


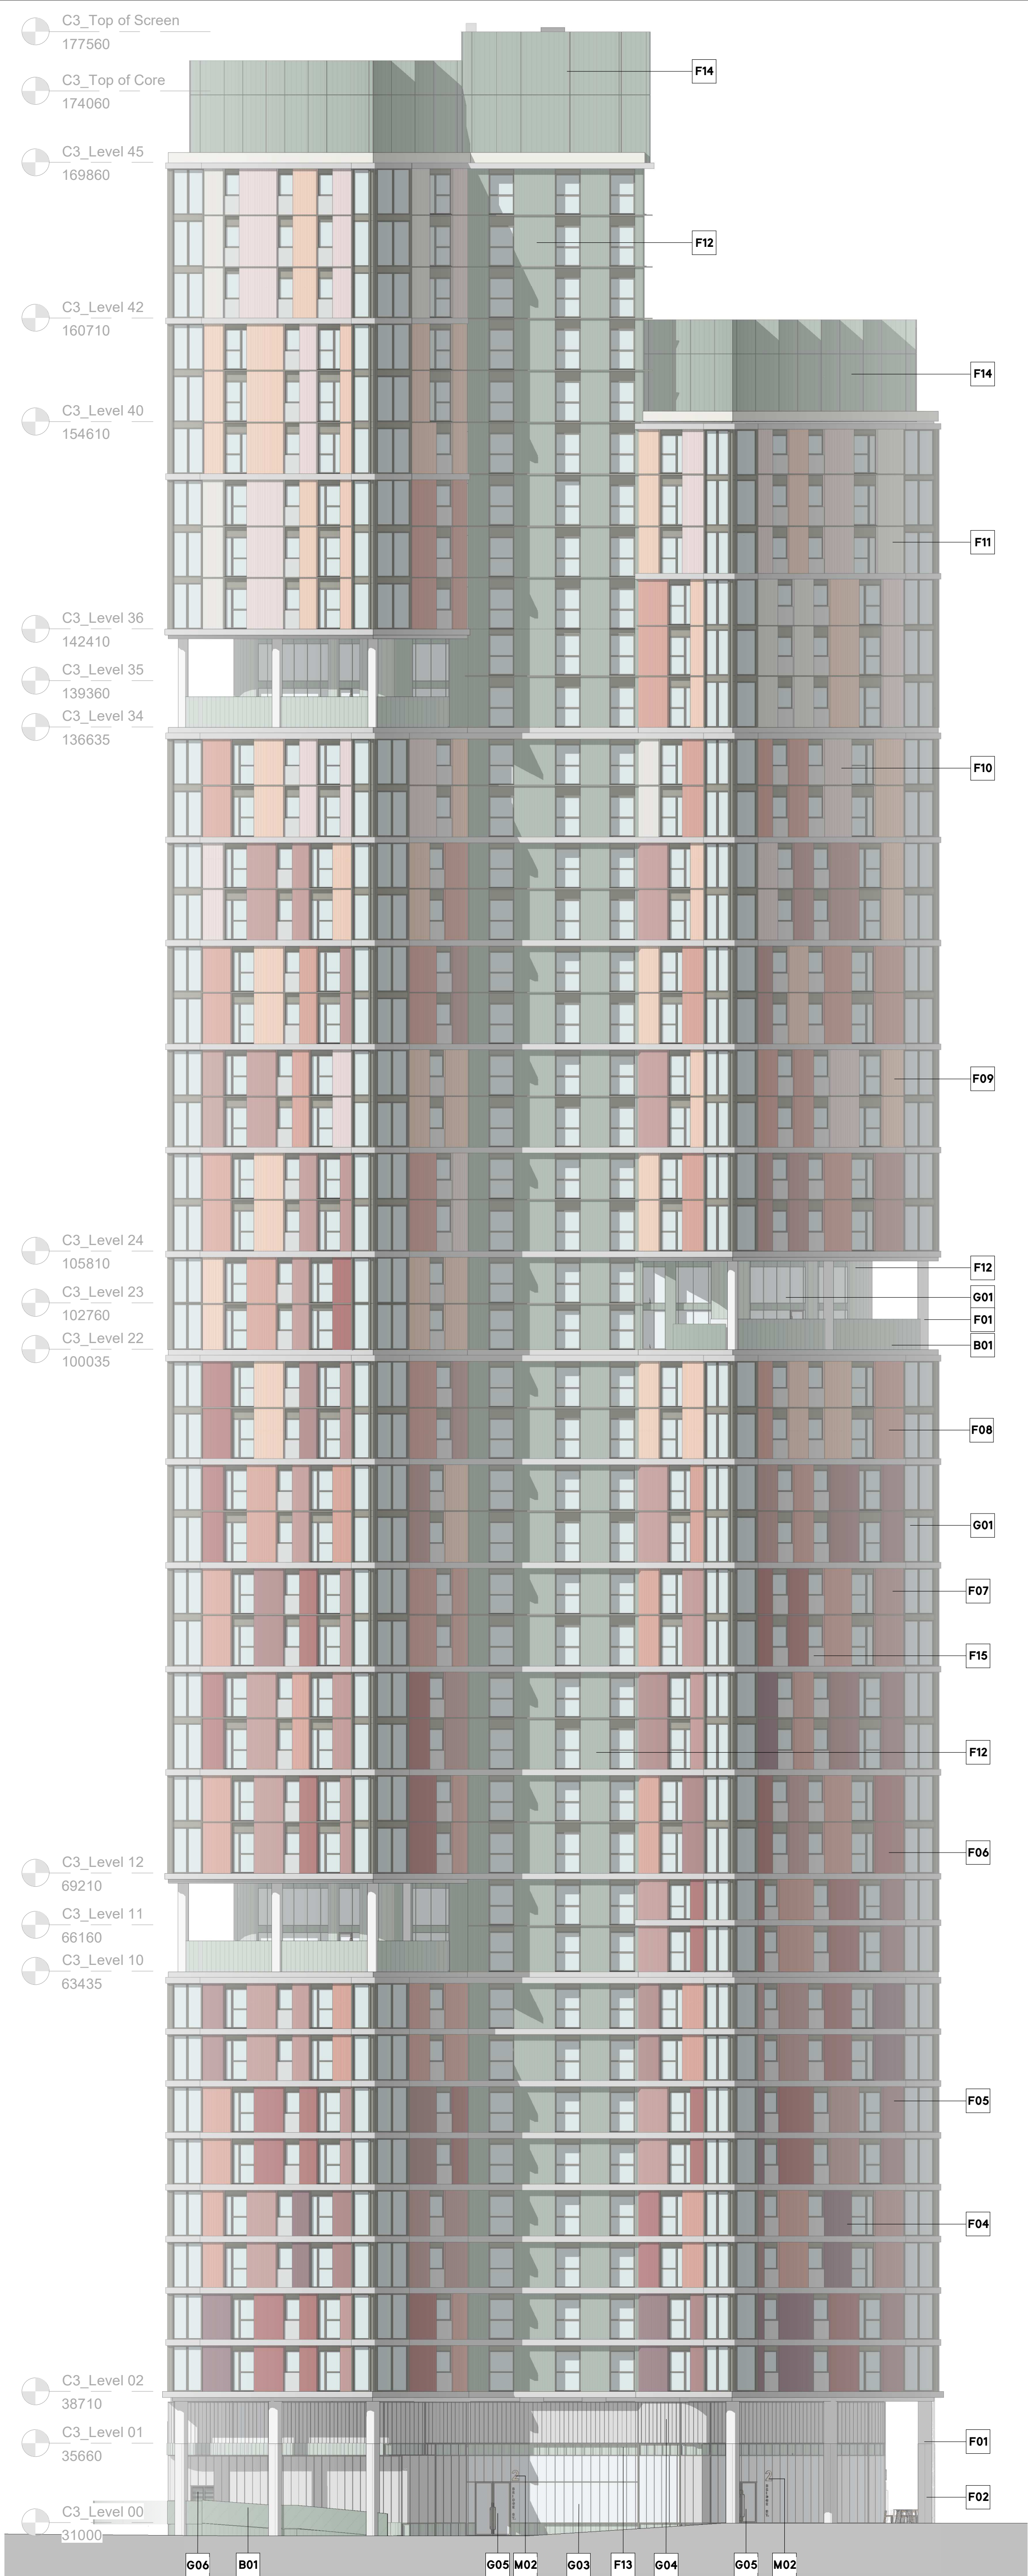

South West Elevation



North West Elevation

General Notes


No implied licence exists. This drawing should not be used to calculate areas for the purposes of valuation.
Do not scale this drawing for construction purposes. All dimensions to be checked on site by the contractor and such dimensions to be their responsibility.
All work must comply with relevant British Standards and Building Regulations requirements. Drawing errors and omissions to be reported to the architect.

Notes

Material Key

F01. Polished Concrete Finish
F02. Vertical Ribbed Concrete Finish
F03. Precast Banding with rounded corners - Light Grey
F04. Anodised Aluminium Corrugated Rainscreen Panel - Tone 01
F05. Anodised Aluminium Corrugated Rainscreen Panel - Tone 02
F06. Anodised Aluminium Corrugated Rainscreen Panel - Tone 03
F07. Anodised Aluminium Corrugated Rainscreen Panel - Tone 04
F08. Anodised Aluminium Corrugated Rainscreen Panel - Tone 05
F09. Anodised Aluminium Corrugated Rainscreen Panel - Tone 06
F10. Anodised Aluminium Corrugated Rainscreen Panel - Tone 07
F11. Anodised Aluminium Corrugated Rainscreen Panel - Tone 08
F12. Anodised Aluminium Corrugated Rainscreen Panel - Tone 09 Green
F13. Anodised Aluminium Corrugated Rainscreen Panel - Tone 10 Dark Green
F14. Anodised Aluminium Perforated Corrugated Panel - Tone 10 Dark Green
F15. Anodised Aluminium Corrugated Panel, Set Back - Tone 11 Grey
F26. Louvered Facade - Tone 10 Dark Green

G01. Glazing, Clear
G02. Aluminium Window Frame - Tone 01 Grey
G03. Channel Glass - Clear
G04. Channel Glass - Frosted
G05. Glazed Door in Aluminium Frame - Tone 01 Grey
G06. Louvered doors - Tone 10 Dark Green
B01. Aluminium Solid Corrugated Balustrade
M02. Residential Entrance signage
M03. Retail Entrance signage

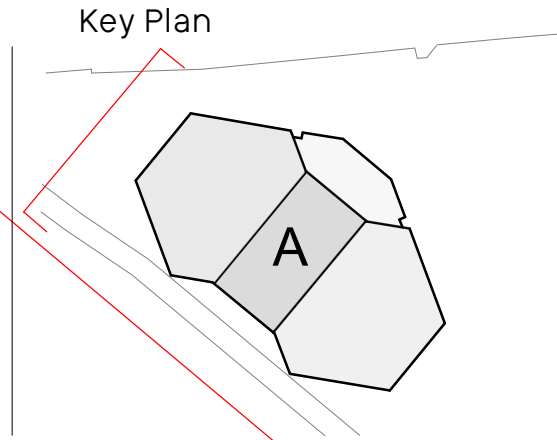

0 1:200 10m

PLANNING

Project No. 0412

Project Name
Albert Bridge House

Drawing Title

Elevations Building A - South & West

Client
Oval Real Estate

Scale @A1
1: 200

Date
29/11/22

Drawn by
AG

Checked by
SEW

Rev	Date	Reason	CHK
0	29/11/22	Issue for Planning	SEW

Studio Egret West	3 Brewhouse Yard London, ECV 41Q hello@egretwest.com +44 (0) 20 7549 1730
Drawing Number 0412-SEW-AA-ZZ-DR-A-PL1311	Rev 0