

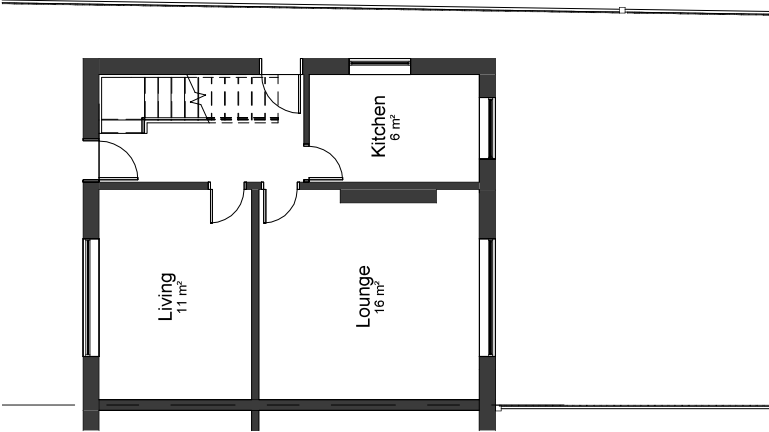


00-E-Ground Floor
1 : 100

 

00-P-Ground Floor
1 : 100

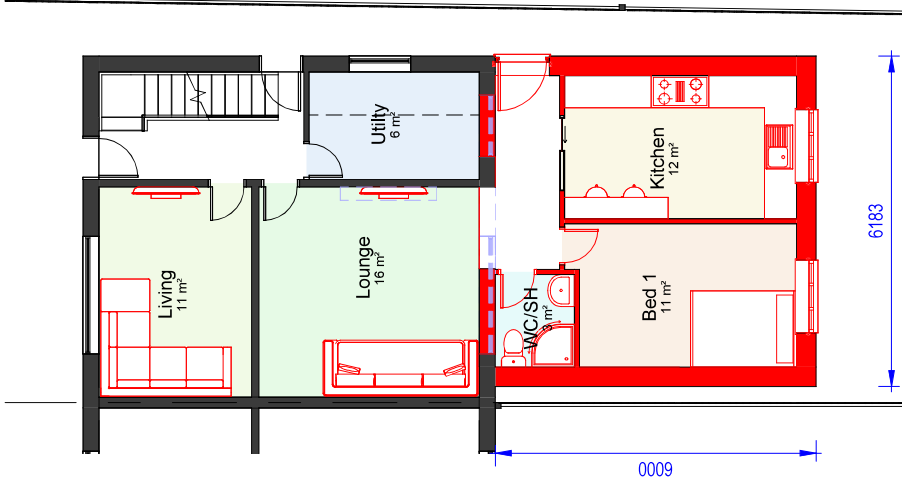

VISUAL SCALE 1:100 @ A3

COPYRIGHT © ALL RIGHTS RESERVED BY VIKAS ALYAS LTD. DO NOT SCALE FROM DRAWING. DRAWING INDICATES DESIGN INTENT ONLY. REPORT ANY DISCREPANCIES TO CLIENT / VA LTD. NOT TO BE USED FOR CONSTRUCTION UNLESS STATED SO. TO BE READ IN CONJUNCTION WITH OTHER DRAWINGS OR SPECIFICATION WHERE PROVIDED.

ARCHITEK BUILDING DESIGN CONSULTANCY 0161 511 8479 vikas@architek.uk 916 Stockport Road, Levenshulme, Manchester, M19 3AB	No. P1	Description Issue to Planning	Date 08.06.2023	PROJECT Single storey rear extension	ADDRESS 1220_200 Holmcroft road Gorton Manchester	CLIENT Madade Micheal Chahwanda
		PURPOSE OF ISSUE Planning	SHEET Existing and Proposed Floor Plans	Date 31.04.2023	Project number 1220	Scale (@ A3) 1 : 100
				Drawn by VA	DRAWING NUMBER A102	REV P1
				Checked by VA		