




front elevation.



side elevation.




rear elevation.

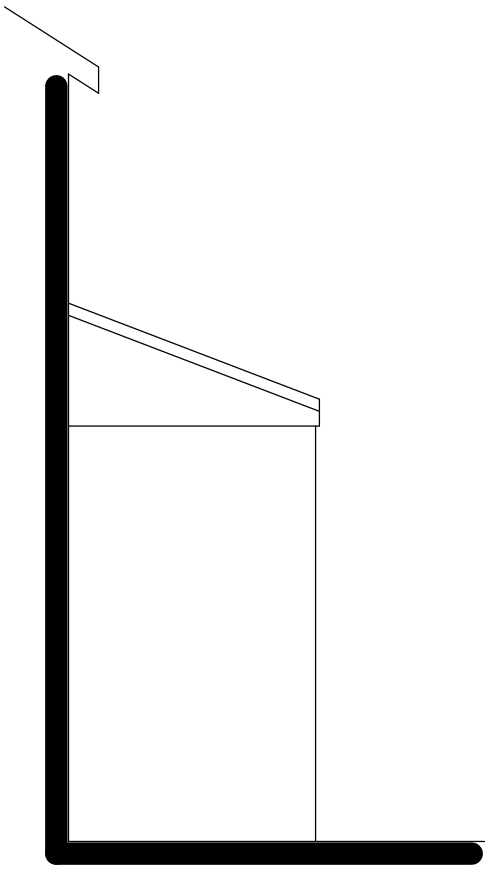


side elevation.


Stanfords Planning Map Data

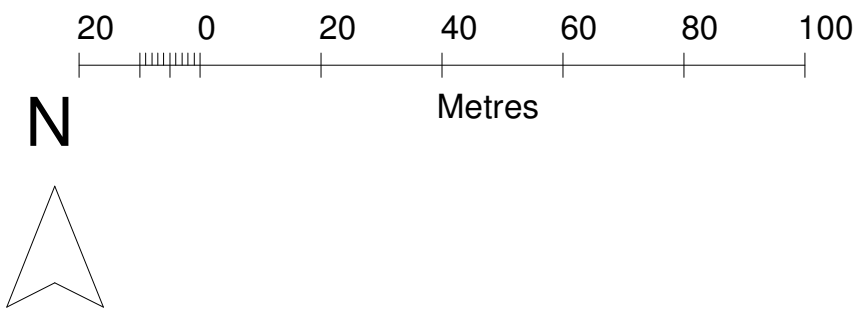


Location Plan 1:1250.

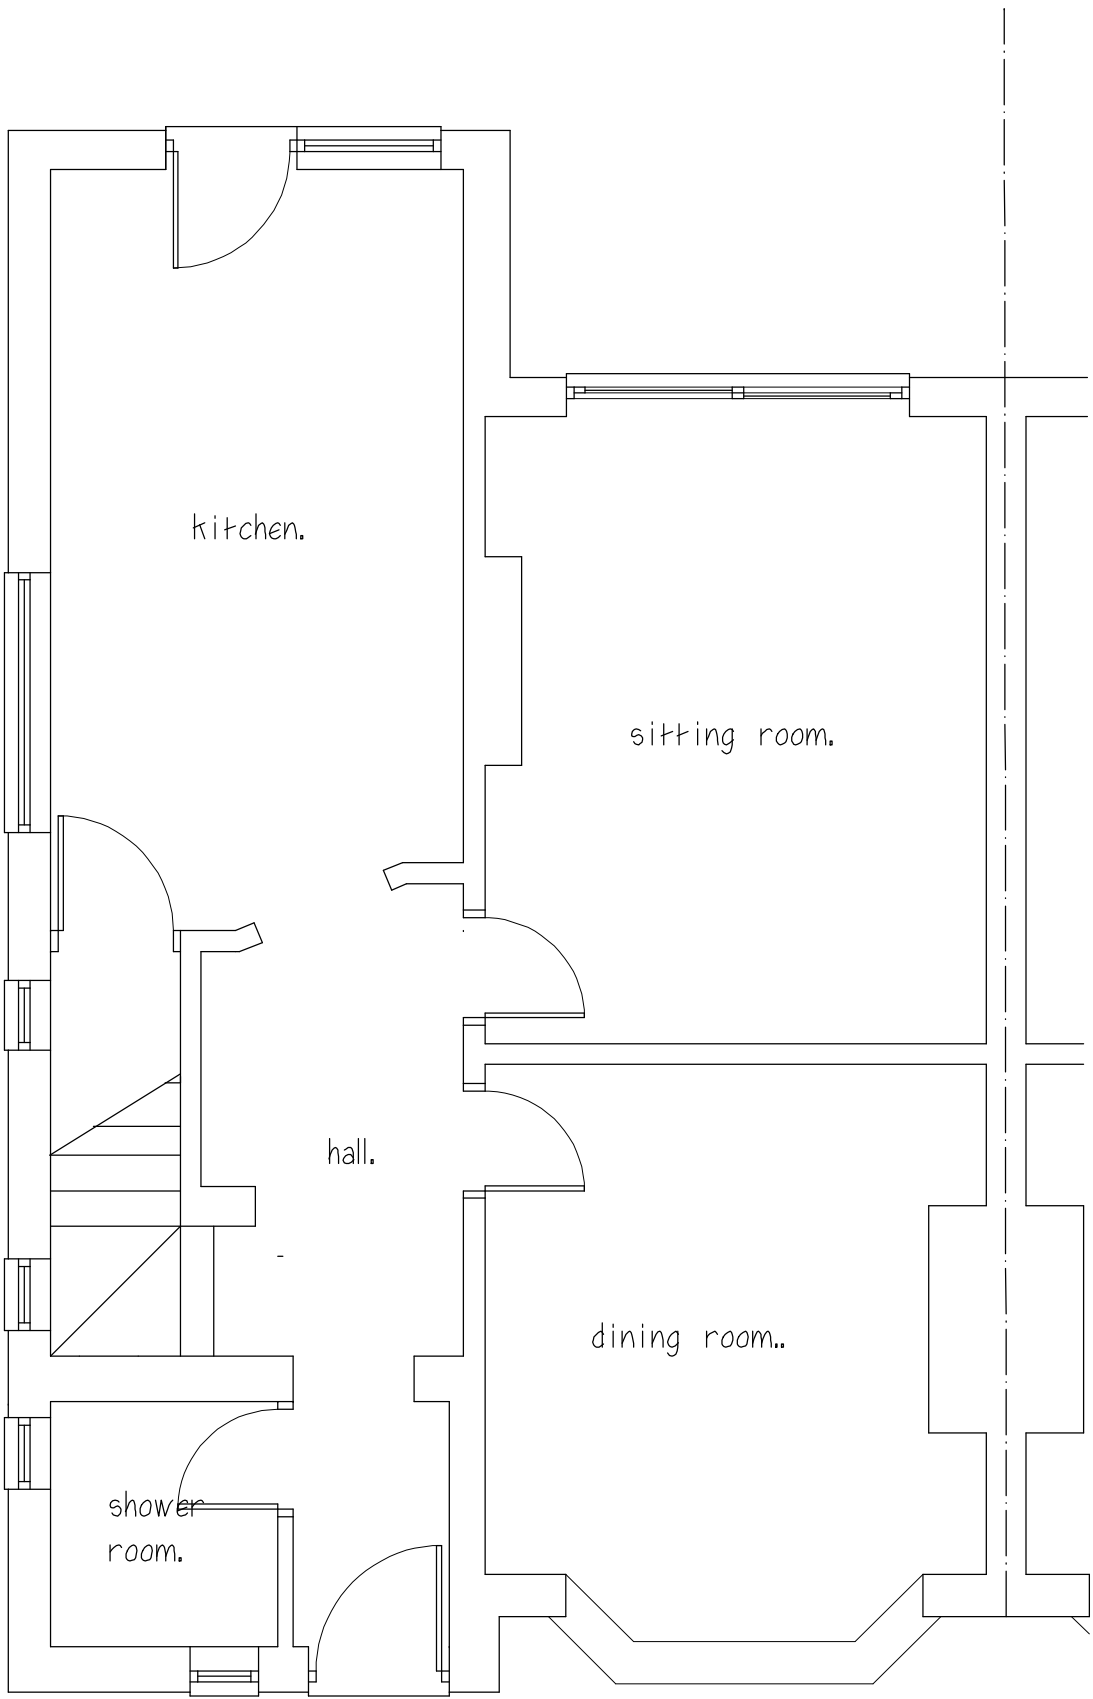

ground floor plan.

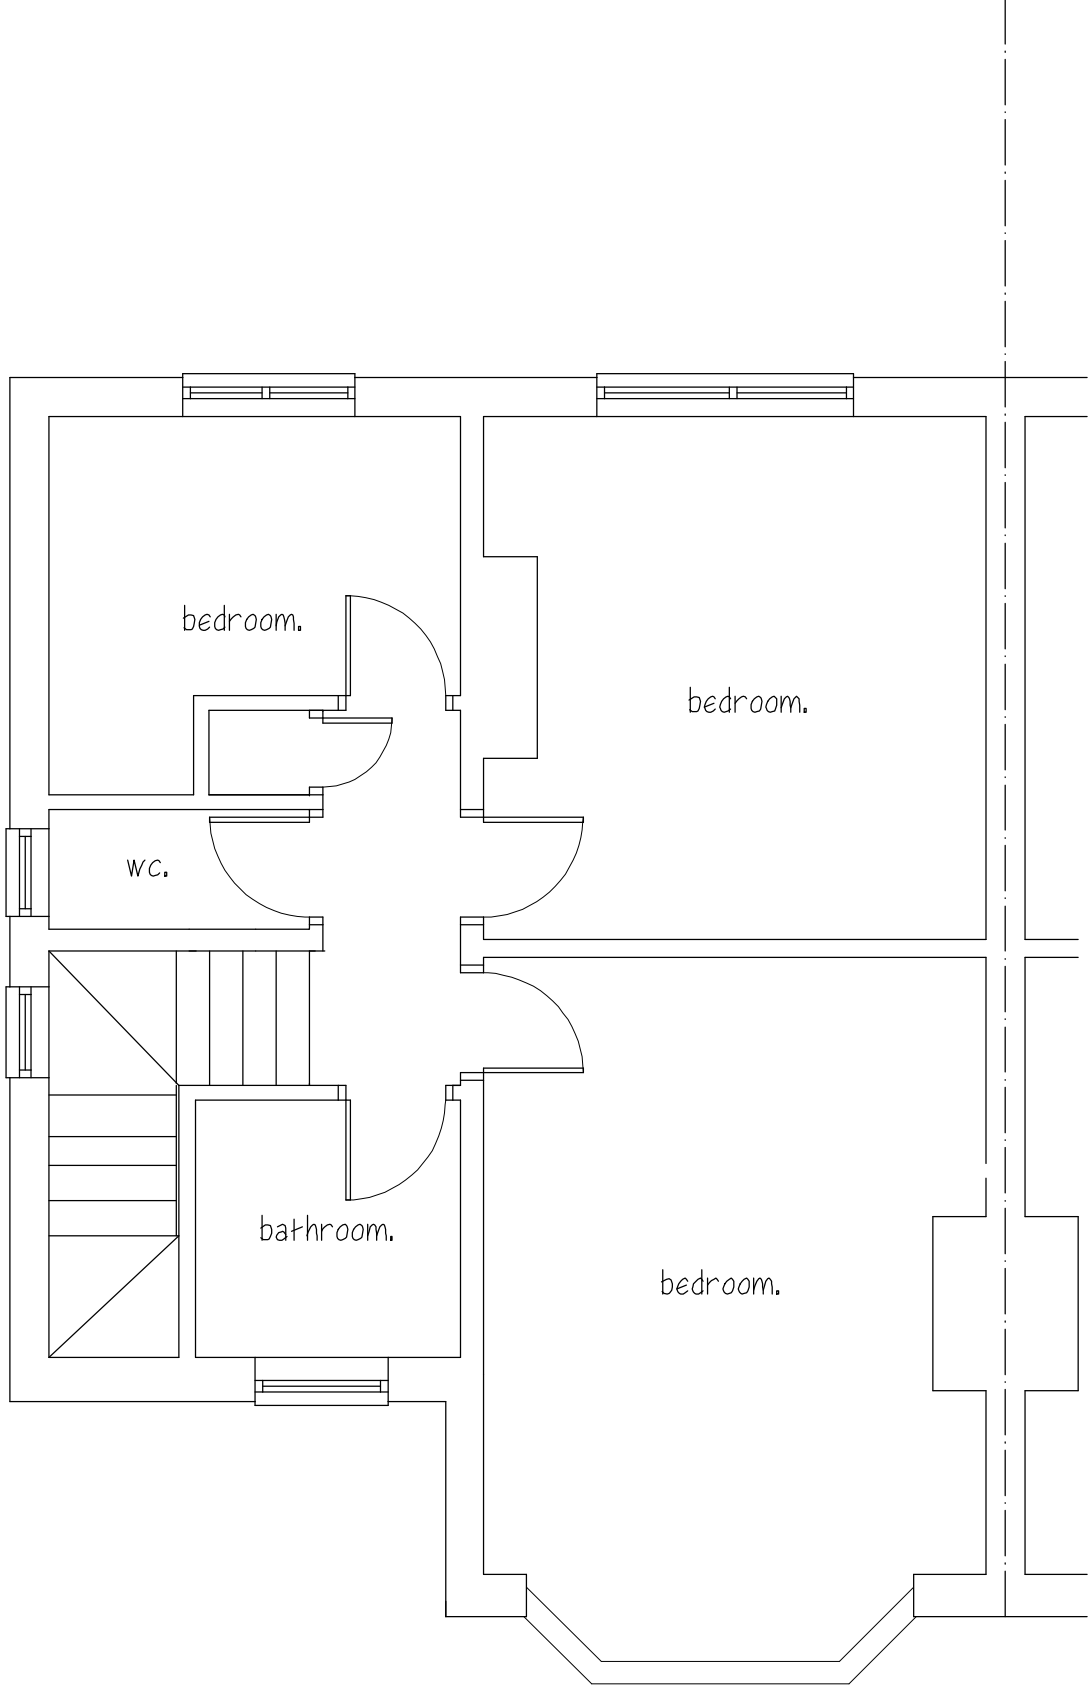

first floor plan.

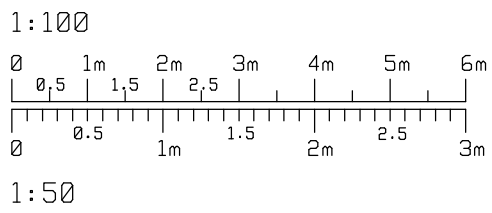

Survey Drawing.

36 Ford Bank Road,
Didsbury.

G.D.A Design Associates Ltd.

4 Oakleigh Court
Congleton,
Cheshire
CW12 4NP
TEL: 01260 273331

Date. NOV 22

Scale. 1:50

Drawn. DA

Drg. No. 22/42/01A

Note.
All dimensions must be checked on site.
Drawing size A1.