




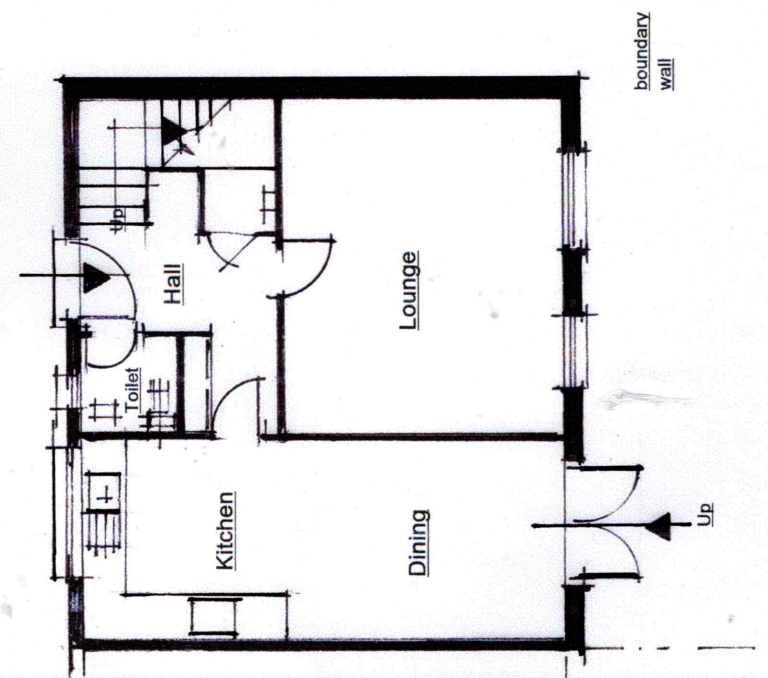


GROUND FLOOR (As Existing)

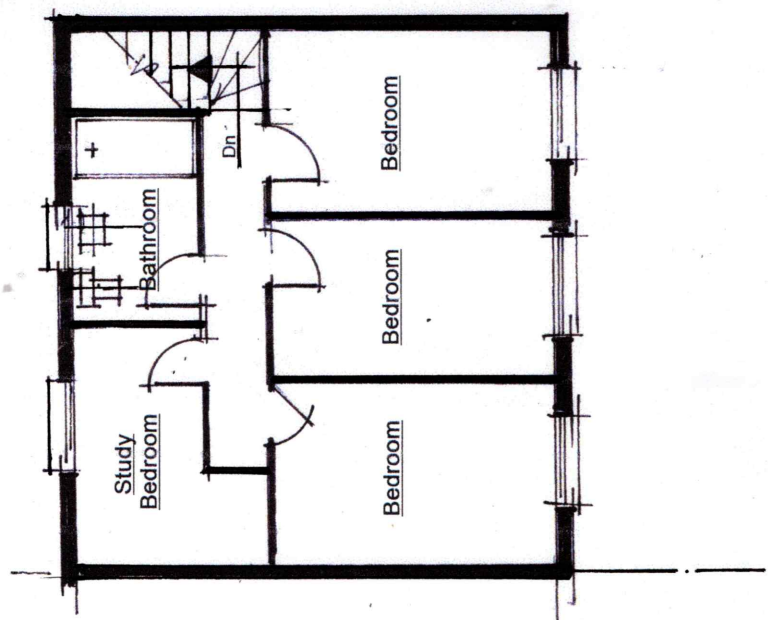


FIRST FLOOR. (As Existing)

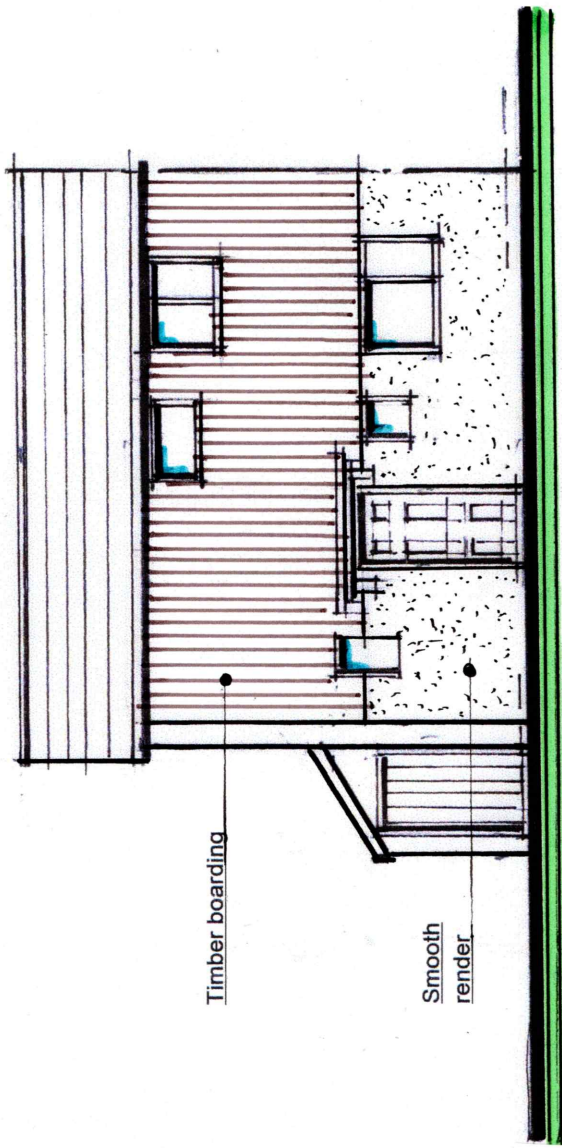


FRONT ELEVATION. (As Existing)

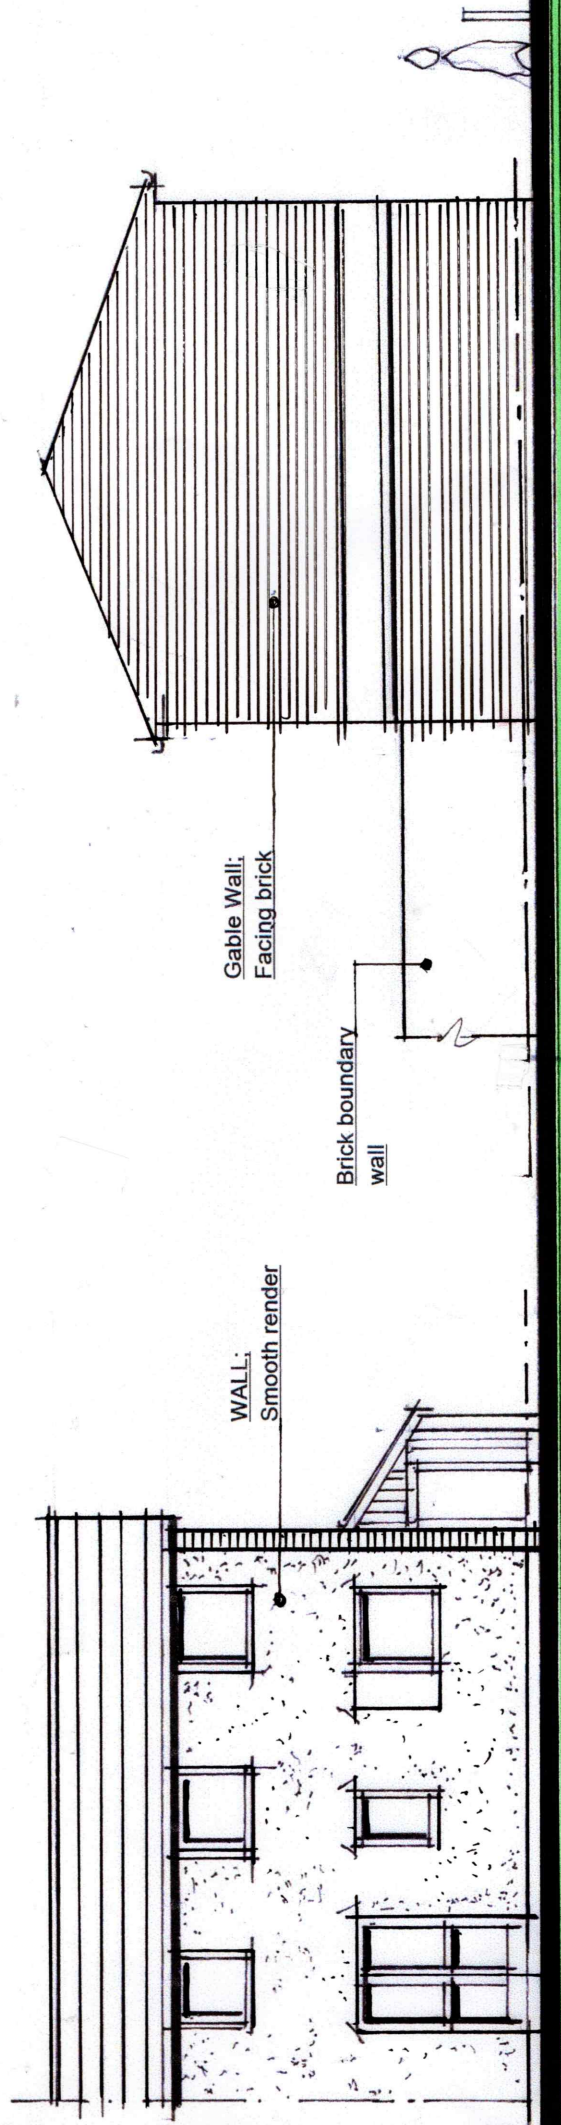

REAR ELEVATION. (As Existing)

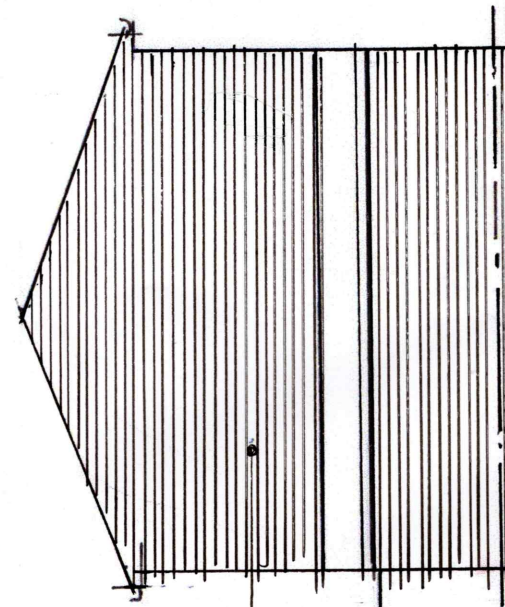

SIDE ELEVATION. (As Existing)

 

Drwg. No : RG / AH / 01
Scale : 1 : 100 @ A3