


All Dimensions should be checked on site.
Do not scale this drawing.
Any drawing errors should be brought to the attention of the architect.
COPYRIGHT DaC Design

REVISIONS:



REV	DETAILS OF REVISION	DATE

DUNCAN ROAD

FARRER ROAD

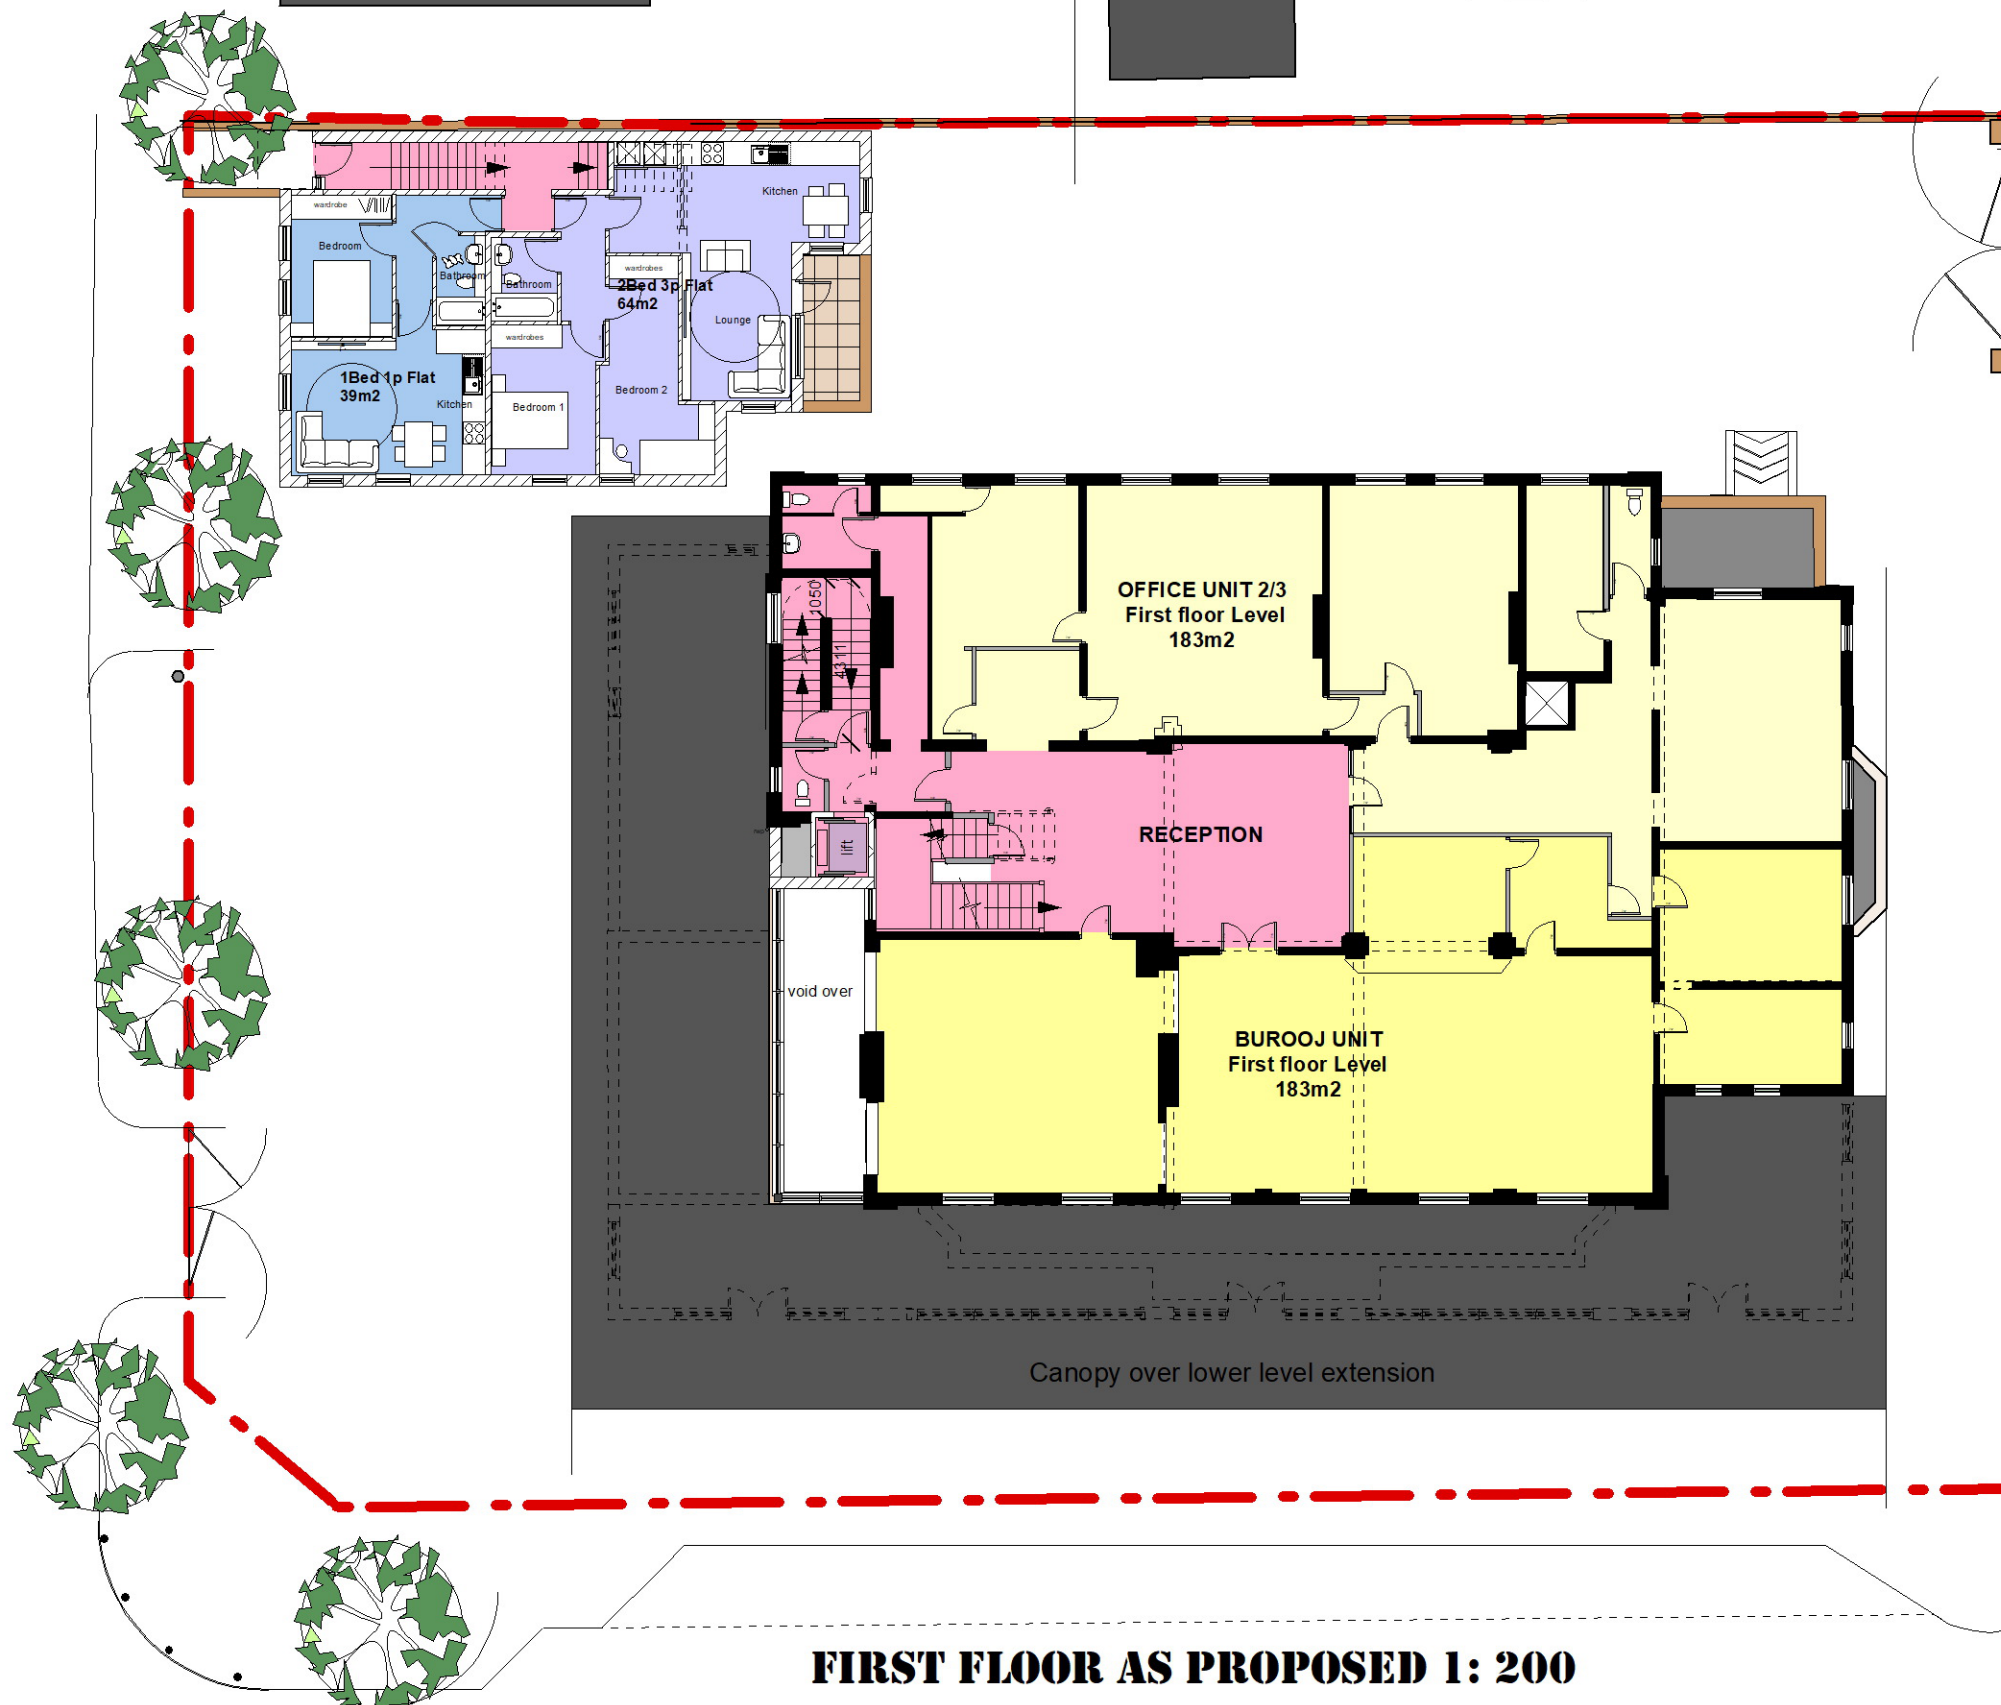

FIRST FLOOR AS PROPOSED 1: 200
BERESFORD ROAD

 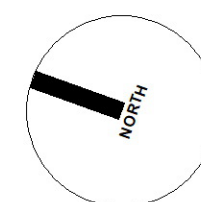

REV A : Houses changed to flats april 23

P09A

DRAWING: FIRST FLOOR PLAN - AS PROPOSED

JOB TITLE: REMODEL & EXTENSION _ 81 Beresford Road, Longsight, Manchester, M13 0GX

CLIENT: Mr Waheed

SCALE: 1:200 @ A3

DATE: Dec 2021

D@C DESIGN
ARCHITECTURE & PLANNING
0776 452 3545 0161 425 3934