




PAUL CARR DESIGN Ltd  
Architecture • Urban Design

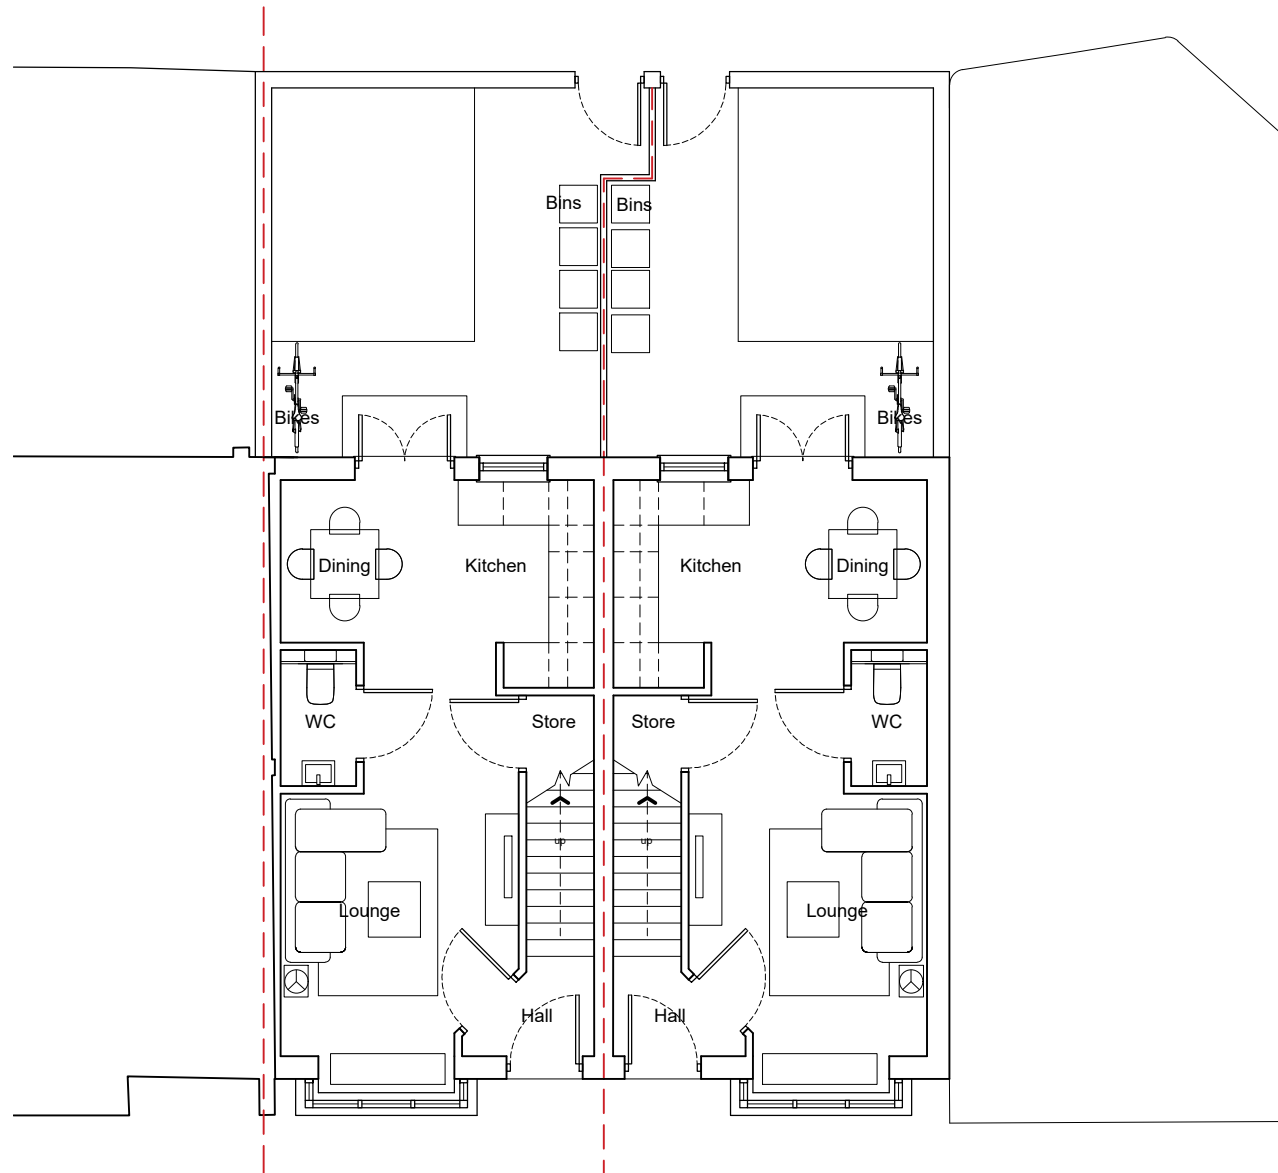

Proposed Ground Floor + Site Plan

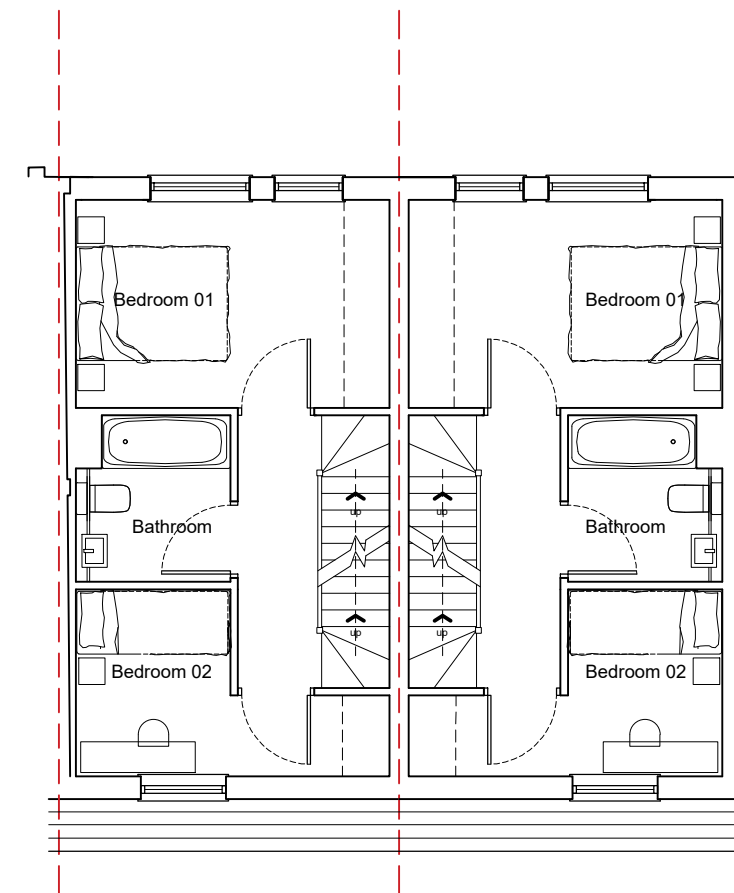

Proposed First Floor Plan

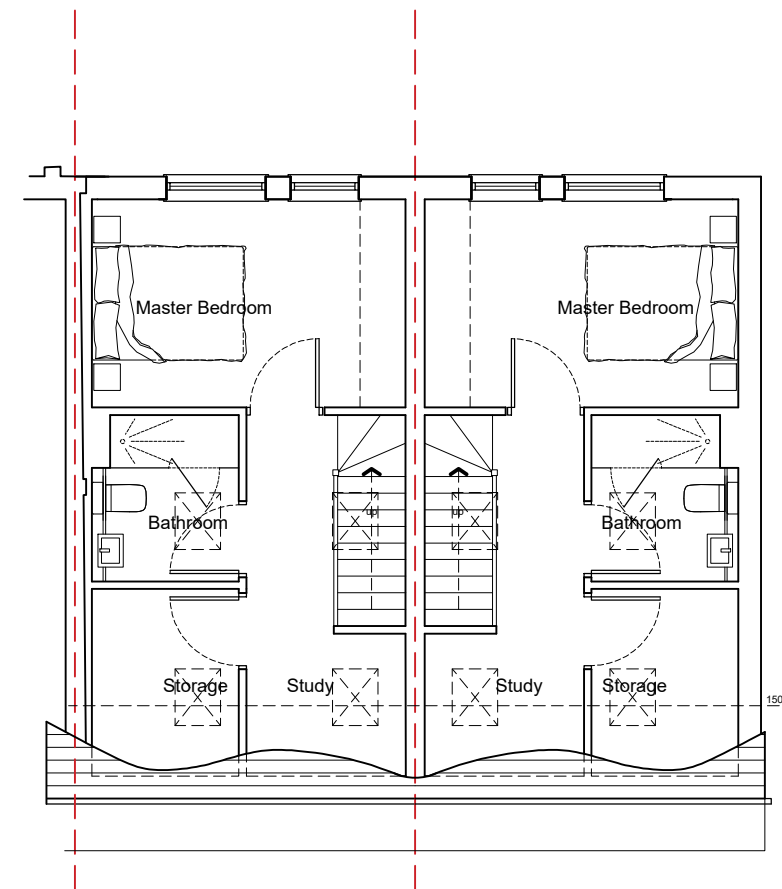

Proposed Second Floor Plan

Scale 1:100



| Revision | Description | Date |
|----------|-------------|------|
|          |             |      |

|                 |                                 |
|-----------------|---------------------------------|
| Drawing Number: | Date:                           |
| 19.007-03 Rev B | 25.06.2019                      |
| Stage:          | PLANNING                        |
| Scale:          | 1:100 @ A3                      |
| Drawn By:       | PC                              |
| Client:         |                                 |
| Drawing Title:  | GREAT JONES ST - PROPOSED PLANS |