





Proposed Front Elevation Block 7

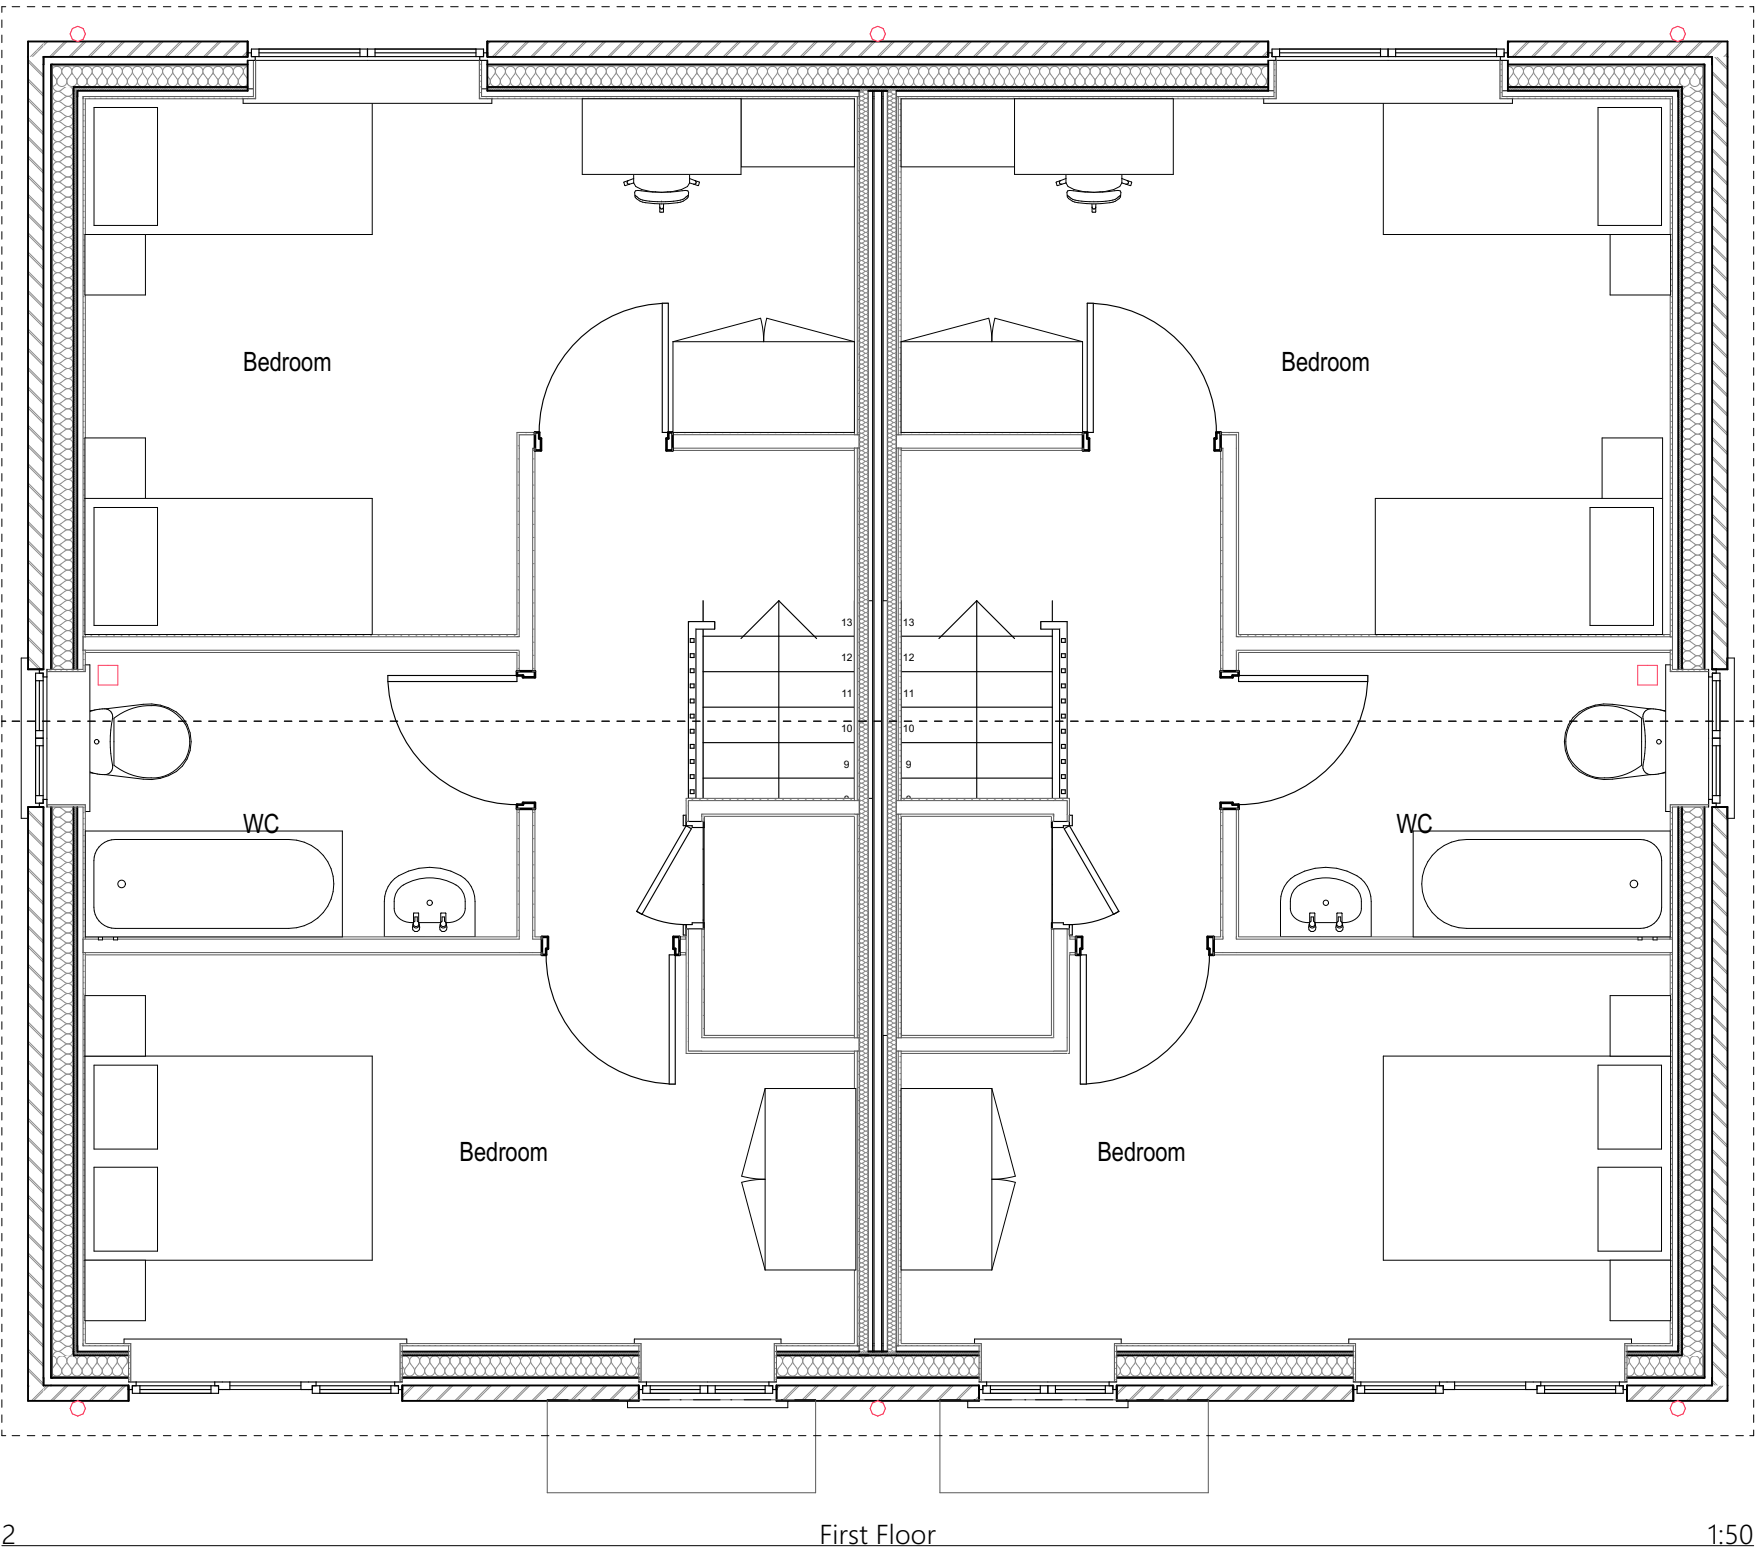

First Floor

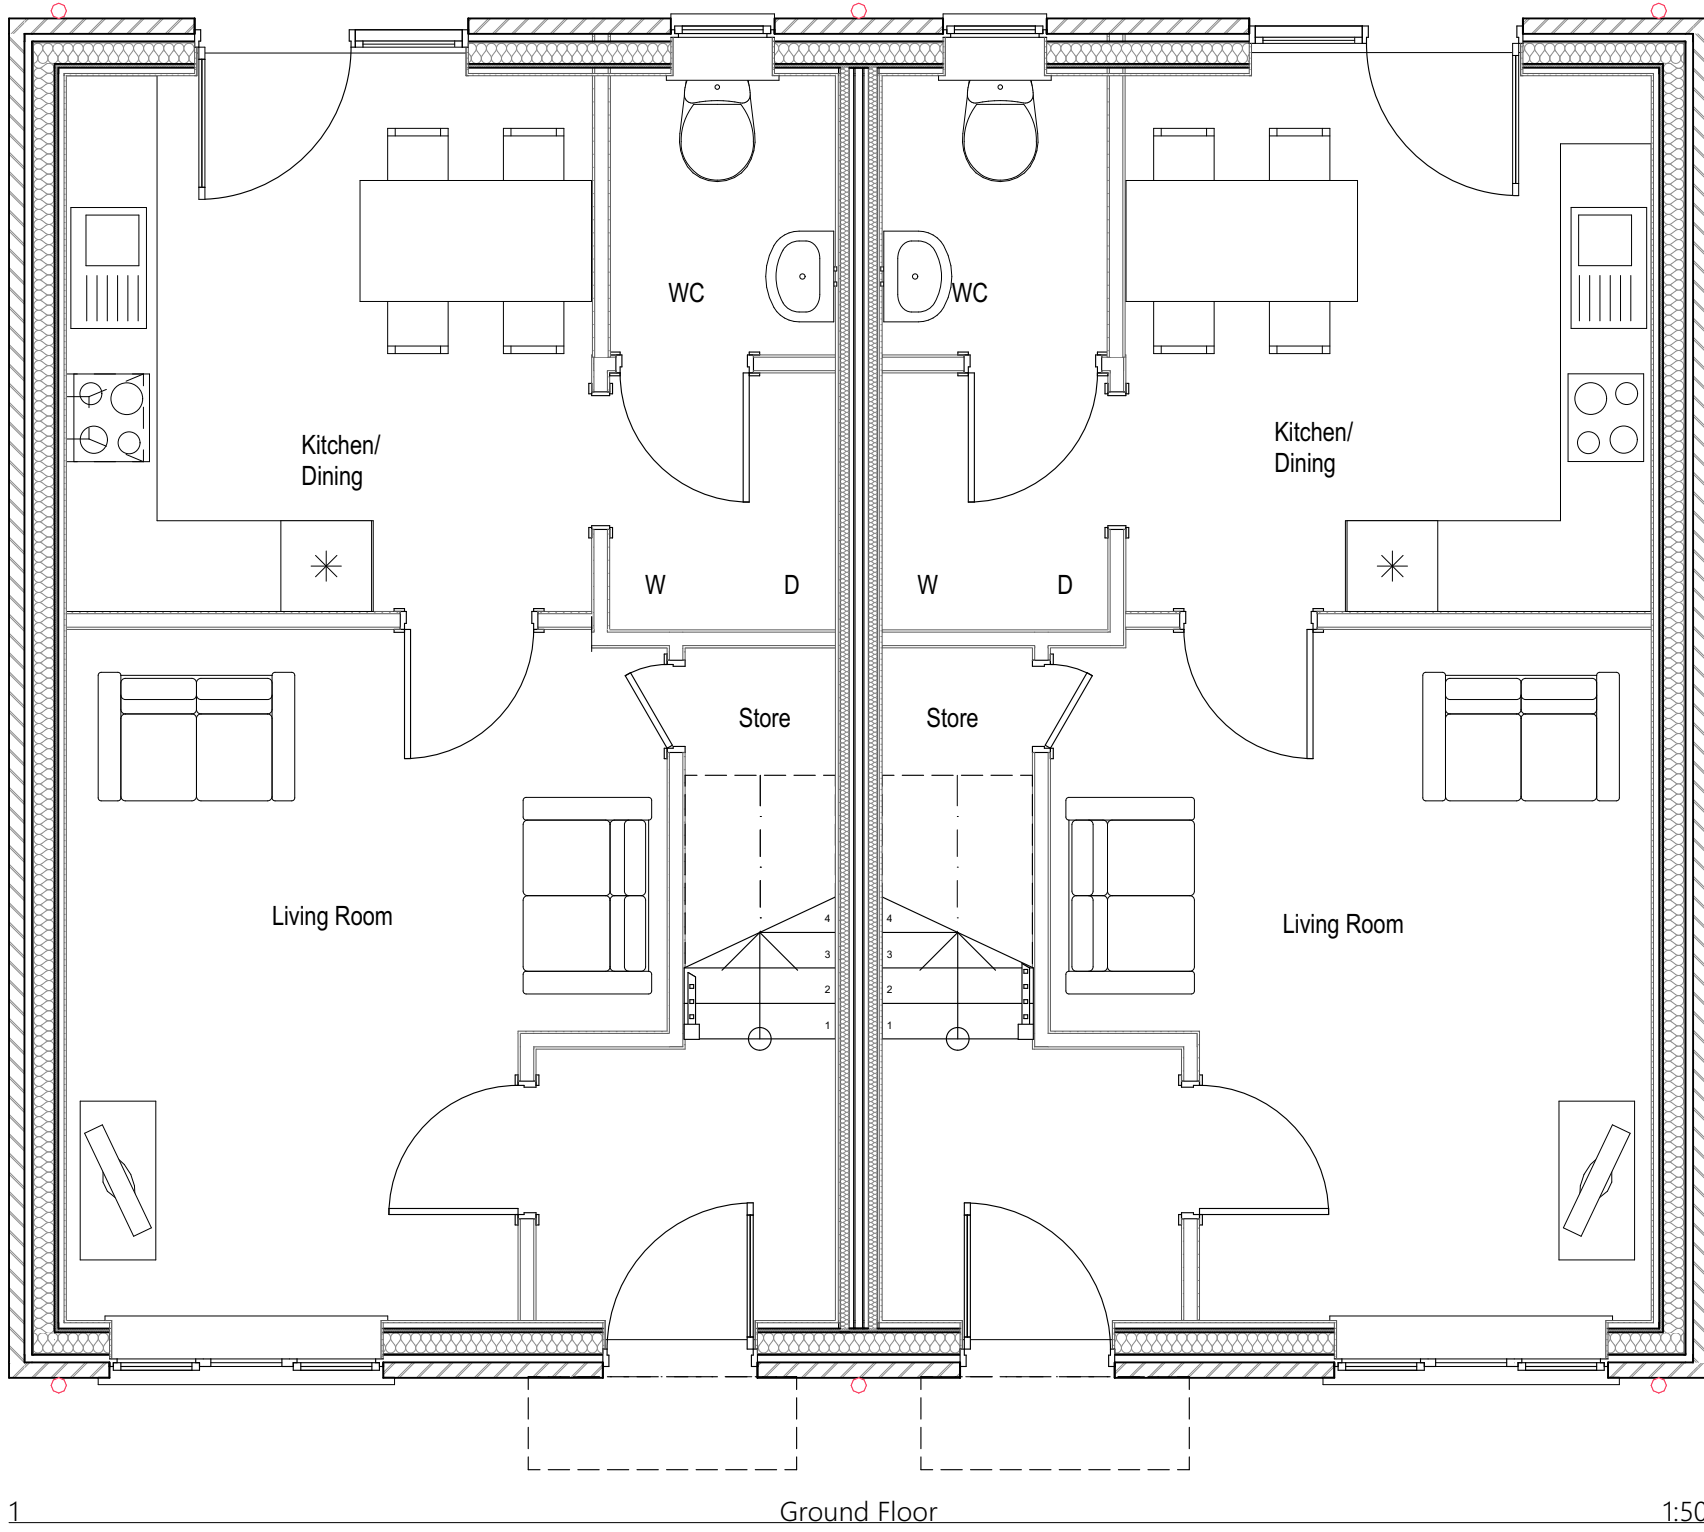

Ground Floor

G Updated unit sizes to Manchester space standards		24/05/23	CM
B Revisions updated after changes per planners comments		15/03/23	CM
A Revisions updated after changes per planners comments		27/02/23	CM
DESIGNATION		DATE	INITIALS
PROJECT		STATUS	
Charlestown, Benmore Road		2B 4P - Unit Type 1 - Block 7	
- P500 Phase 1 Site		A1	
Manchester		1785	
DRAWN BY		PL.013C	
CM		DS	
DATE		Nov 22	
4a Rock Mill Lane, New Mills, SK22 3BN		1:50,	
e-mail: admin@John McCall.co.UK		1-1-68	