



This drawing is copyright and must not be reproduced or copied to any third party without the written permission of DP Architectural Services Ltd.
All dimensions must be checked on site. Only figured dimensions to be worked from. Discrepancies must be reported to DP Architectural Services Ltd before proceeding.




Front Elevation

 


Side Elevation

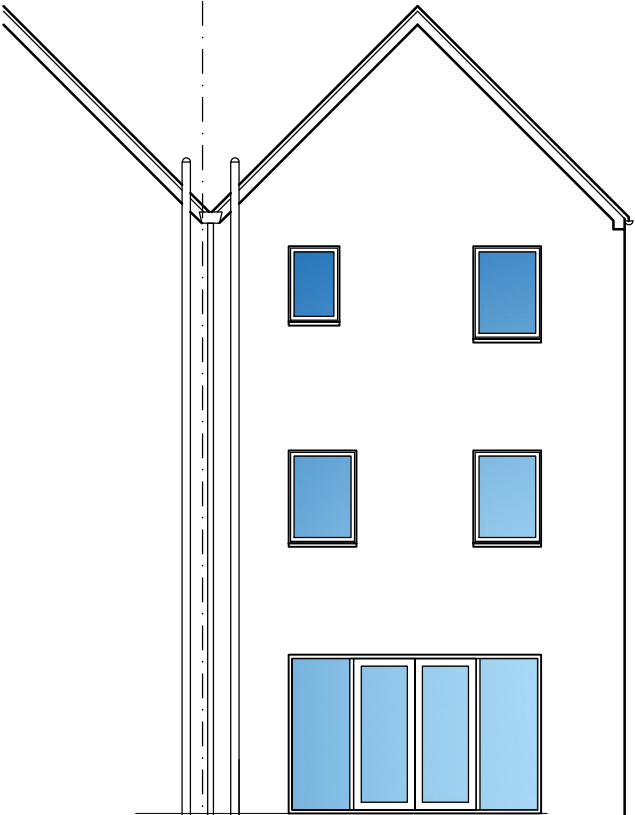



Rear Elevation

 

MH

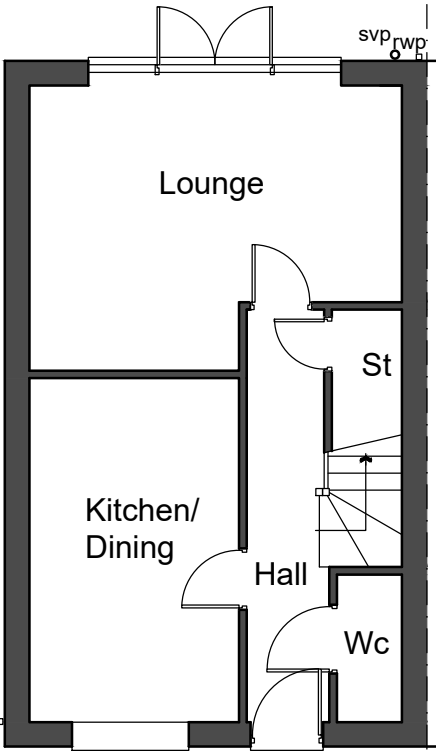

Ground Floor Plan

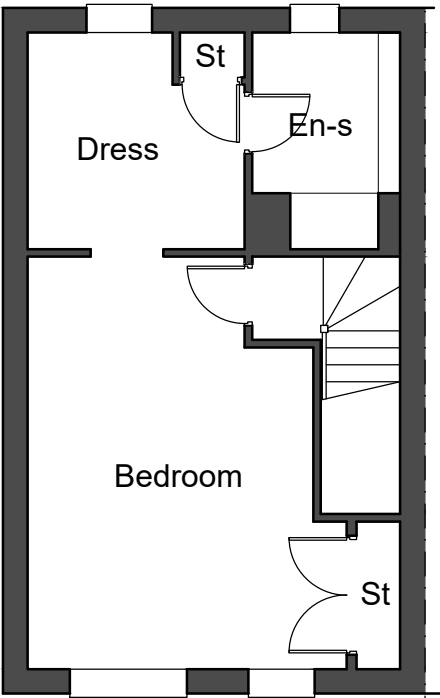 

Second Floor Plan

DP
Architectural Services LTD

The Coach House
Preston Road
Charnock Richard
Chorley, Lancashire
PR7 5LH
m. 07877 595100 t. 01257 471990 e. dparch69@gmail.com

Client
15 Redcliffe Drive
Manchester
M4 7BS

Project
Rear and side
extensions and
internal alterations

Drawings
Plans as Existing

Paper size A3
Date Feb 2023

Job no 07-2023
Scale 1:100

Drawing no EX01
Revision .