

FURNITURE KEY: TERRACE

Bench Table - Jennifer Newman, Alfresco Bench

B1 7no. 2400 x 1450 x 750mm

B2 3no. (6no. halves) 2000 x 1450 x 750mm

Planter - Jennifer Newman, Box planter with legs

PL1 9no. 1500 x 700 x 900mm - RAL 7021 Black Grey

PL2 4no. 2000 x 700 x 900mm - RAL 7021 Black Grey


PL3 2no. 1500 x 700 x 900mm - Corten effect (tbc)

PL4 2no. 2400 x 1200 x 900mm - Corten effect (tbc)

EXTERNAL GROUND FINISHES KEY: TERRACE

TYPE 11  
EXISTING CONCRETE PAVERS TBC  
REF. xx.xx.xx  
600x600mm

NOTE: Allow for deep cleaning of existing  
slabs and or replacement with new slabs to  
match existing

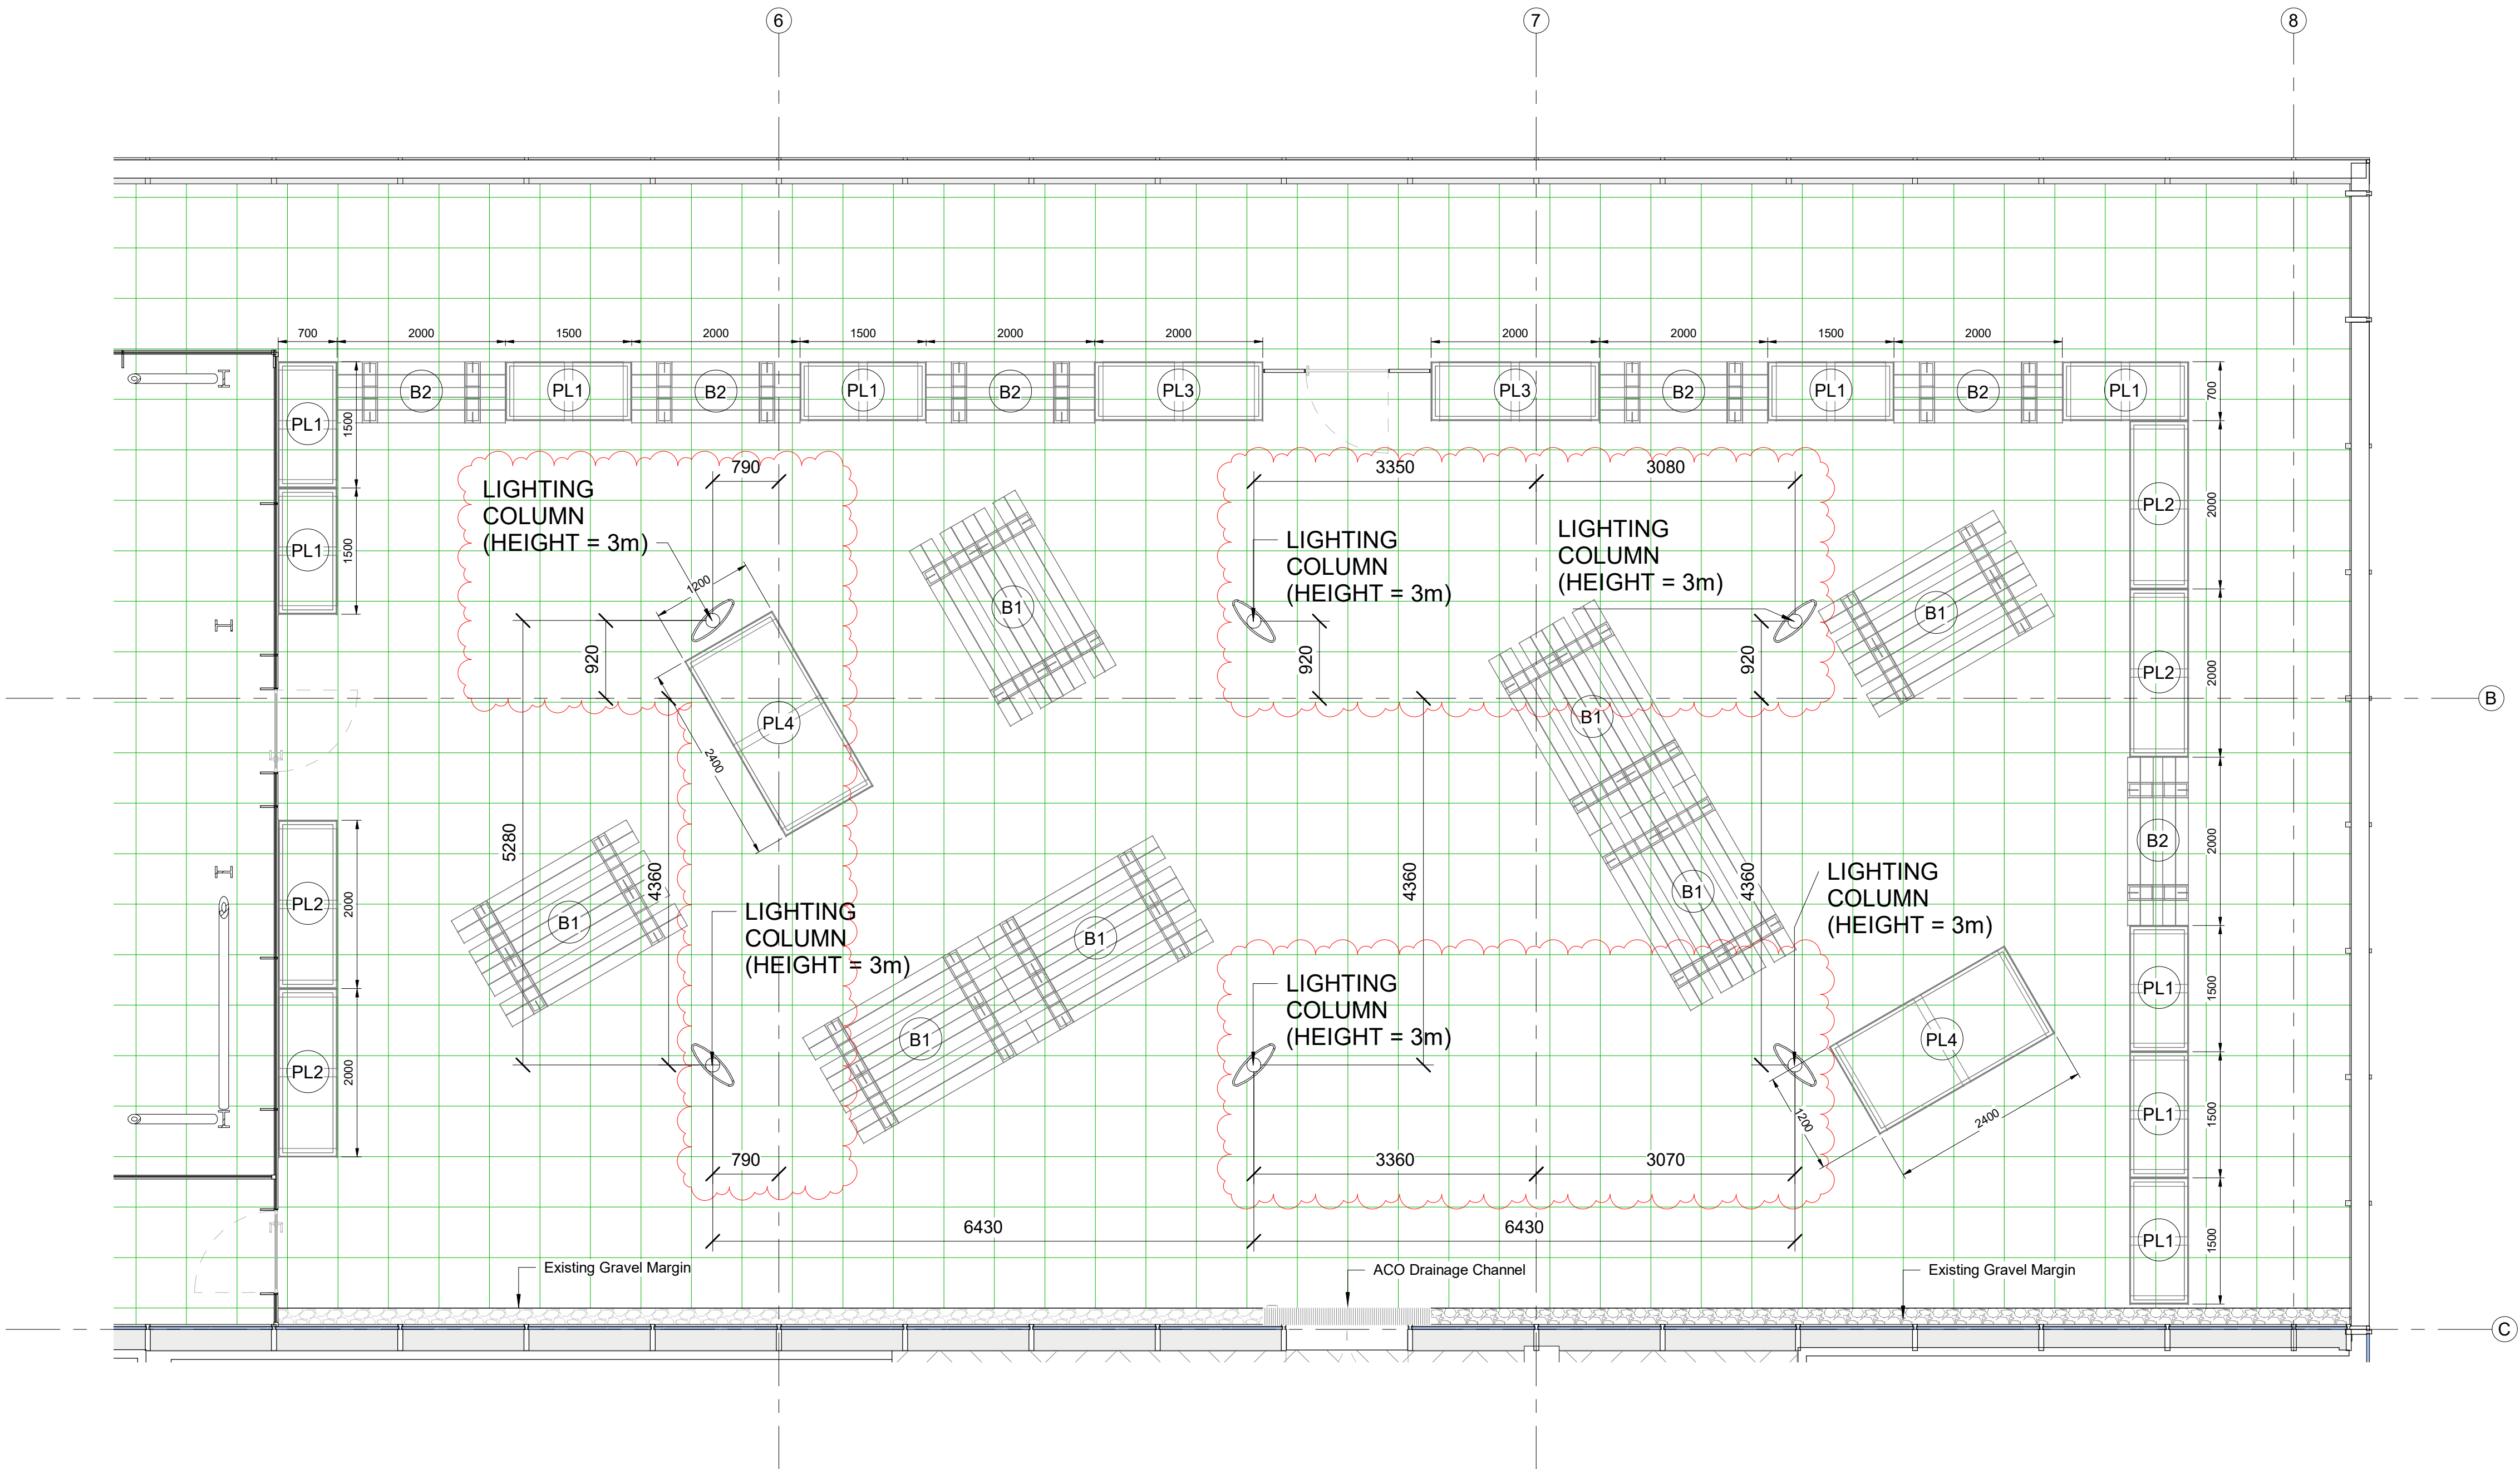

1 Terrace Floor Plan  
1:50

| rev. | date     | description             | by  | rev. | date | description | by | notes   | Project Name                | Client        | Address                   | drawing number              | rev | drawing title            | scale         |
|------|----------|-------------------------|-----|------|------|-------------|----|---|-----------------------------|---------------|---------------------------|-----------------------------|-----|--------------------------|---------------|
| P01  | 05.12.22 | Issued for Tender       | CMM |      |      |             |    | - Do not scale drawing                                                                                   | Spinningfields Reoccupation | NatWest Group | Spinningfields Manchester | RBF62-MLA-XX-07-DR-A-90-100 | C04 | External Terrace Details | As indicated  |
| C01  | 27.01.23 | Issued for Construction | CMM |      |      |             |    | - All dimensions to be confirmed on site                                                                 |                             |               |                           |                             |     | Level 07                 | date 24.05.23 |
| C02  | 06.03.23 | Issued for Construction | OM  |      |      |             |    | - Any drawing errors or divergences should be brought to the attention of the originator of this drawing |                             |               |                           |                             |     | Proposed                 | drawn CM      |
| C03  | 06.04.23 | Issued for Construction | OM  |      |      |             |    | - Drawing to be read in conjunction with MLA Common Requirements Specification                           |                             |               |                           |                             |     |                          | format A1     |
| C04  | 24.05.23 | Issued for Construction | OM  |      |      |             |    |   |                             |               |                           |                             |     |                          |               |