



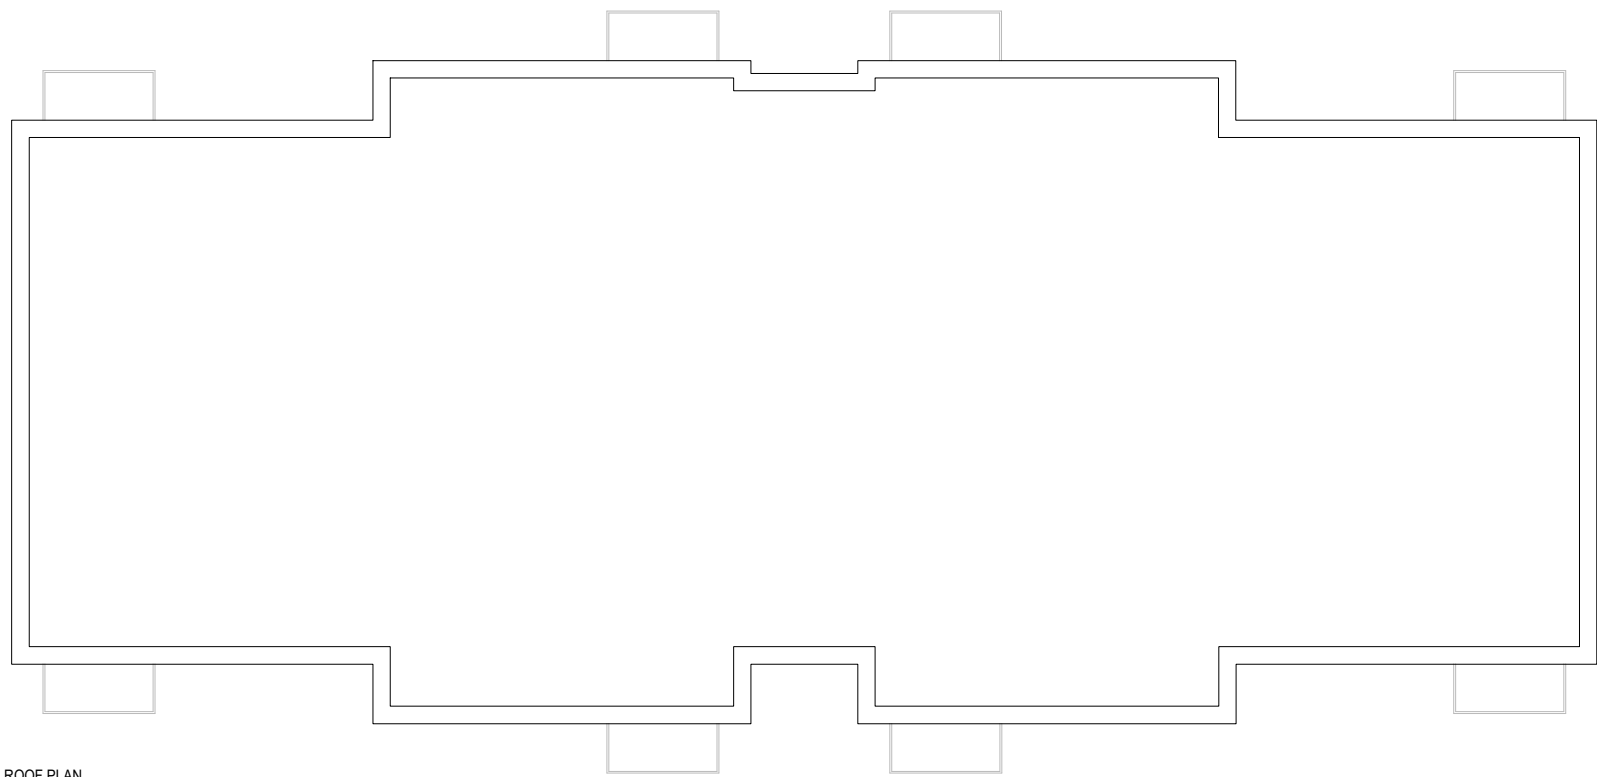


ROOF PLAN



THIRD FLOOR PLAN

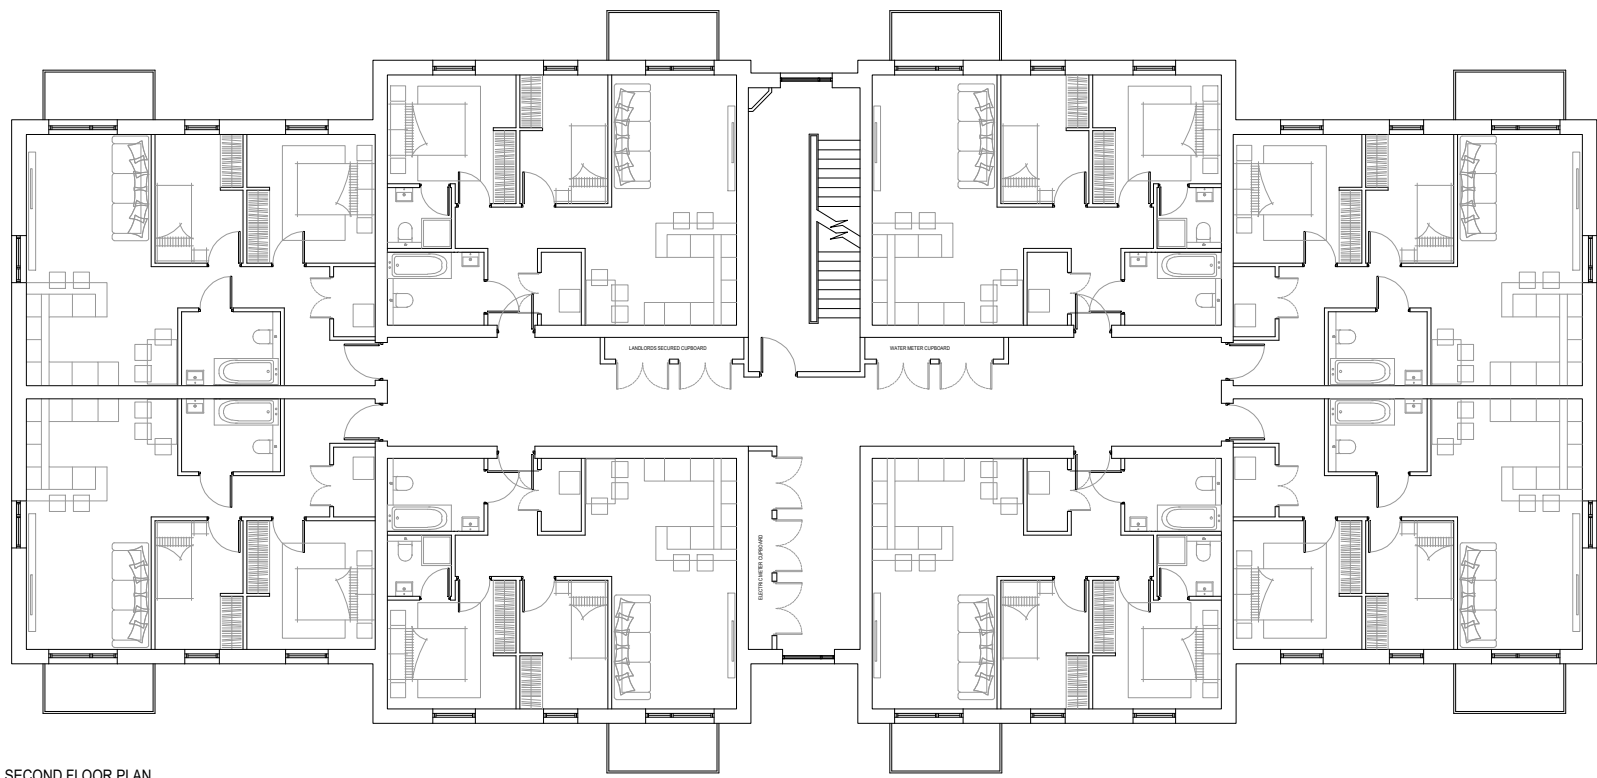

SECOND FLOOR PLAN

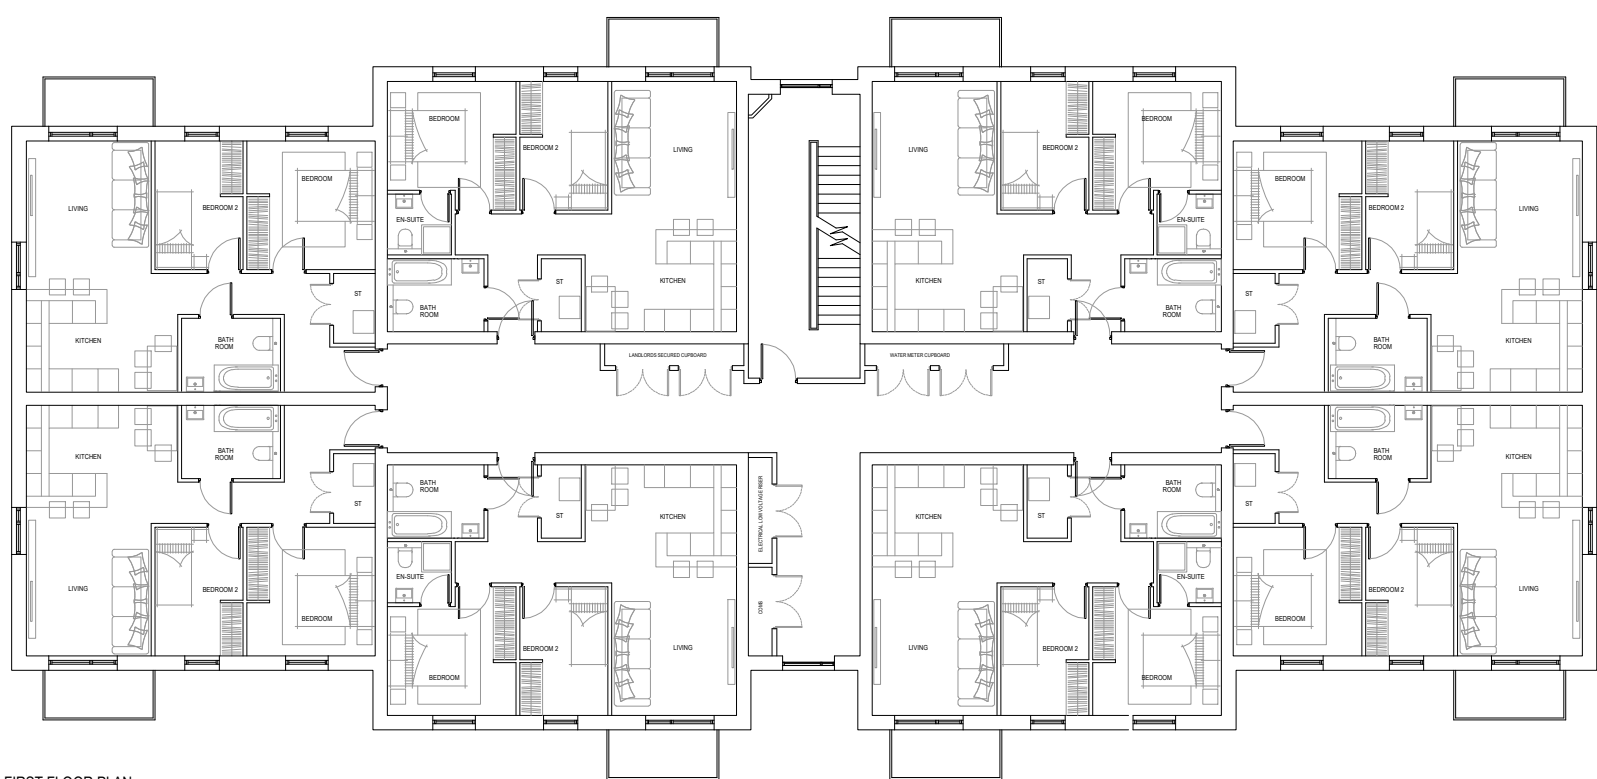


FIRST FLOOR PLAN




GROUND FLOOR PLAN




FRONT ELEVATION 01

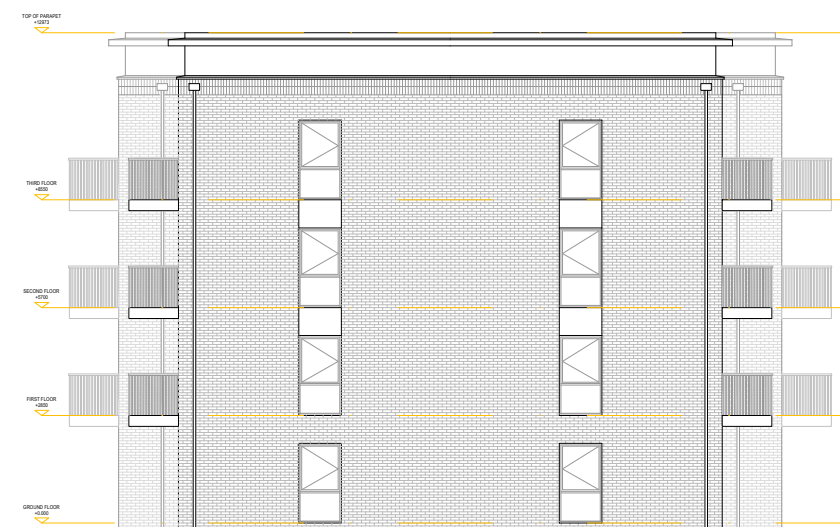


SIDE ELEVATION 02

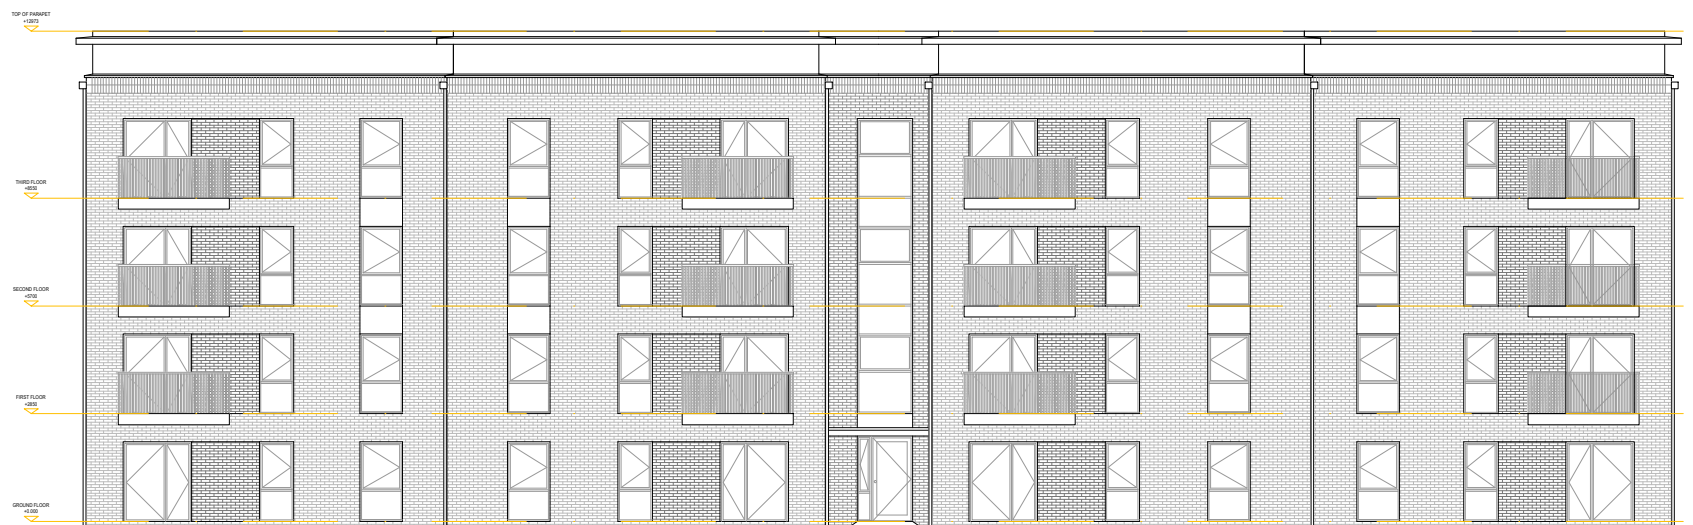

REAR ELEVATION 03

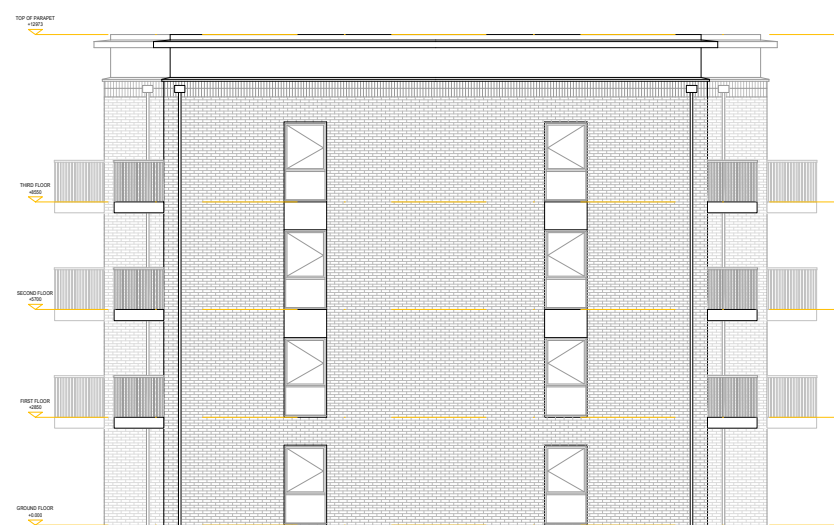

SIDE ELEVATION 04

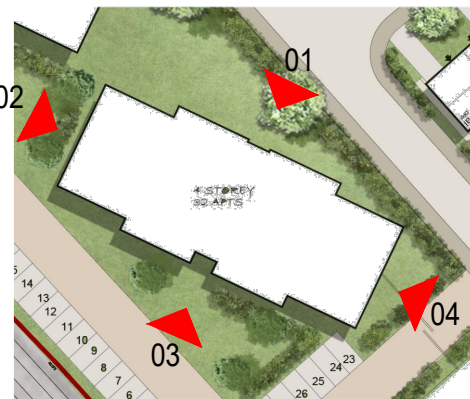

|          |      |           |          |
|----------|------|-----------|----------|
| Revision | Date | Amendment | Initials |
|          |      |           |          |

|                |                                       |              |          |
|----------------|---------------------------------------|--------------|----------|
| Development    | <b>BENNETT STREET</b>                 |              |          |
| Location       | BENNETT STREET, MANCHESTER            |              |          |
| Marketing Name | --                                    |              |          |
| Drawing Title  | PROPOSED APT BLOCK PLANS & ELEVATIONS |              |          |
| Drawing Number | <b>22041 (PL) 901</b>                 |              |          |
| Revision       | Scale @ A1                            | 1:200        |          |
| Drawn By       | MP                                    | Date Started | 15/07/22 |
| Checked by     |                                       | Date Checked |          |

1st Floor, 103 Dalton Avenue, Birchwood Park,  
Warrington WA3 6YE  
T: 01925 363108 W: [www.kellenhomes.com](http://www.kellenhomes.com)



**KELLEN**  
HOMES