




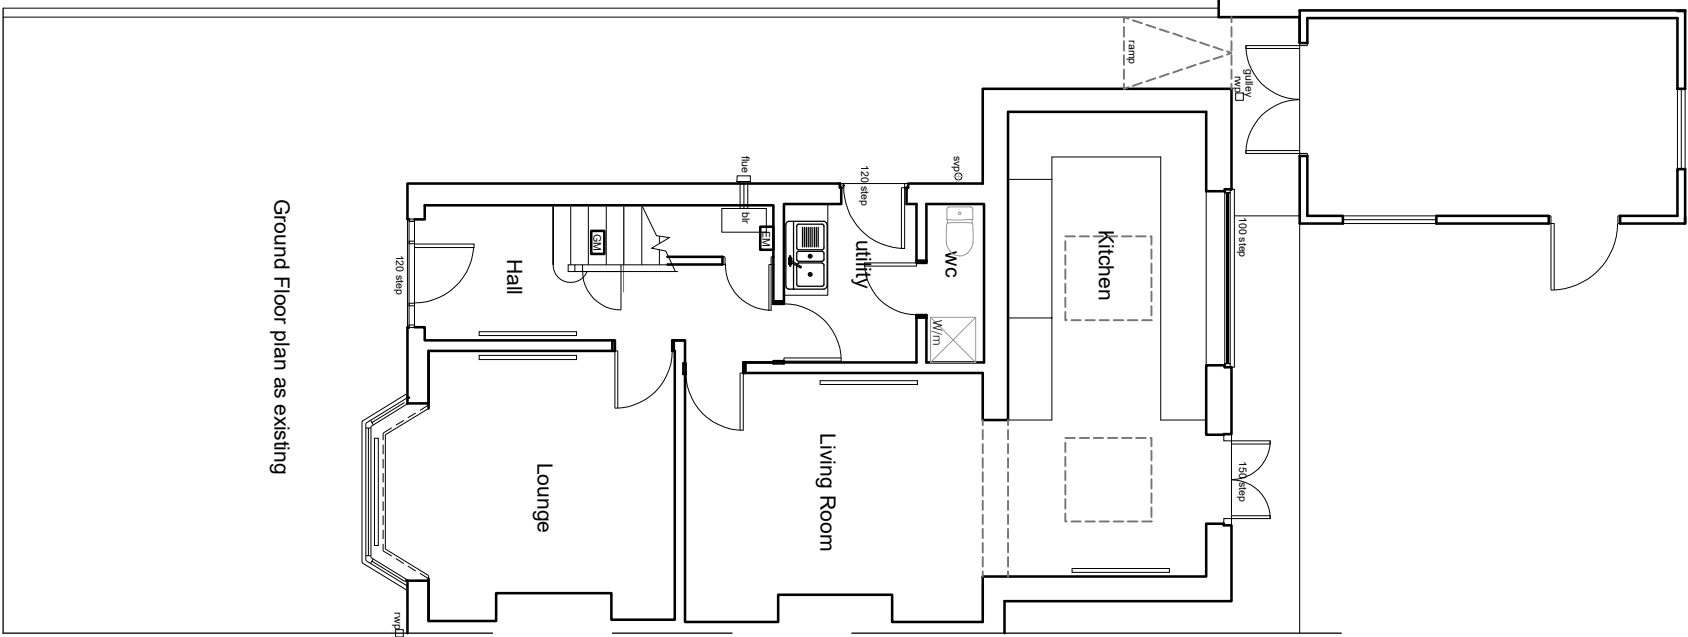


Ground Floor plan as existing

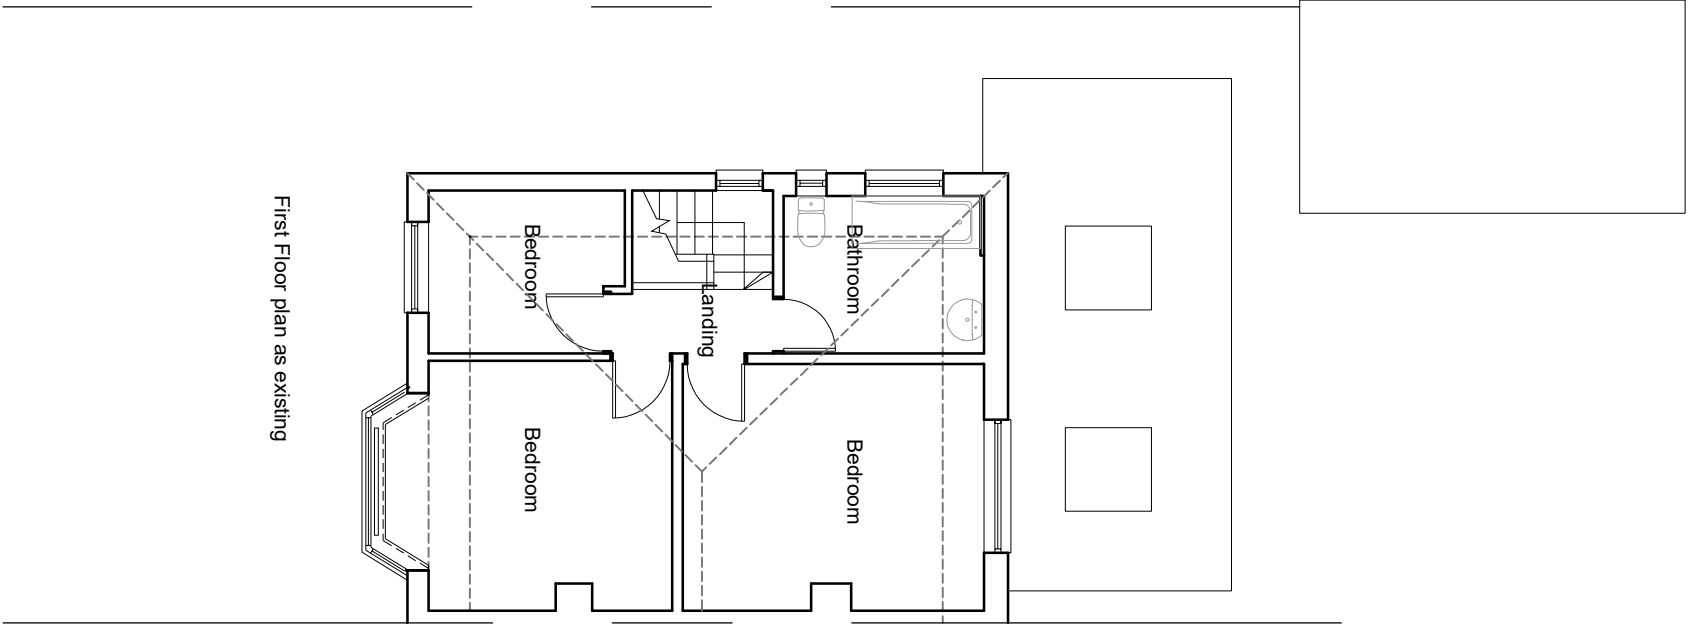

First Floor plan as existing

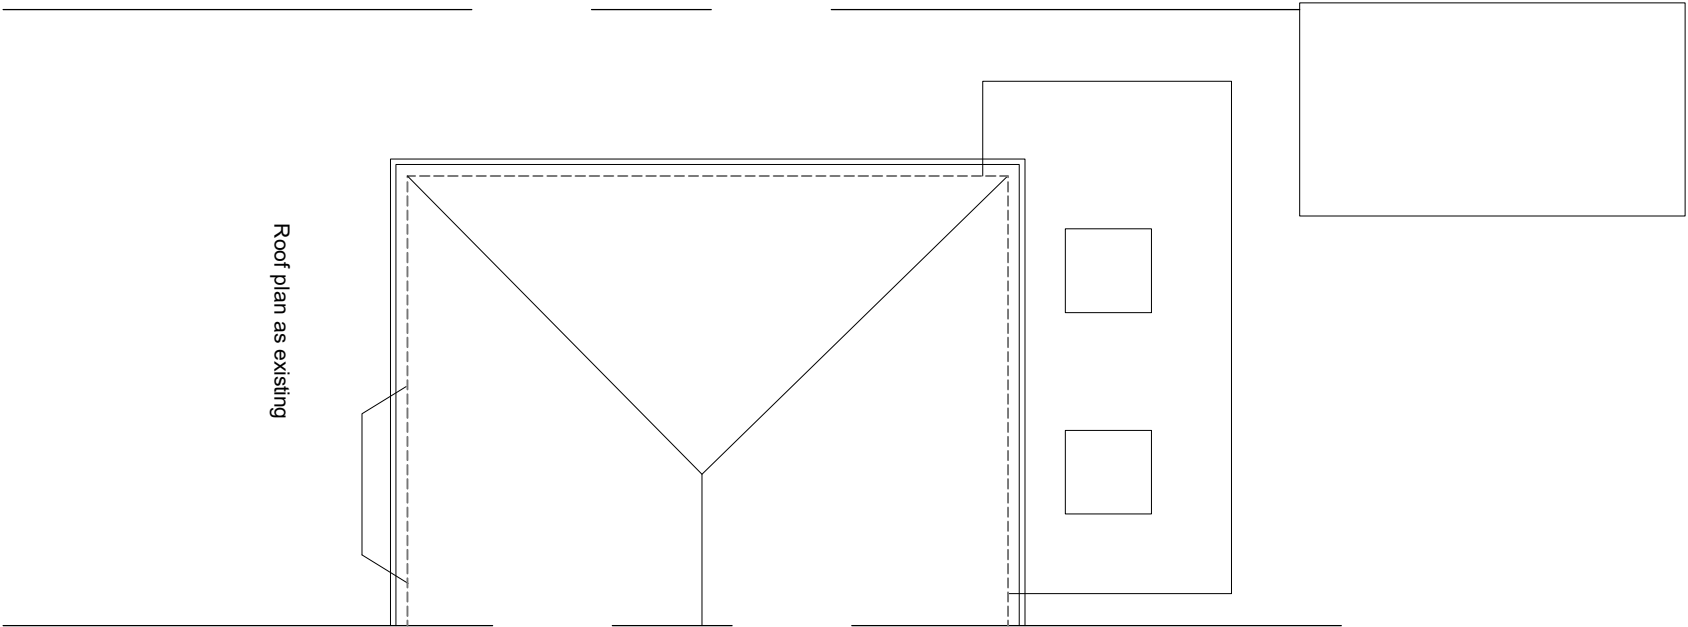

Roof plan as existing

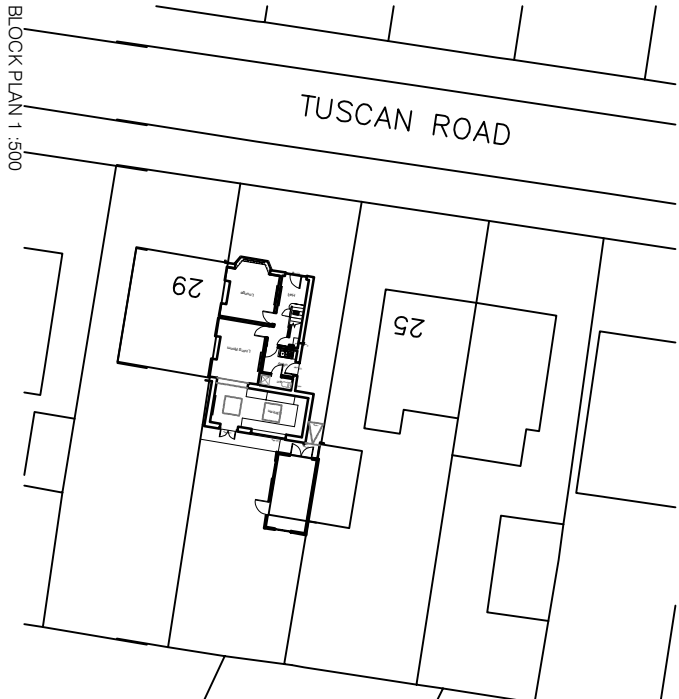

BLOCK PLAN 1 :500

Project:
27 Tuscan Road Didbury
Title:
Floor plans as existing
Drawing number: 23 381 PL 100
Client:
Mr & Mrs Thornhill

Scale:
100@A3
Date:
28.02.2023
Drawn by:
SRM