




LEVEL 40

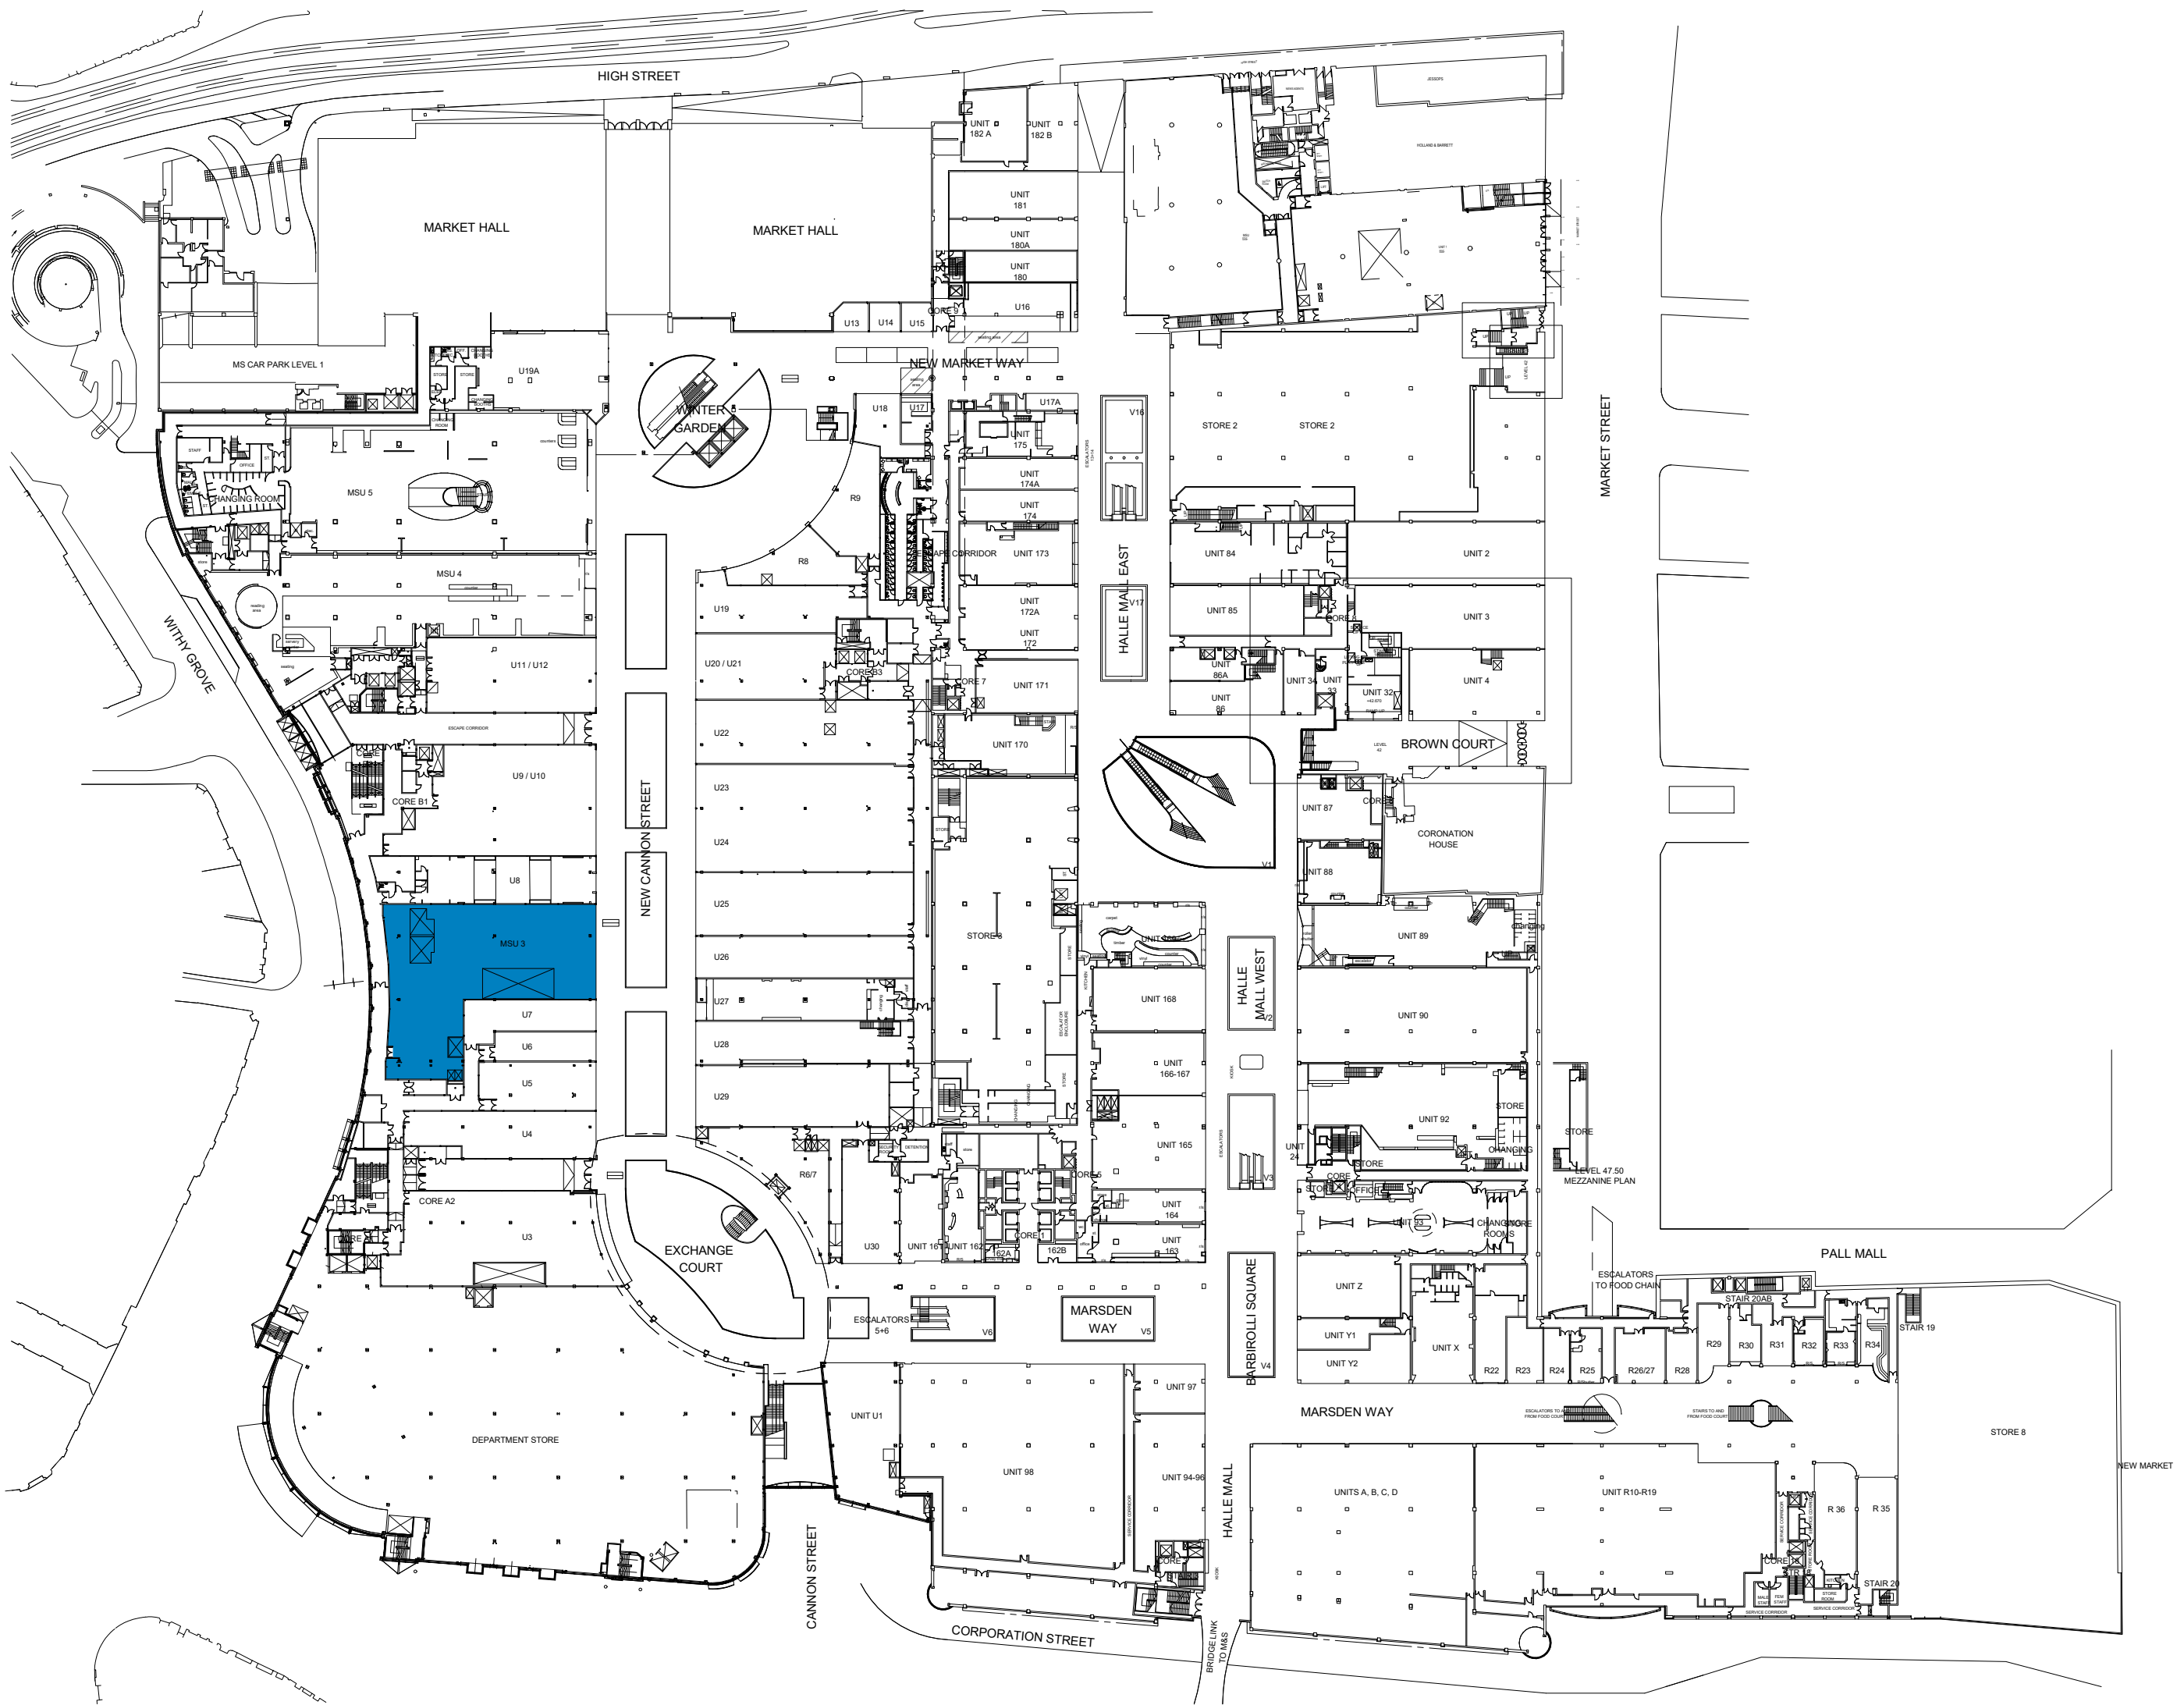

LEVEL 45

Recent revision history			
#	Status	Description	Date
A		FOR TENDER	02/03/23

Notes
Copyright © Woods Bagot 2023
All Rights Reserved
No material may be reproduced without prior permission
Contractor must verify all dimensions on site before commencing work or preparing shop drawings.
Do not scale drawings.

LEGEND

SITE PLAN

TENANCY

Project
RISE MANCHESTER

Client
NIKE

Issuer
W-B
WOODS BAGOT

Project number	Size check
441003	25mm
Checked	Approved
AL	POD
Sheet size	Scale
A1	1 : 1000

Sheet title

Location Plan

Sheet number	Revision
A-1101	A
Status	
FOR TENDER	