




| REVISION | DATE     | DESCRIPTION          |
|----------|----------|----------------------|
| A        | 05/05/23 | PLANNING AMMENDMENTS |
|          |          |                      |
|          |          |                      |

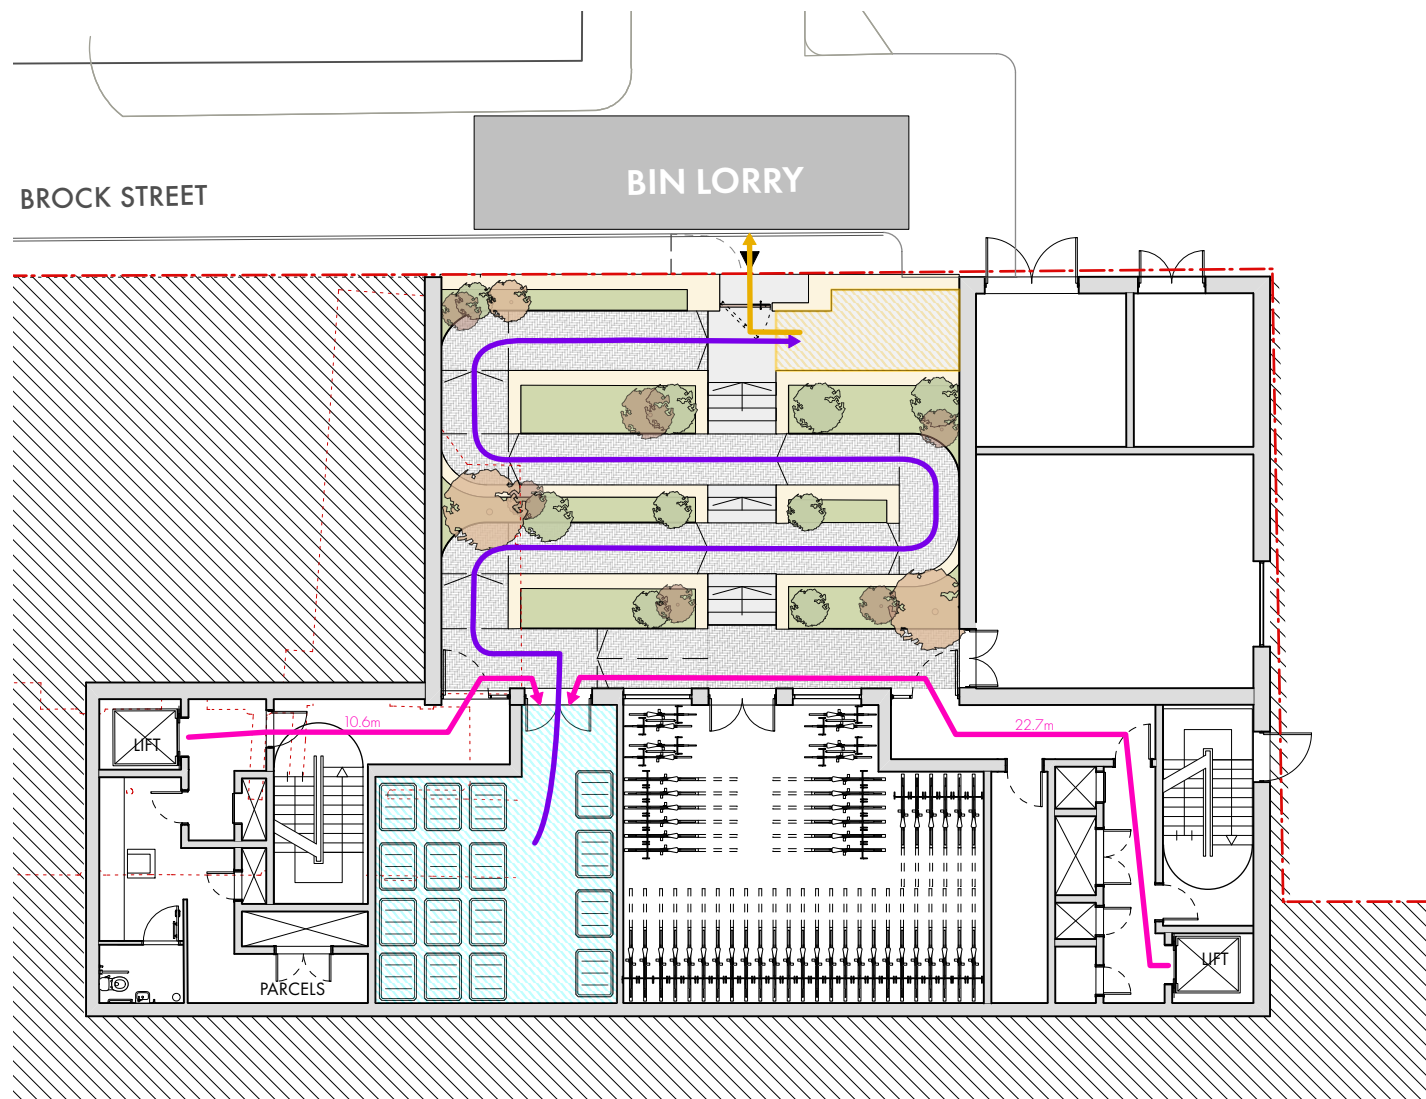

PROPOSED GA LOWER GROUND FLOOR PLAN

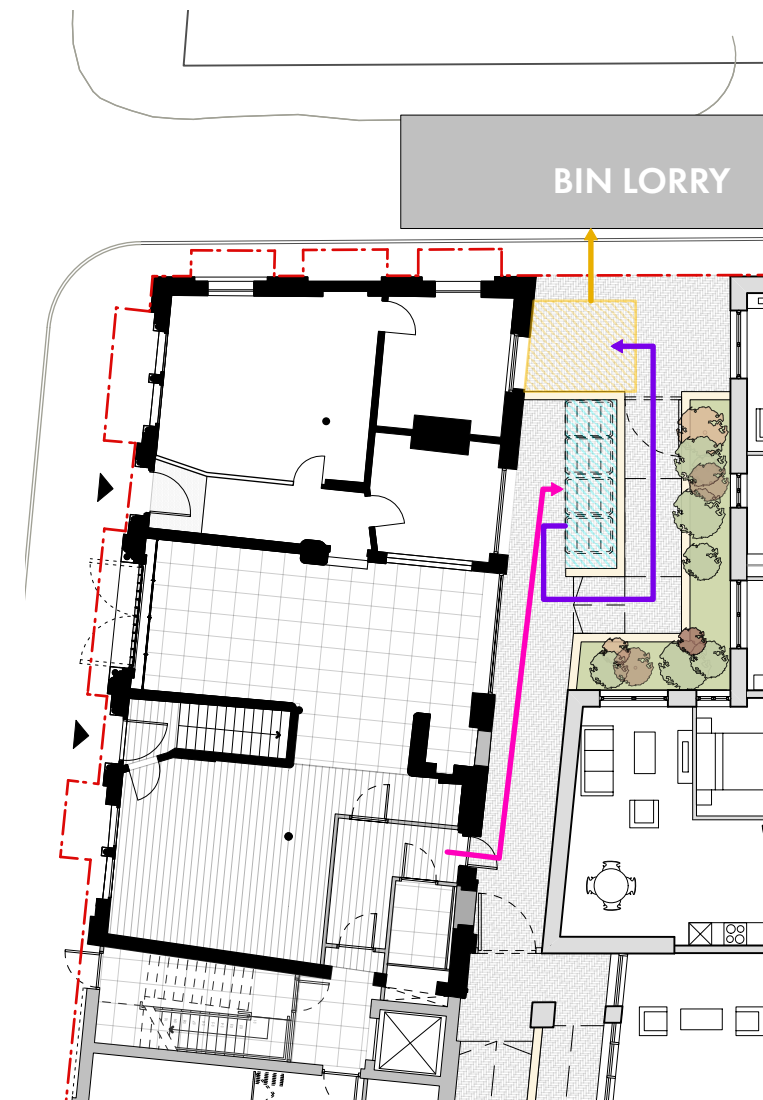


PROPOSED COMMERCIAL BIN COLLECTION

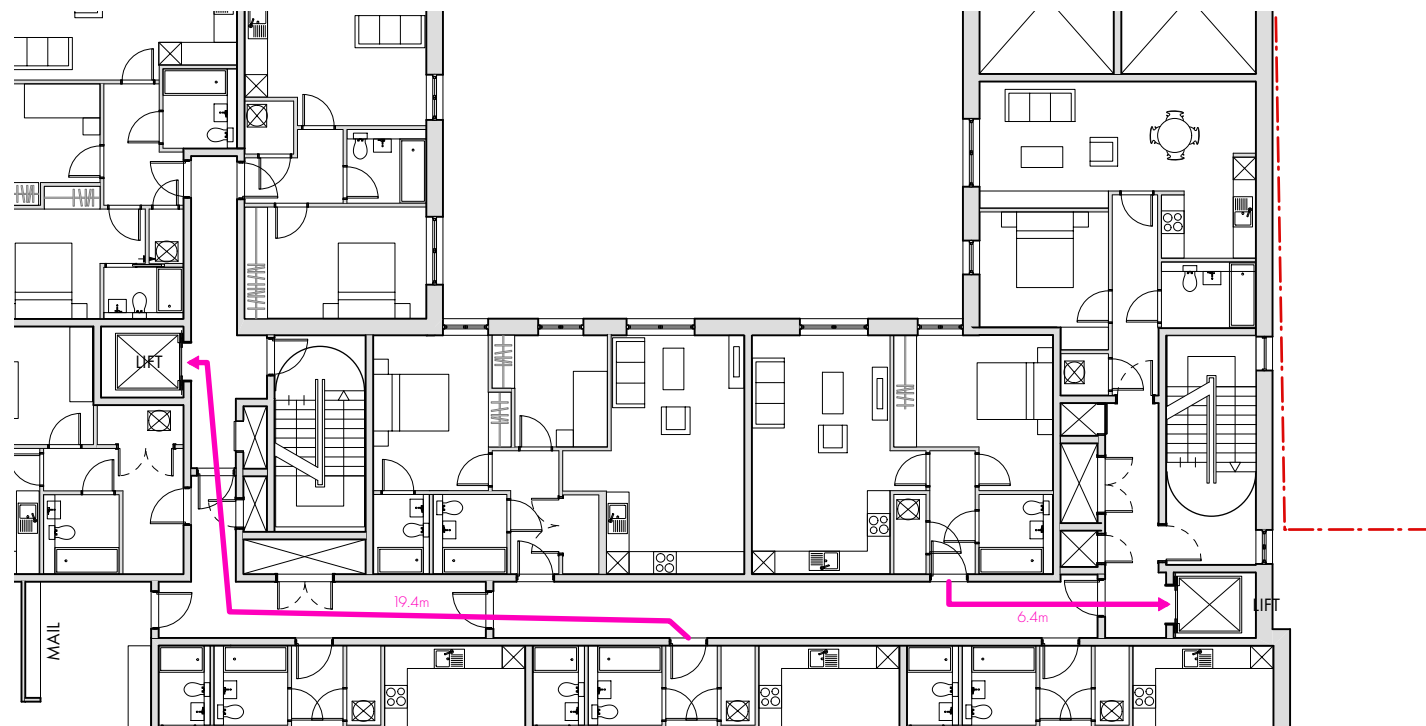

PROPOSED TYPICAL UPPER FLOOR PLAN

## KEY

 

DESIGNATED SECURE REFUSE STORAGE AREA LOCATED IN LOWER GROUND FLOOR OF NEW APARTMENT BLOCK. OR COMMERICLA BIN STORE LOACTED IN SECURE COURTYARD TO REAR OF SHOWROOM



REFUSE COLLECTION POINT - LOCATED WITHIN DEVELOPMENT CURTILAGE TO PREVENT OBSTRUCTION OF HIGHWAY AND PARKING



ROUTE FOR RESIDENTS TO DISPOSE OF WASTE IN REFUSE CHUTE IN BIN STORE OR COMMERCIAL TENANTS TO TAKE TO BIN STORE



ROUTE FOR MANAGEMENT COMPANY TO TAKE REFUSE CONTAINERS TO COLLECTION POINT



CONTAINER COLLECTION BY COLLECTION CREW

## REFUSE MANAGEMENT STRATEGY

**OMI**Architects

PROJECT Laystall St  
DATE SEPT' 20  
SCALE 1:200  
DWG No. 1383 / L 0110

PROPOSED REFUSE STRATEGY  
WASTE MANAGEMENT PLAN