

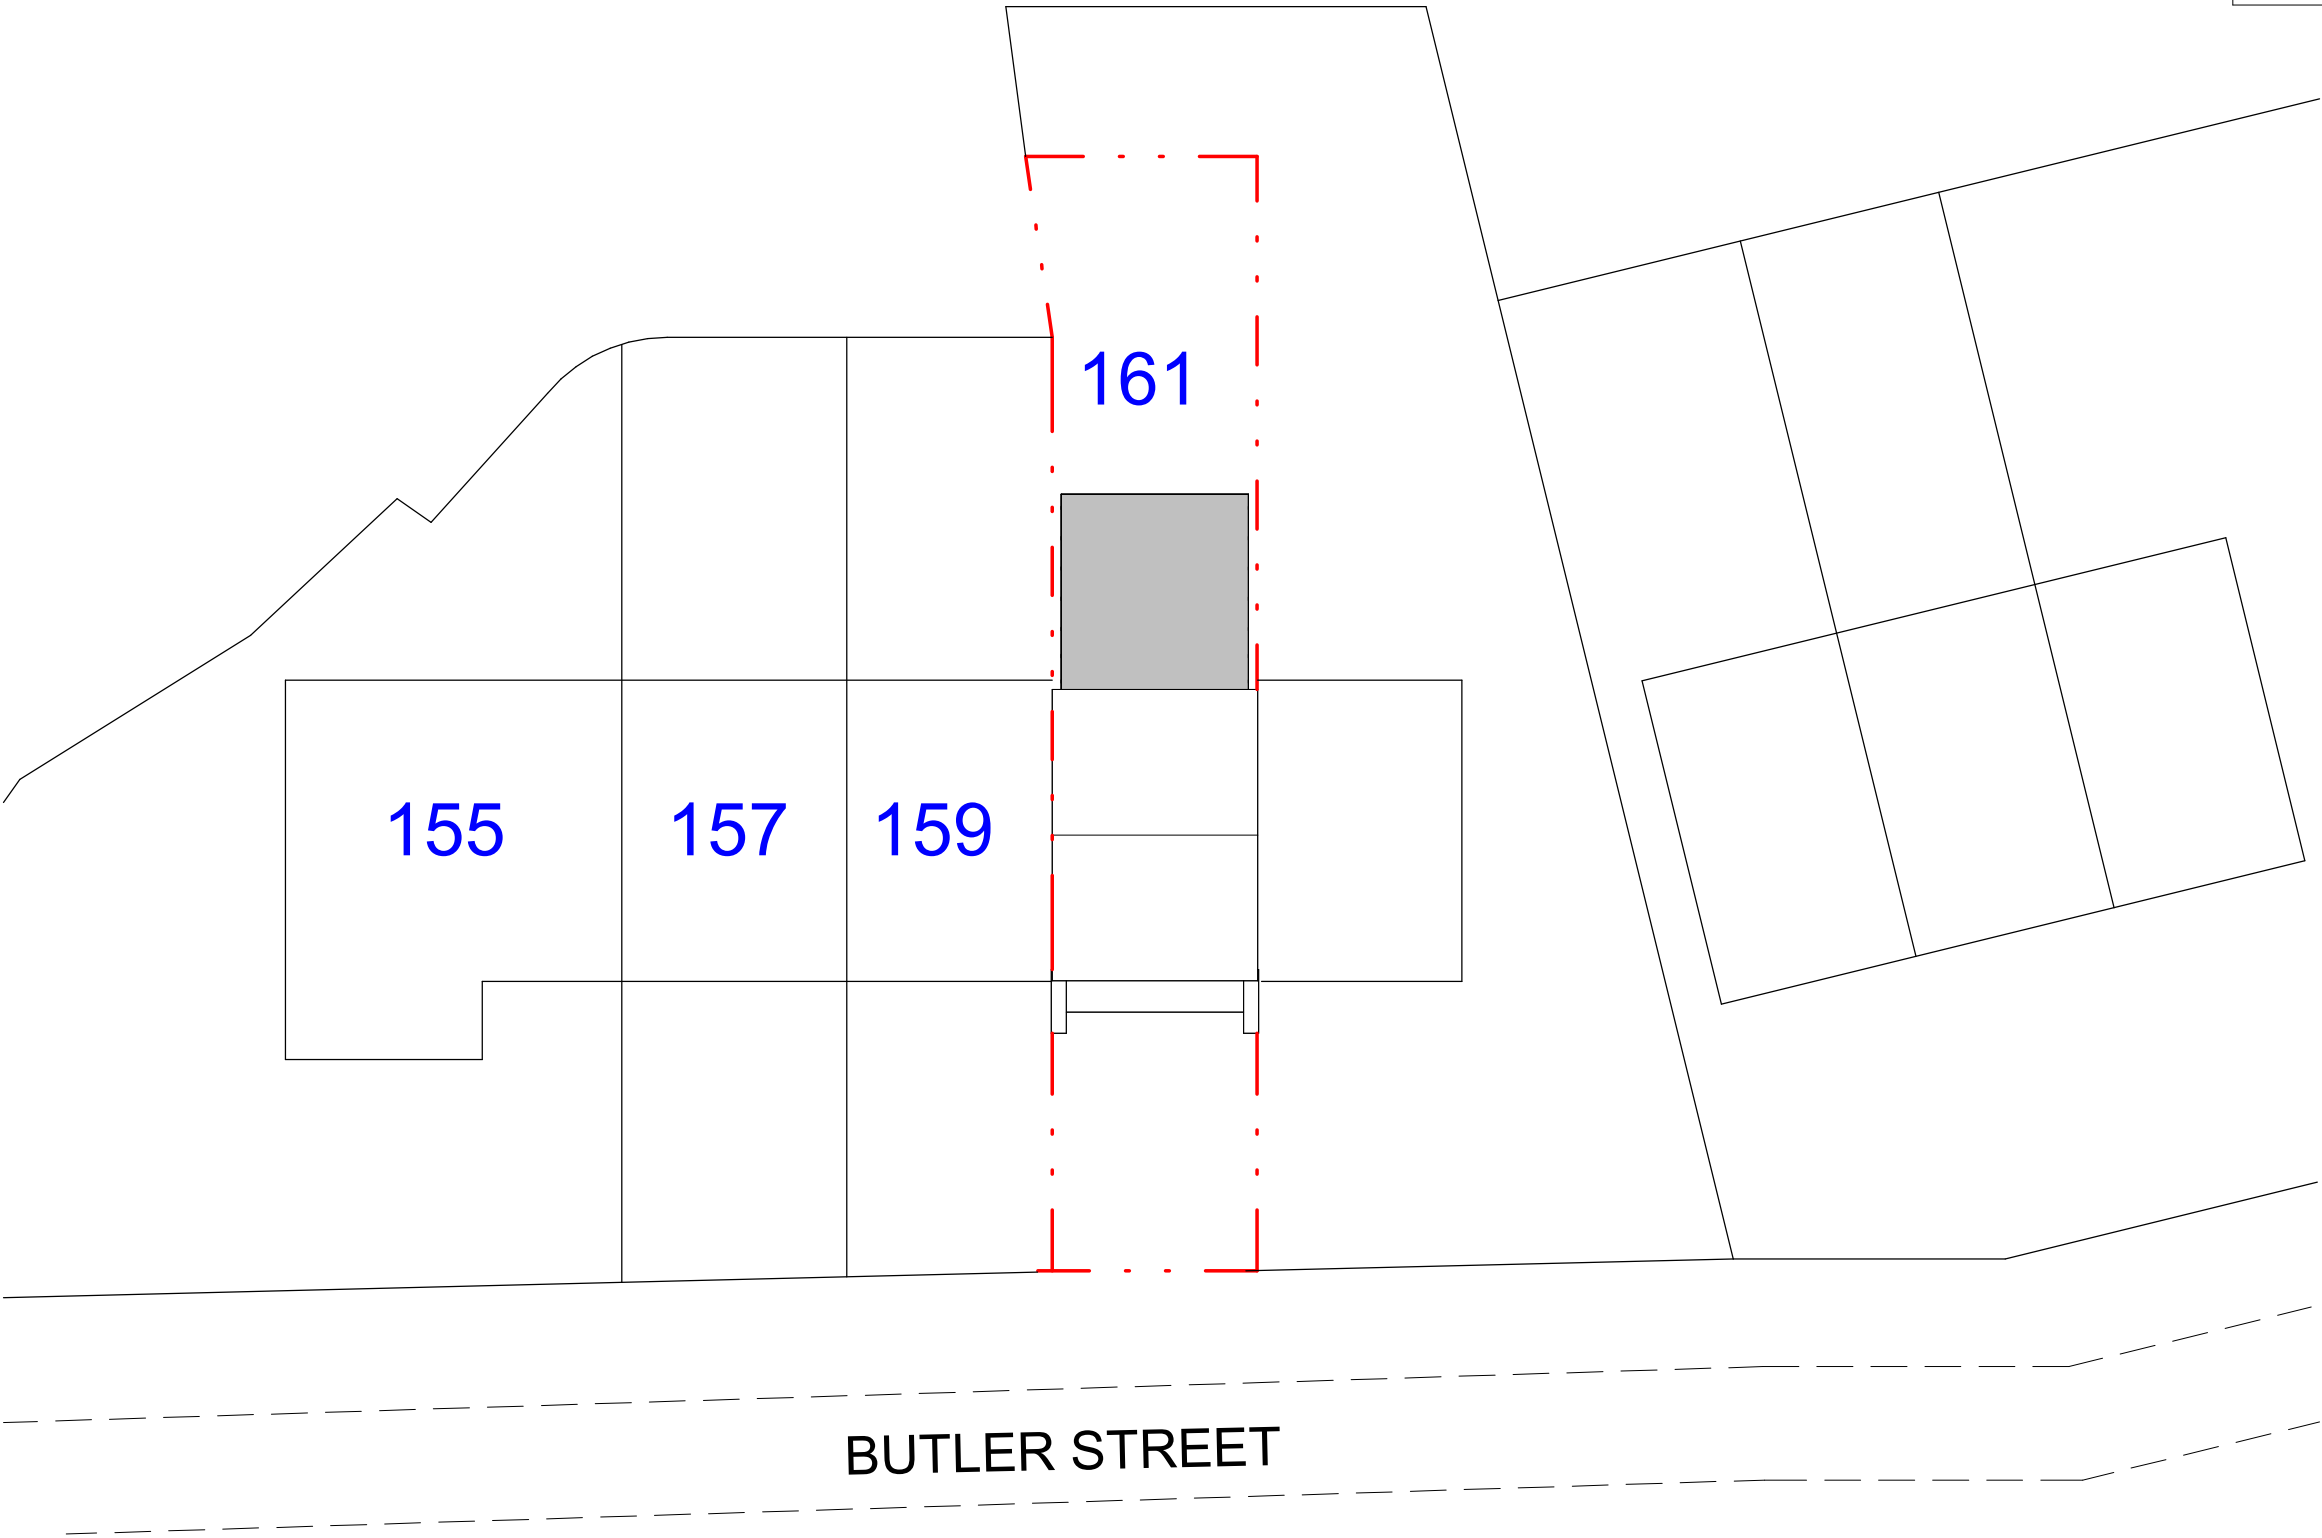


This drawing is the copyright of LDM Deisgn.
All dimensions to be checked on site.
Do not scale.
All levels to be checked on site and refer to Ordnance Survey Datum Newlyn
unless alternative datum given.
All errors and omissions to be reported to the Architect prior to commencement.
This drawing must be read in conjunction with the relevant specification clauses.
This drawing must not be used on site unless issued for construction.

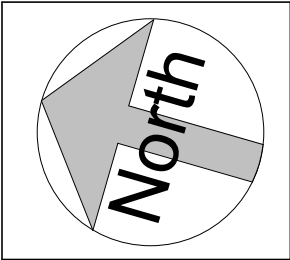

2 Existing Setout Site Plan
1 : 200

 

LDM Design

PROJECT	161 Butler Street, M4 7JD		
SHEET	Existing Setout Site Plan		

CLIENT	Miss Shuai Li		
Scale (@ A3)	As indicated		
Drawn by	BA	DRAWING NUMBER	REV
Checked by	KK	A131	D