





EXISTING FRONT ELEVATION
1:100




EXISTING FLANK ELEVATION
1:100

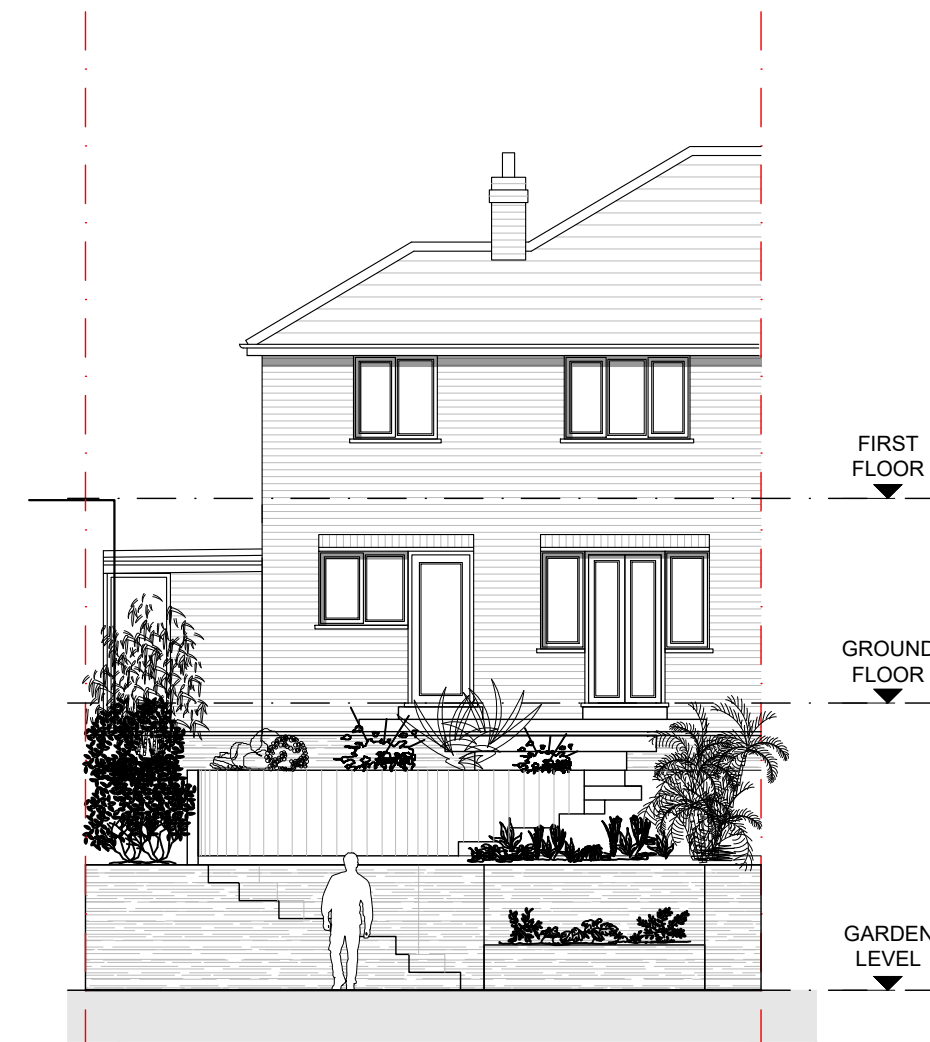

EXISTING REAR ELEVATION
1:100

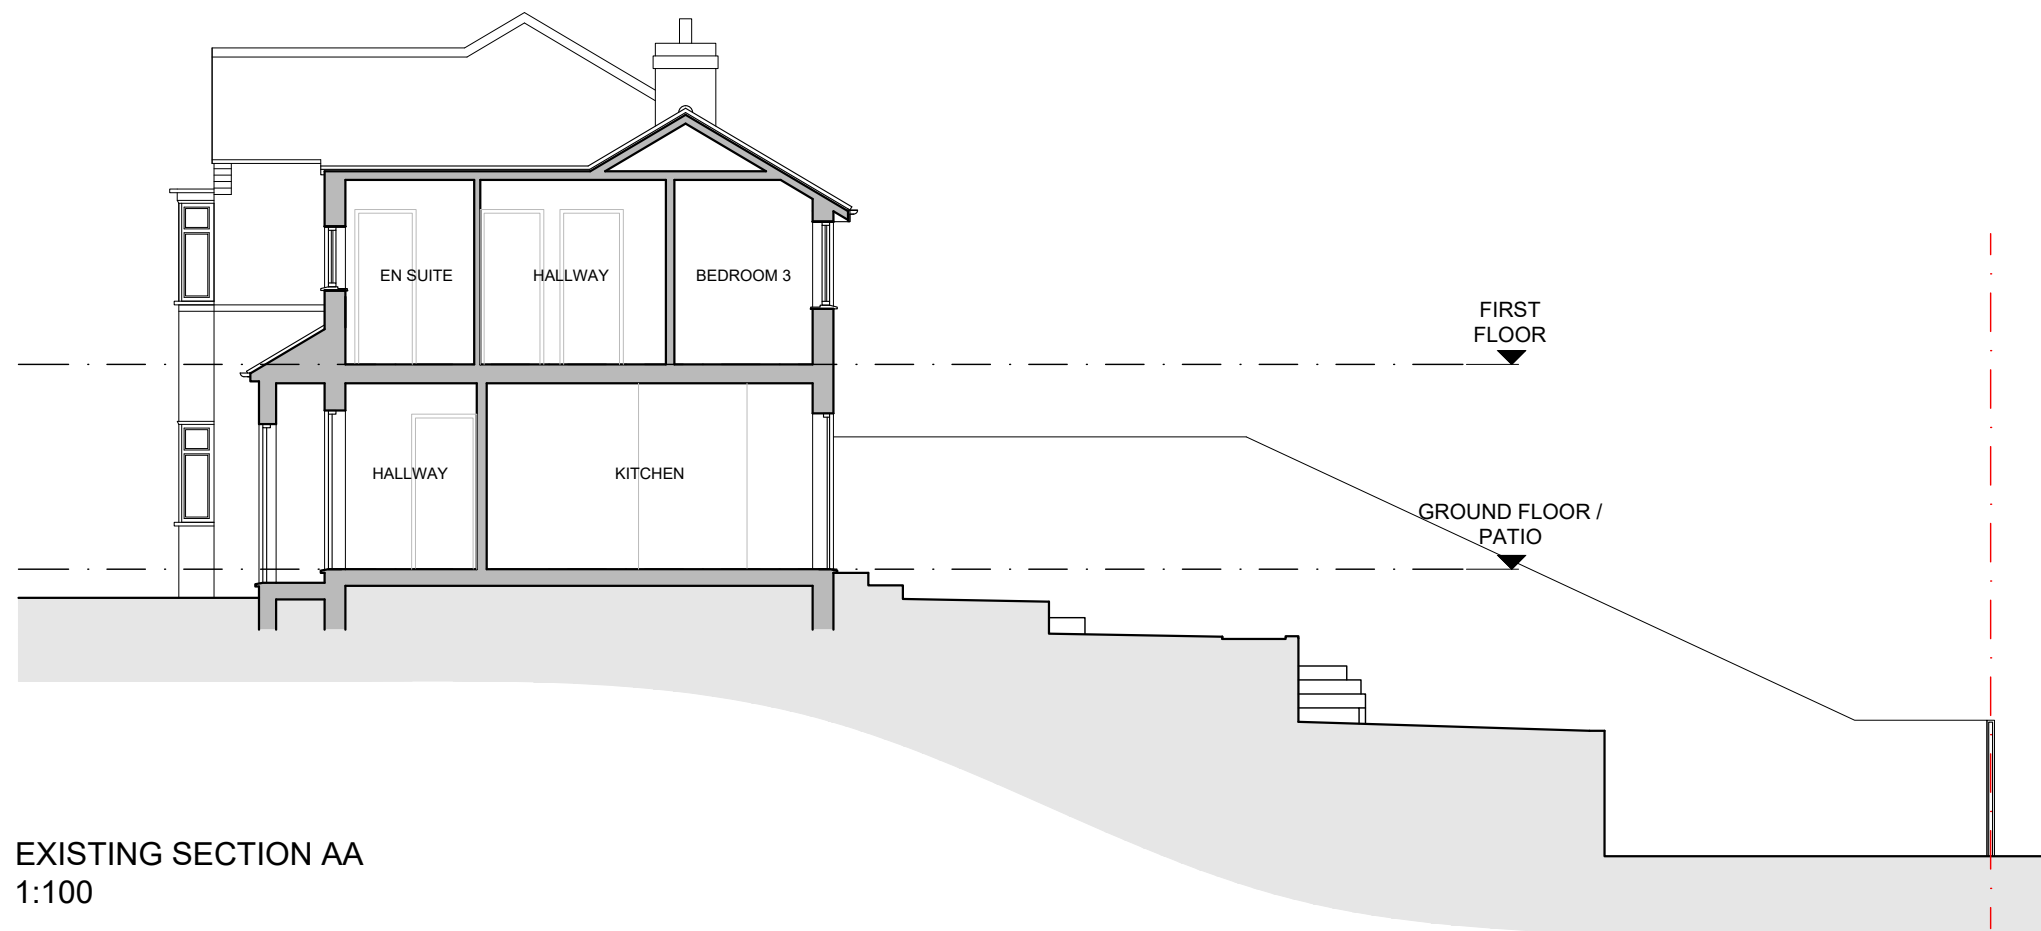

EXISTING SECTION AA
1:100

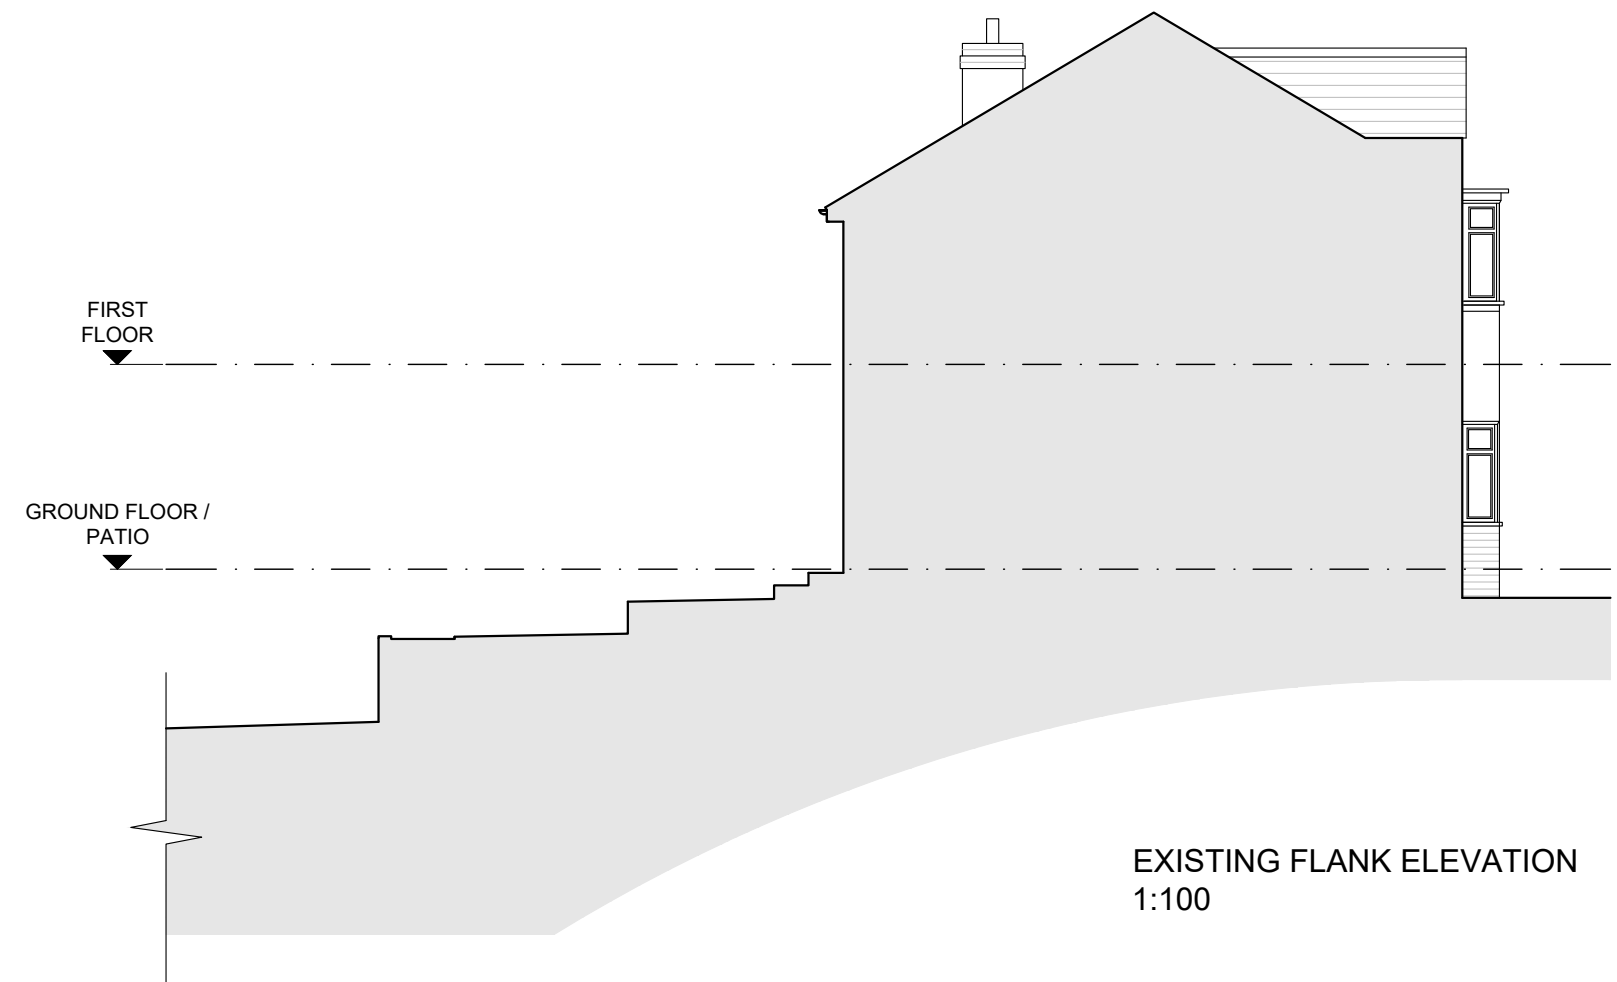

EXISTING FLANK ELEVATION
1:100

0mm 20mm 40mm
0m 2m 4m
SCALE BAR - 1:100

DSQUARE ARCHITECTS 61 Mosley Street, Manchester, M2 3HZ 0161 222 3734 info@dsquare-architects.co.uk www.dsquare-architects.co.uk	Client: P. Charleston	Site: 15 Harefield Drive Manchester, M20 2SZ	Title: Existing Elevations	Scale: 1:100 @ A2	Drg. No. 2131-03	Issue: PLANNING	Revision:
				Date: May 2023	Rev. P1		