



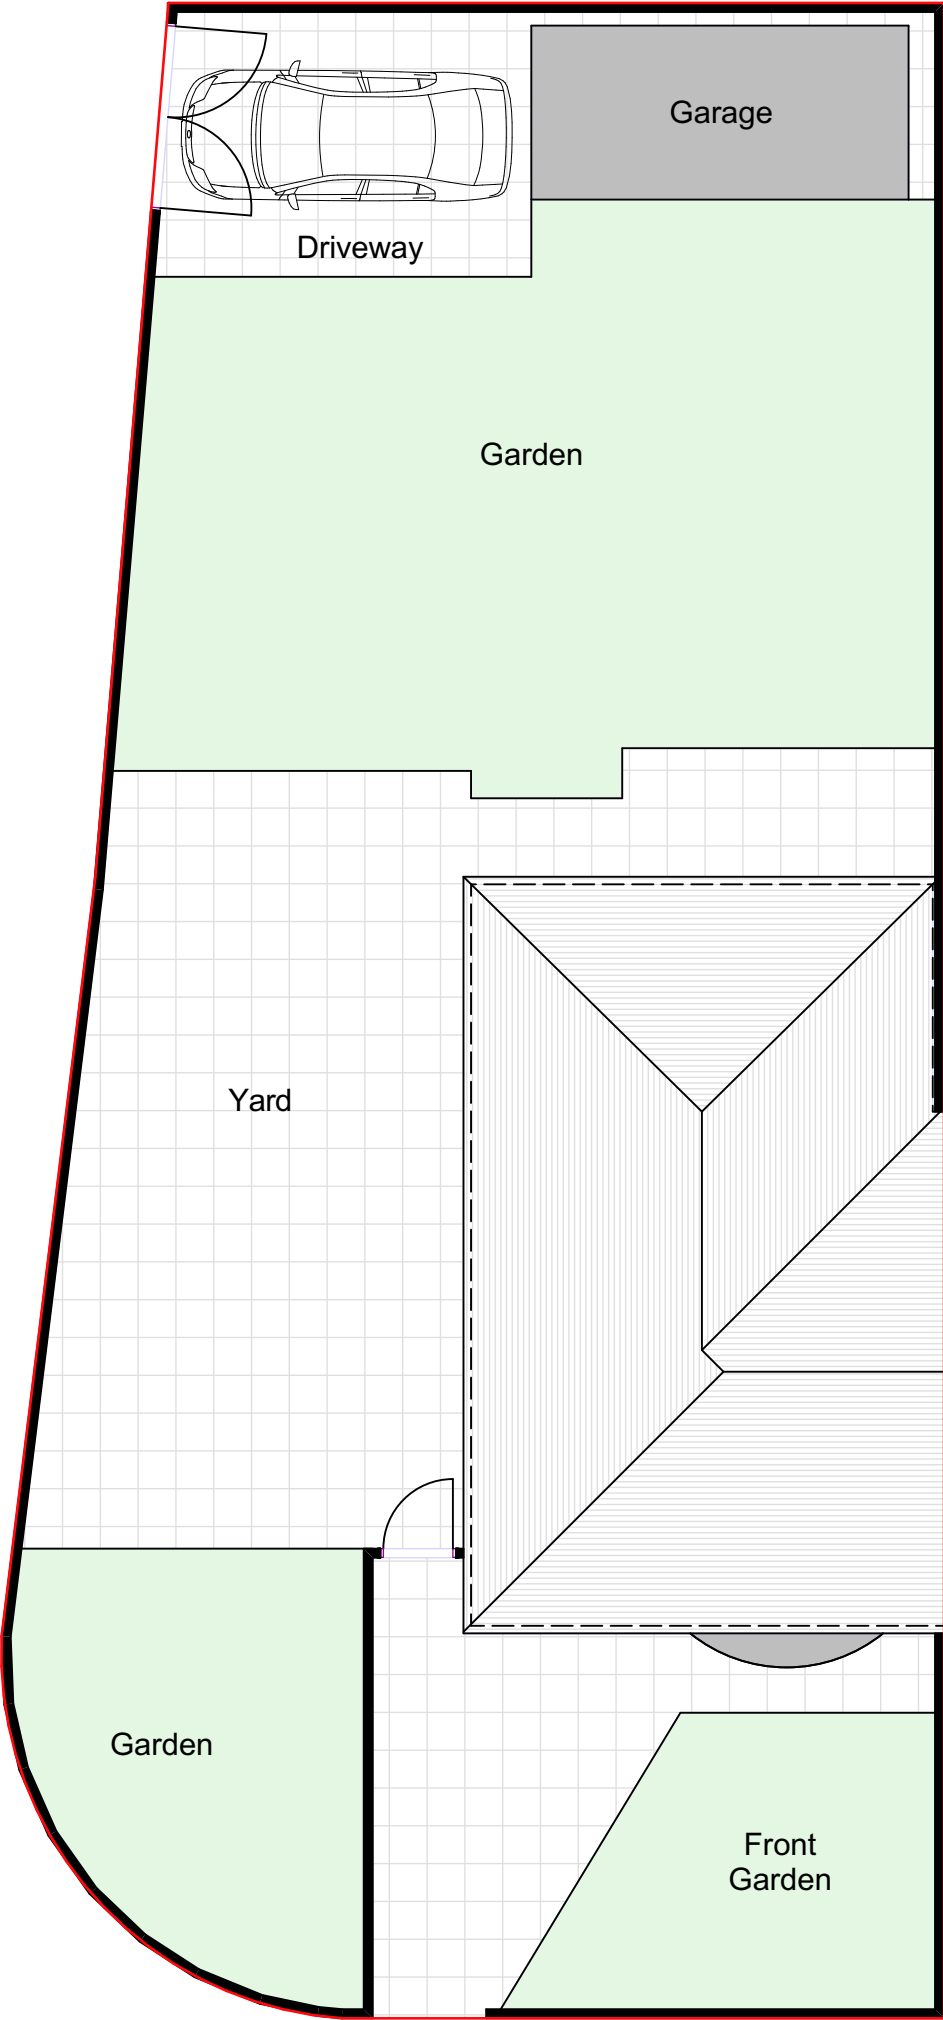

EXISTING
GA SITE
PLAN

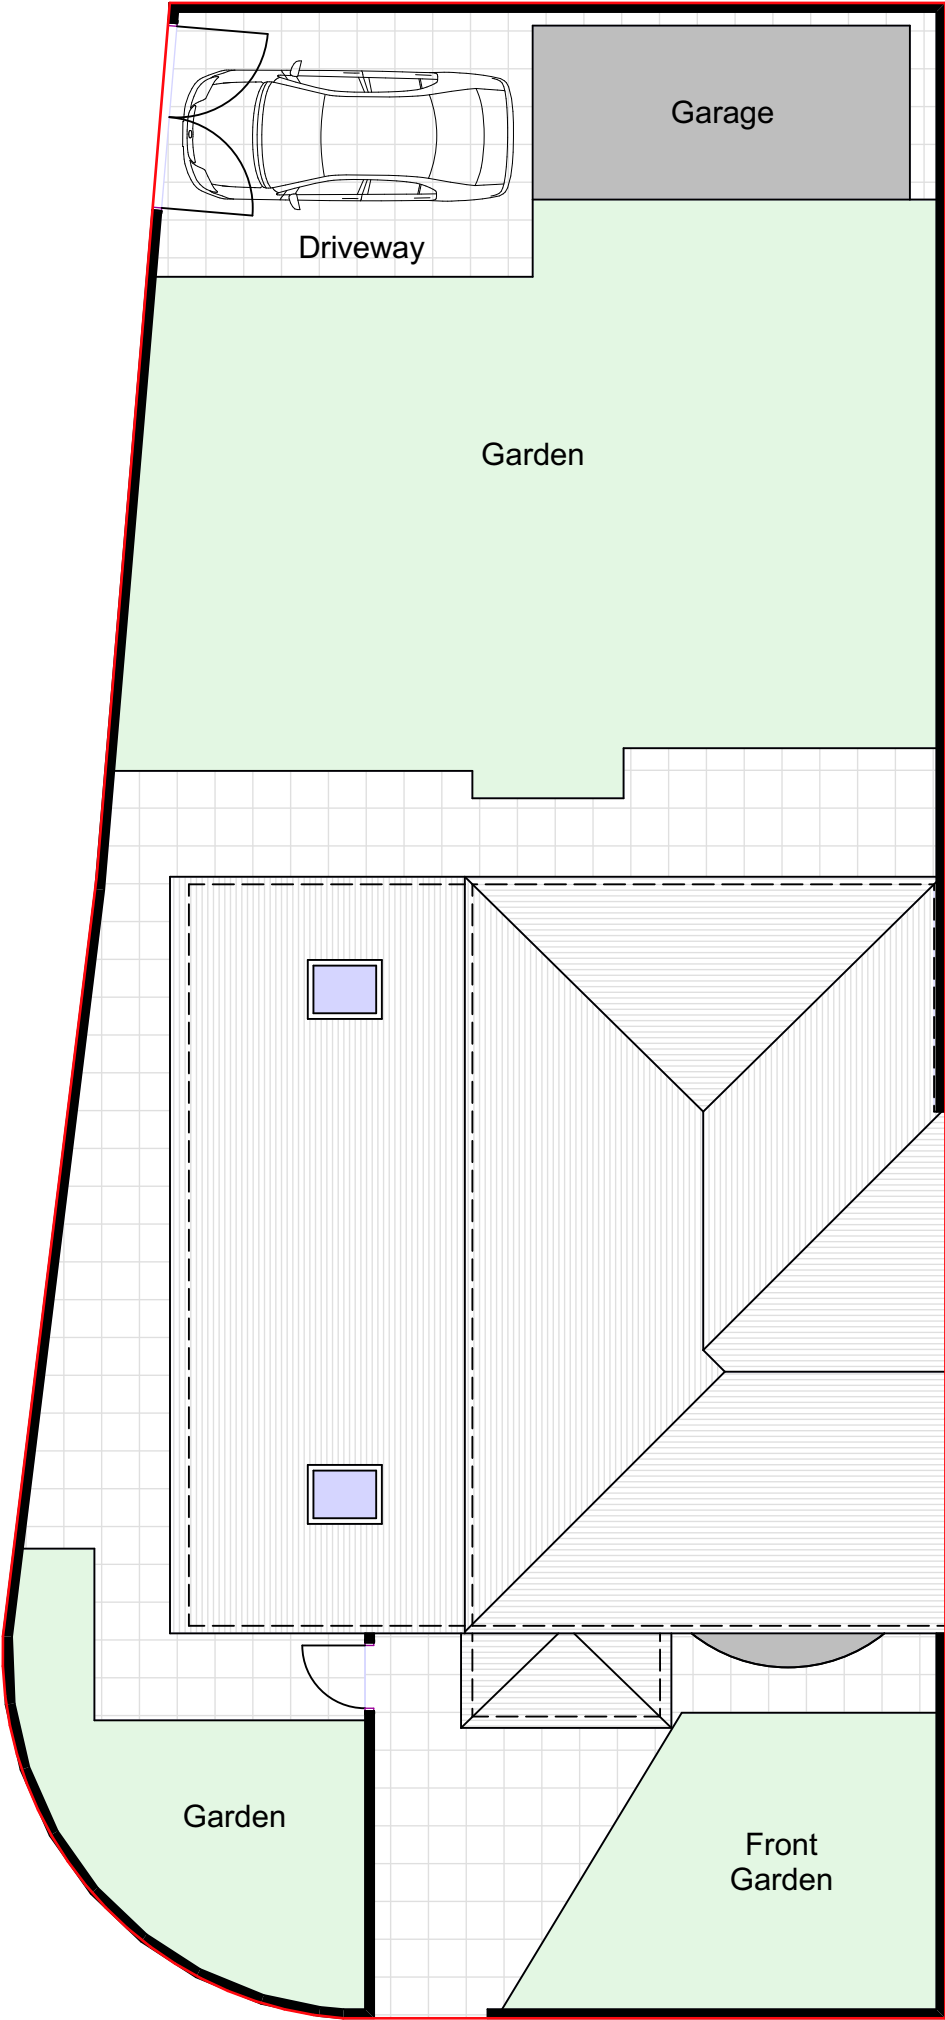


PROPOSED
GA SITE
PLAN

notes

This drawing is subject to a detailed building and site survey, therefore no guarantee of its accuracy can be given. This drawing has been draughted in accordance with the clients design requirements. All areas are approximate and are subject to a detailed building and site survey and further design development. All dimensions should be checked prior to commencement of construction on site. Measurements should not be taken off the drawing.

All dimensions shown are in millimetres (mm).

- Text Key
1. Existing facing brickwork
 2. Existing rosemary roof tiles
 3. Existing uPVC door/ window
 5. Proposed facing brickwork
 6. Proposed plain terracotta roof tiles
 7. Proposed uPVC door/window
 8. Proposed skylight

 

PL0 Planning Issue16.02.23

revisions



NADA Architects Ltd
169 Kingsway
Burnage
Manchester
M19 2ND
Mob: 07974 735527
E: ahmed@nadaarchitects.com
W: www.nadaarchitects.com

- | | | |
|------------------|-----------------|-----------------|
| D - design | PL - planning | PT - pre-tender |
| T - tender | P - preliminary | |
| C - construction | R - record | |

MR MIJ GHANI

HOUSE EXTENSION
20 ARNFIELD ROAD
MANCHESTER, M20 4AX

EXISTING & PROPOSED GA
SITE PLANS

scale	date	drawn	checked
1:200 @ A3	16.02.23	MI	AC

job no	(category) dwg no	revision
--------	-------------------	----------

23-1124 (03)001 PL0

Drawing measurements shall not be obtained by scaling. Verify all dims prior to construction. Immediately report any discrepancies on this drawing to Architect. This drawing shall be read in conjunction with associated specifications and related consultant's documents.

PLANNING