


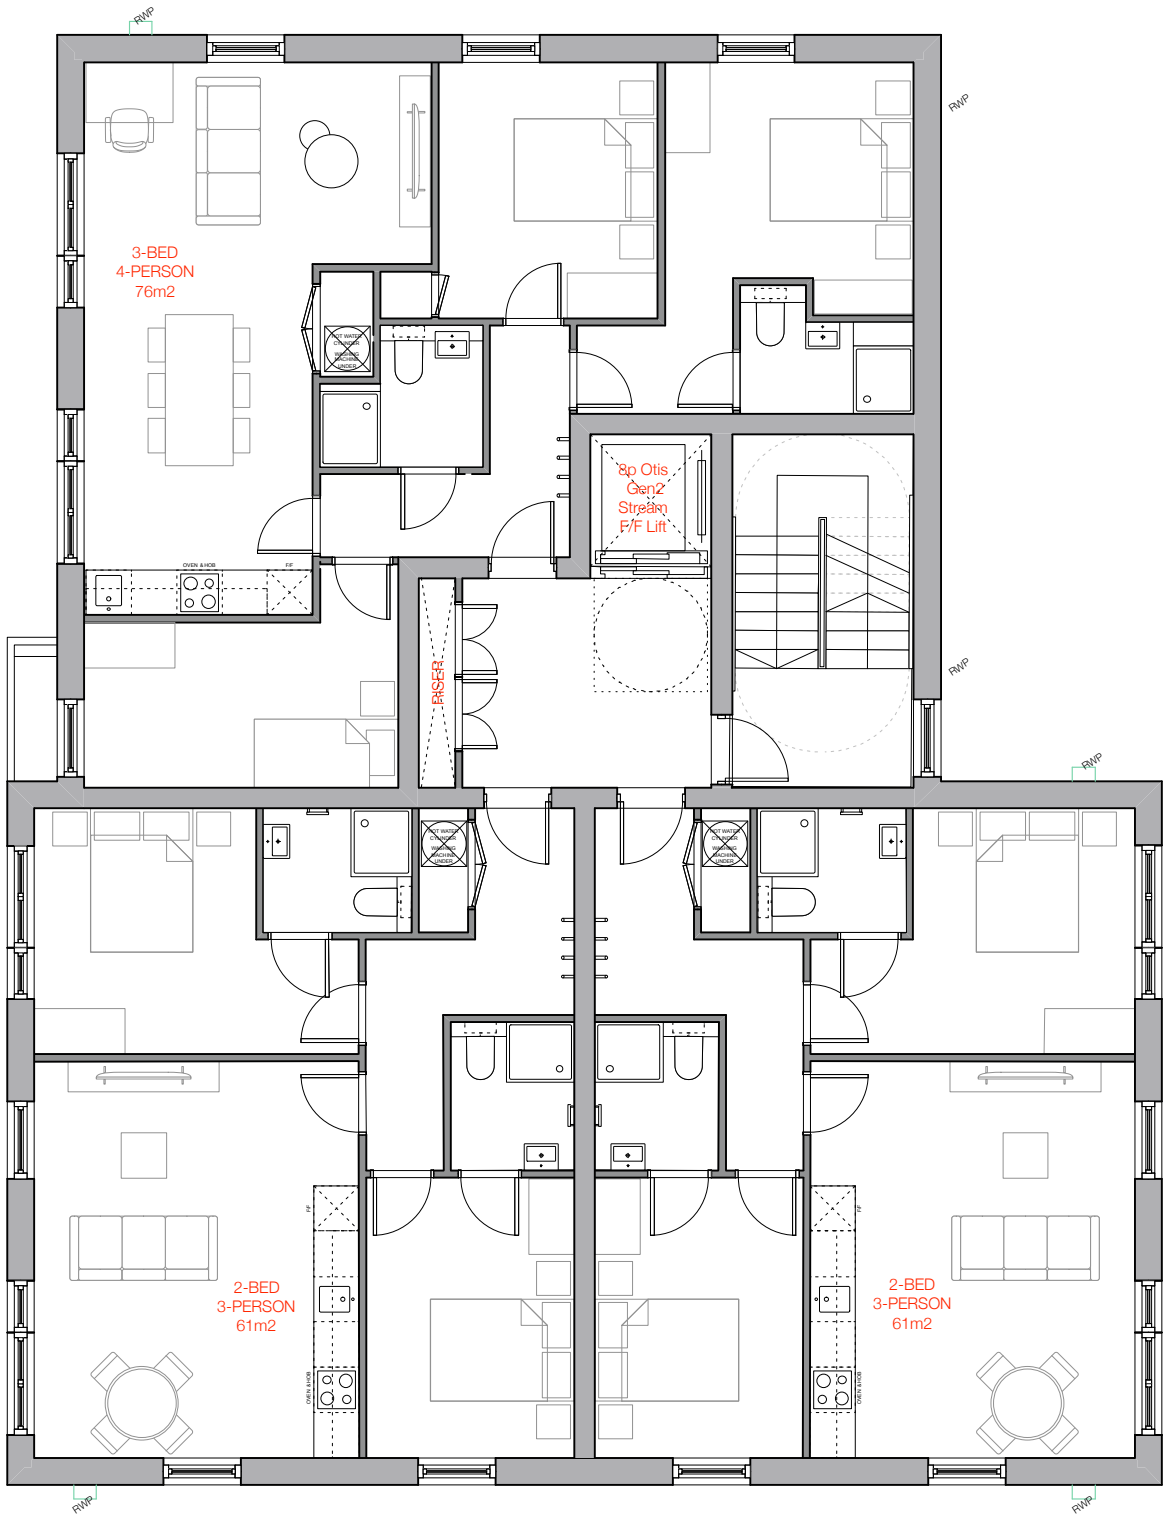

PROPOSED FIRST AND SECOND FLOOR PLAN
1:200@A3

PLANNING

F	03/01/23	BOUNDARY TREATMENTS UPDATED.
E	21/12/22	DESIGN UPDATES FOLLOWING PLANNING COMMENTS
D	12/12/22	GENERAL DESIGN DEVELOPMENT
C	17/11/22	MINOR MATERIAL AMENDMENT
REVISION	DATE	DESCRIPTION

CLIENT: MCCAUL DEVELOPMENTS	
PROJECT: PROPOSED RESIDENTIAL DEVELOPMENT	
ADDRESS: EVERY STREET, MANCHESTER, M4 7DQ	
DRAWING TITLE: PROPOSED FIRST AND SECOND FLOOR PLAN	
SCALE: 1:200@A3	DATE: NOVEMBER 2022
DRAWING NO: 909-A-003F	