





03 Proposed First Floor Plan
03 Scale 1:50 @ A1

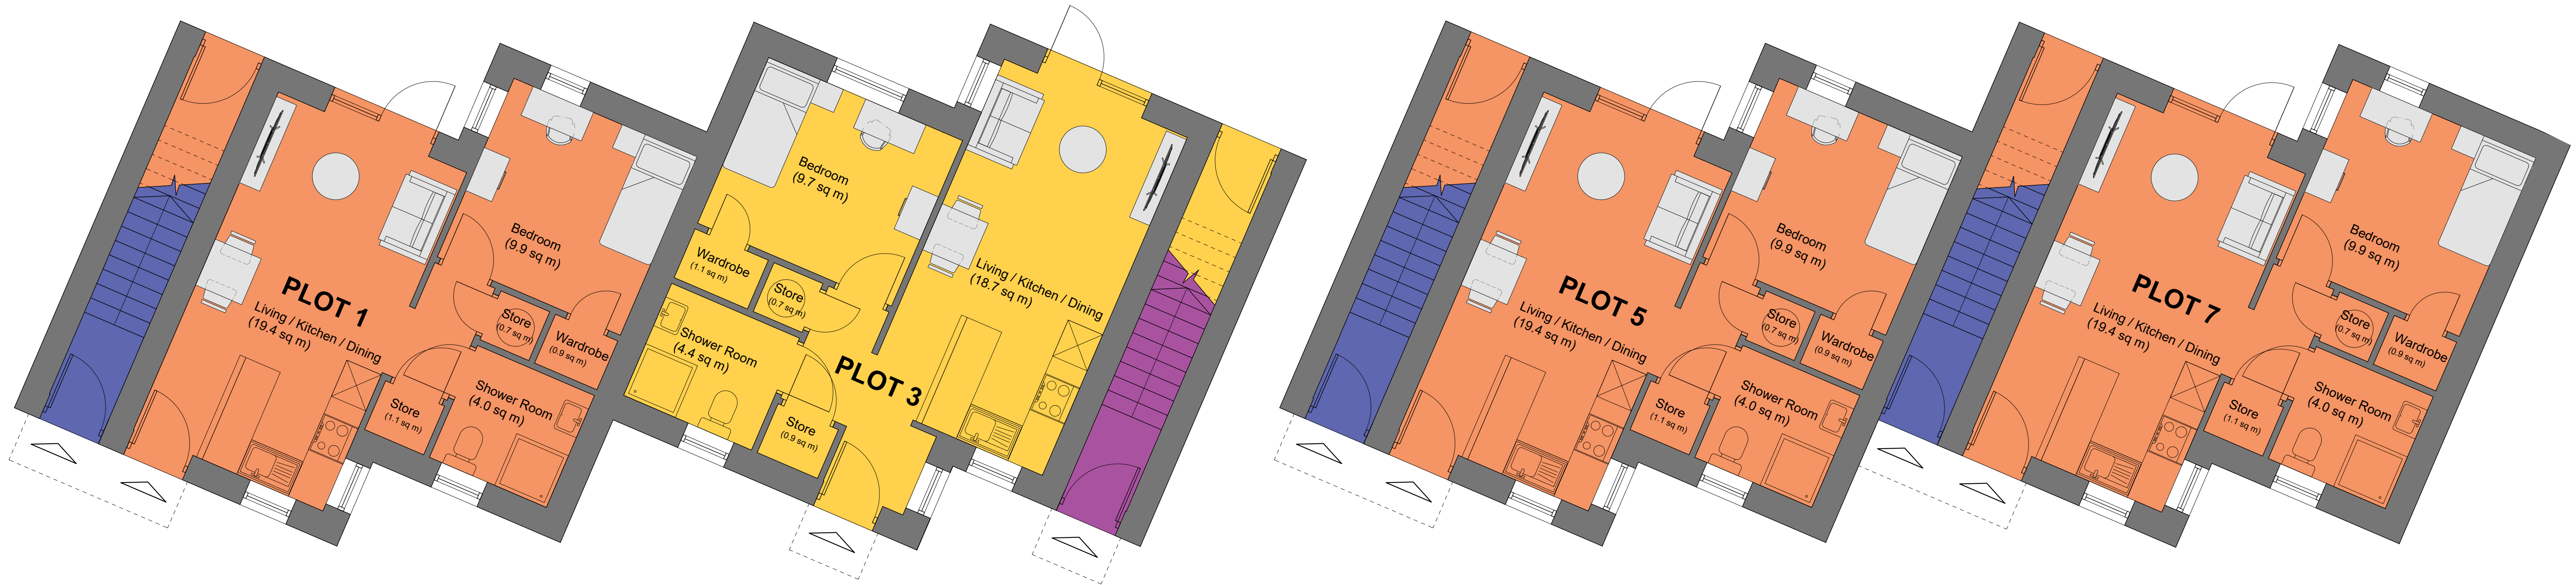

02 Proposed Ground Floor Plan
03 Scale 1:50 @ A1

SCHEDULE OF PROPERTIES	
	3 no. 1 Bed GF Flats @ 39.2 m ²
	1 no. 1 Bed GF Flat @ 41.2 m ²
	3 no. 1 Bed 1F Flats @ 47.8 m ²
	1 no. 1 Bed 1F Flat @ 49.8 m ²

TOTAL 8 no. dwellings

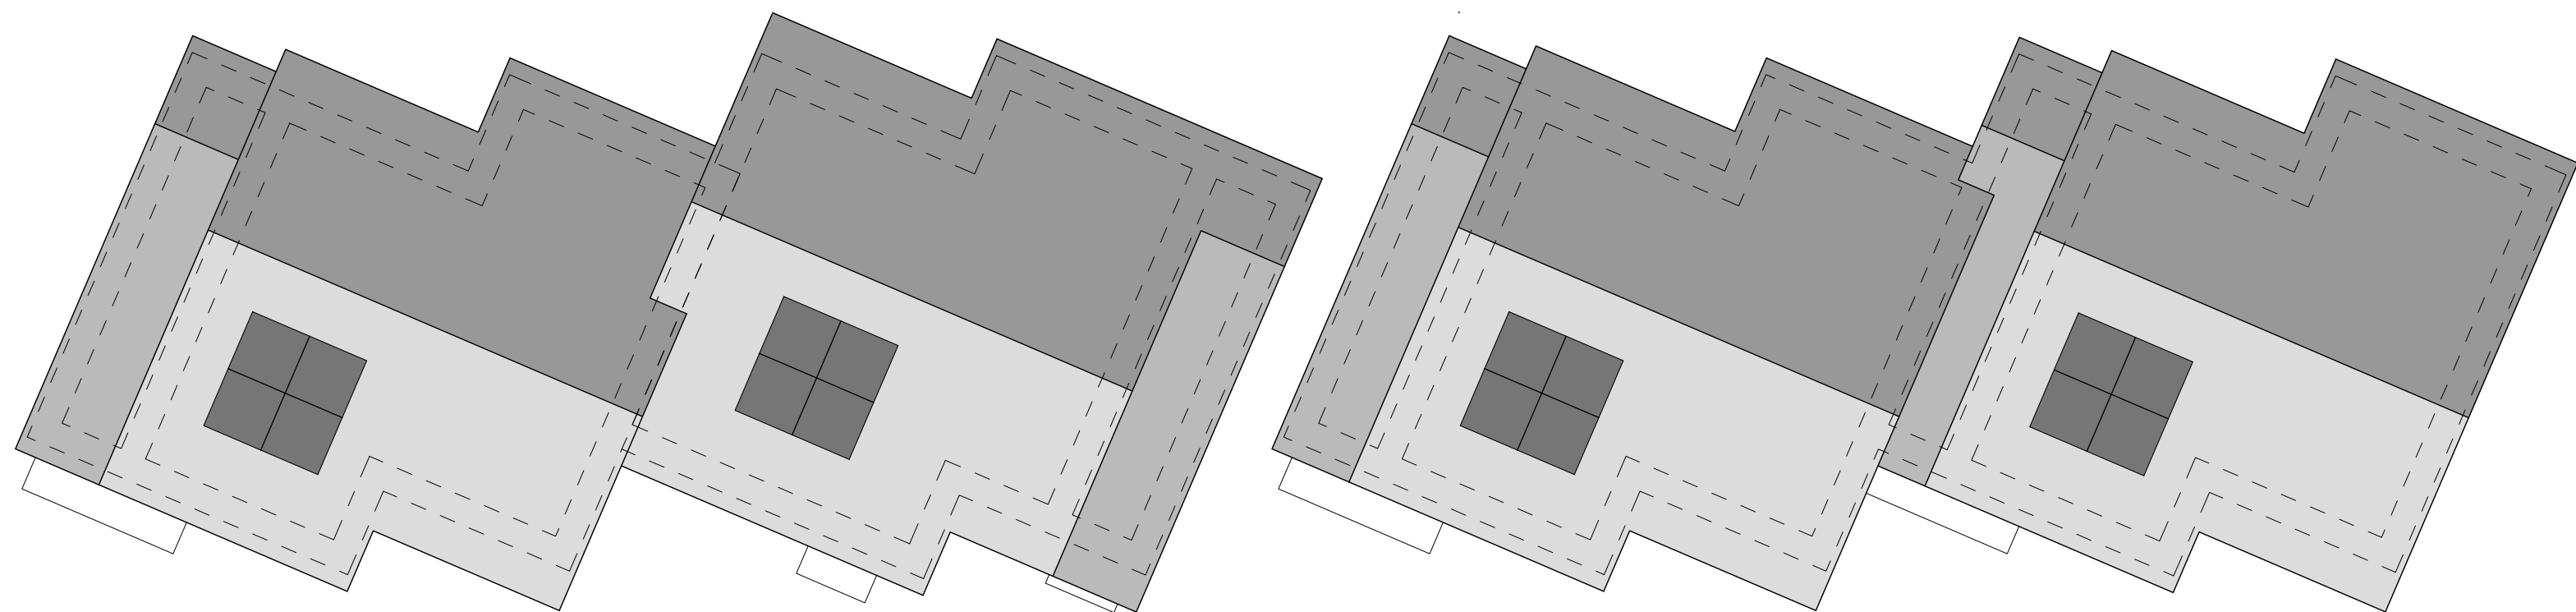

01 Proposed Roof Plan
03 Scale 1:50 @ A1

General Notes

01: Dimensions must not be scaled from this drawing. If in doubt, please ask.
02: All dimensions are in millimetres unless noted otherwise.
03: All dimensions should be verified on site before proceeding with the work.
04: TADW Architects shall be notified in writing of any discrepancies.
05: © TADW Limited (UK) 2015

Legend

P4	Solar PV panels added	29.03.23	KM	MH
P3	Floor plans updated	14.03.23	KM	MH
P2	Floor plans updated	06.03.23	KM	MH
P1	Issued for comment	19.12.22	KM	MH
Issue	Description	Date	Drawn	Checked

Drawing Status

P - Planning | T - Tender | C - Construction | R - As Record

For Approval

tadwarchitects



Six St. Petersgate Stockport Cheshire SK1 1HD
Ph 0161 477 6158 Fx 0161 480 8342 mail@tadw.co.uk www.tadw.co.uk

Client	MSV Housing		
Job	Dalton Avenue Fallowfield		
Title	Proposed Floor Plans		
Scale	1:50 @ A1		
Note - Prints from PDF files may not be to scale, check accuracy against scale			
1 2 3 5m 1:50			
Job Number	Drawing Number	Issue	
221319	03	P4	