






1 Ground Floor Plan
1: 50

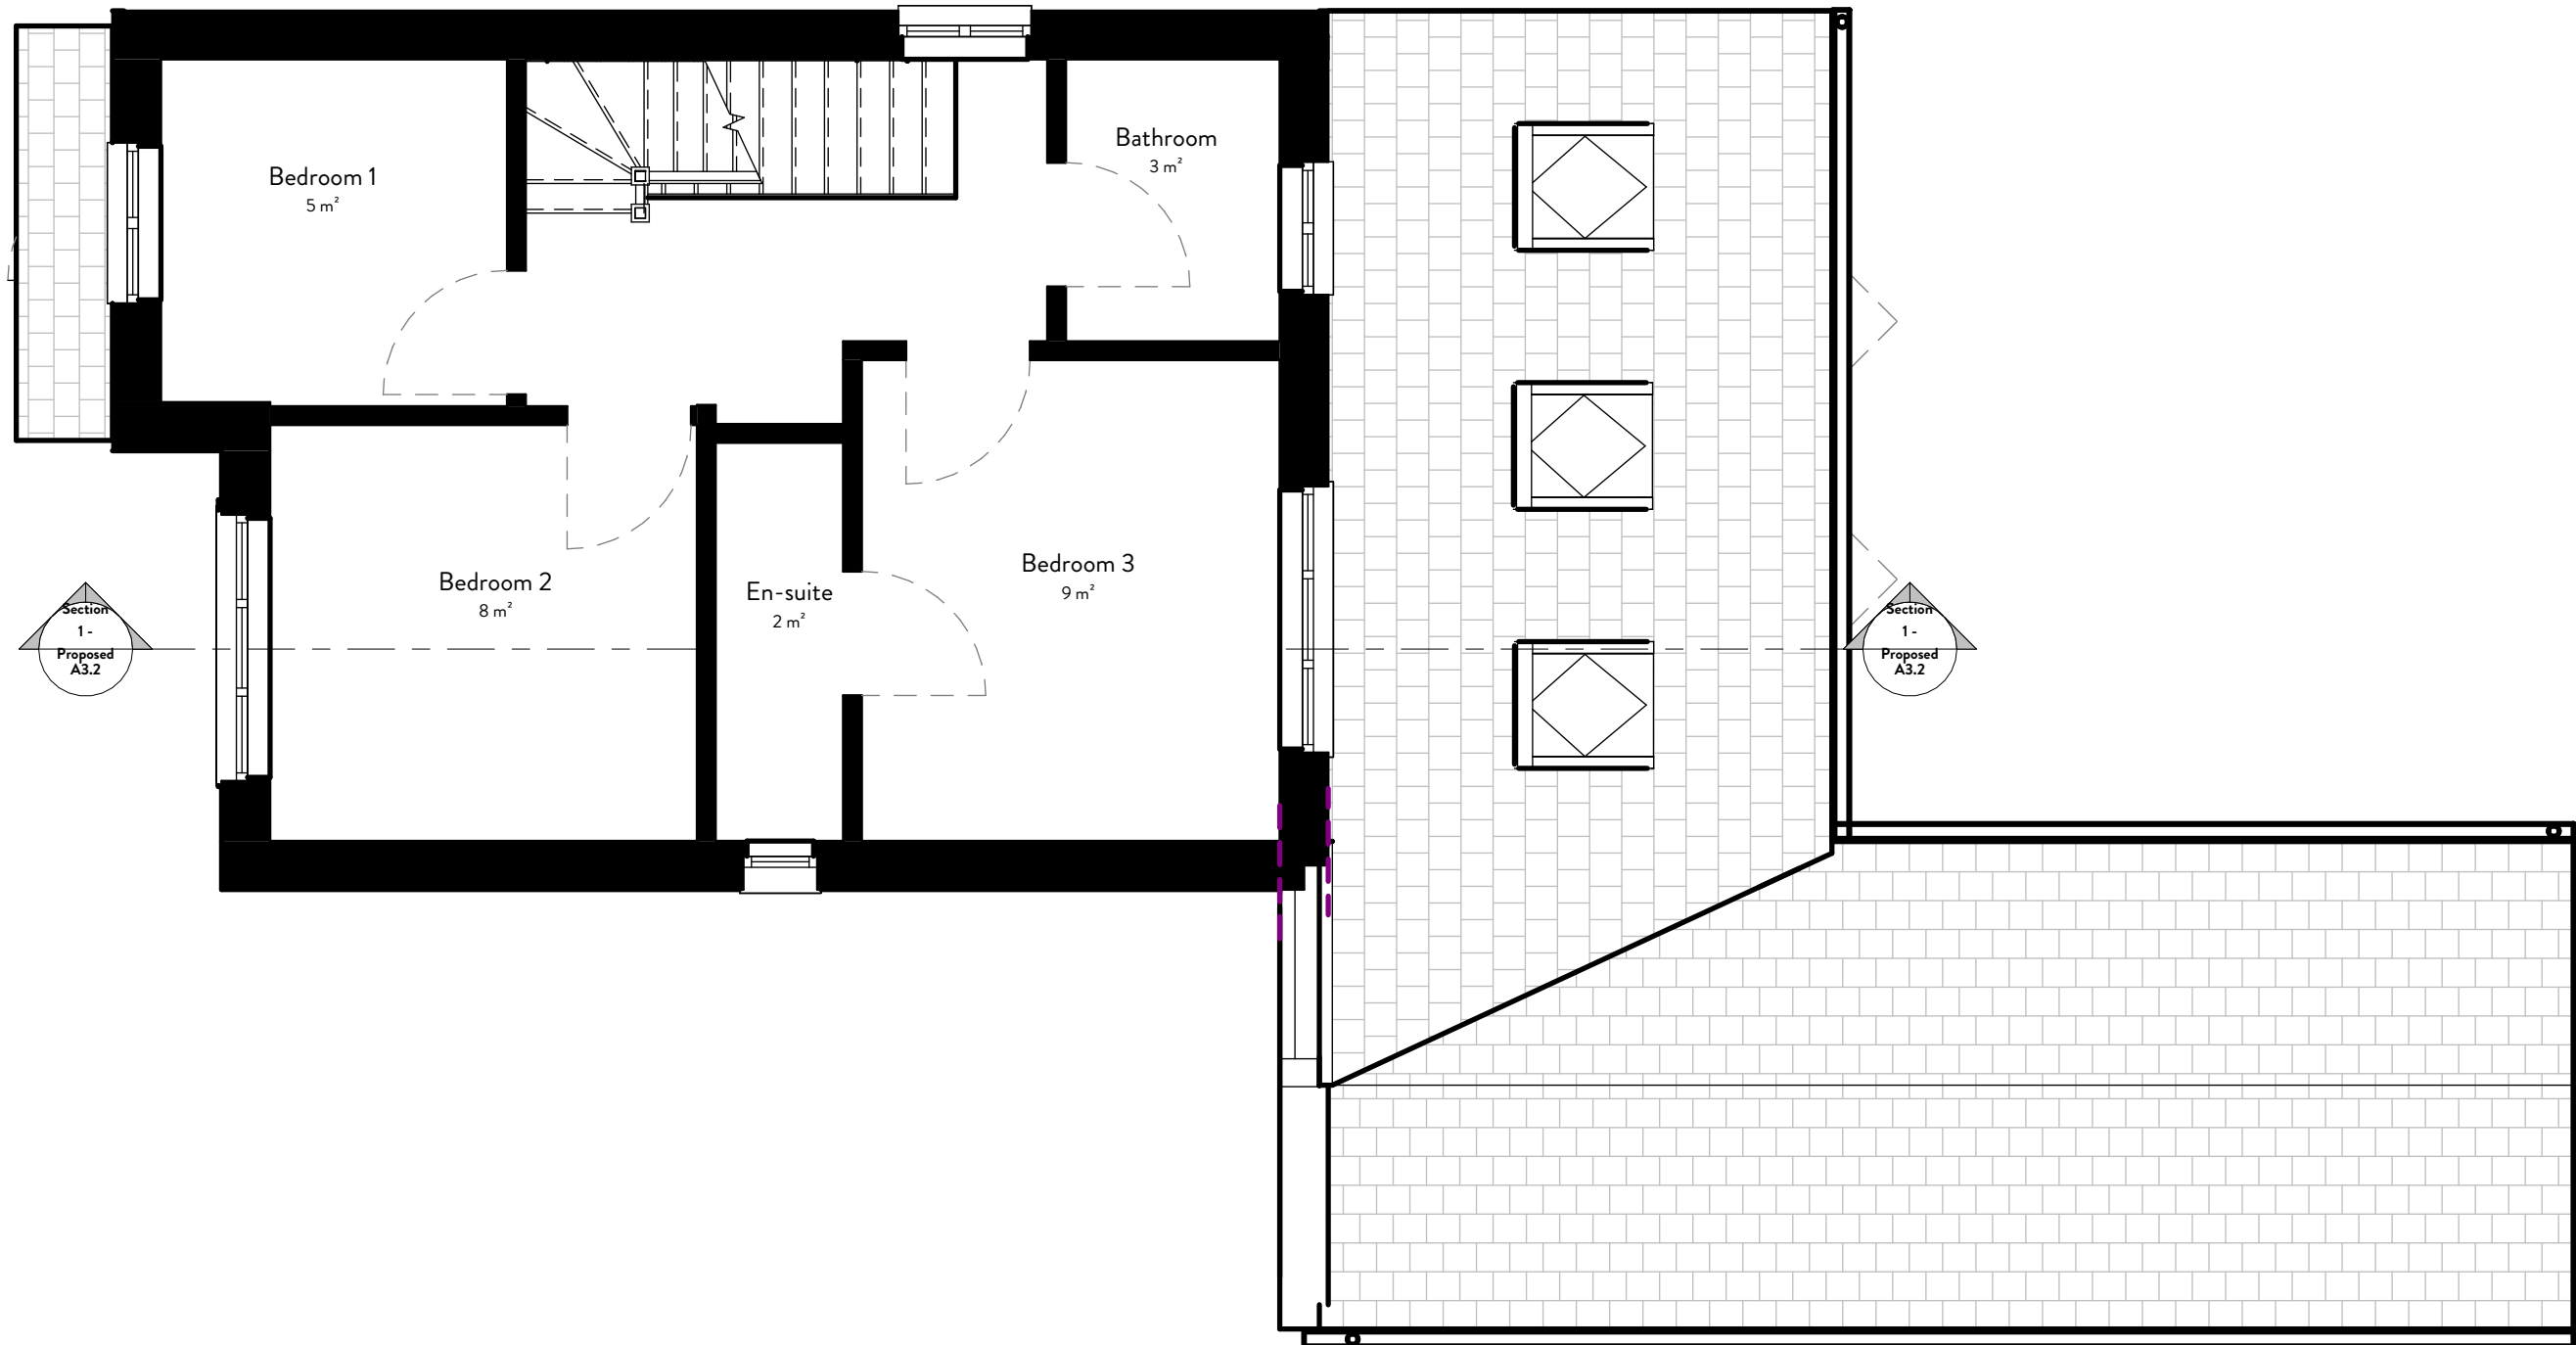


2 First Floor Plan
1: 50

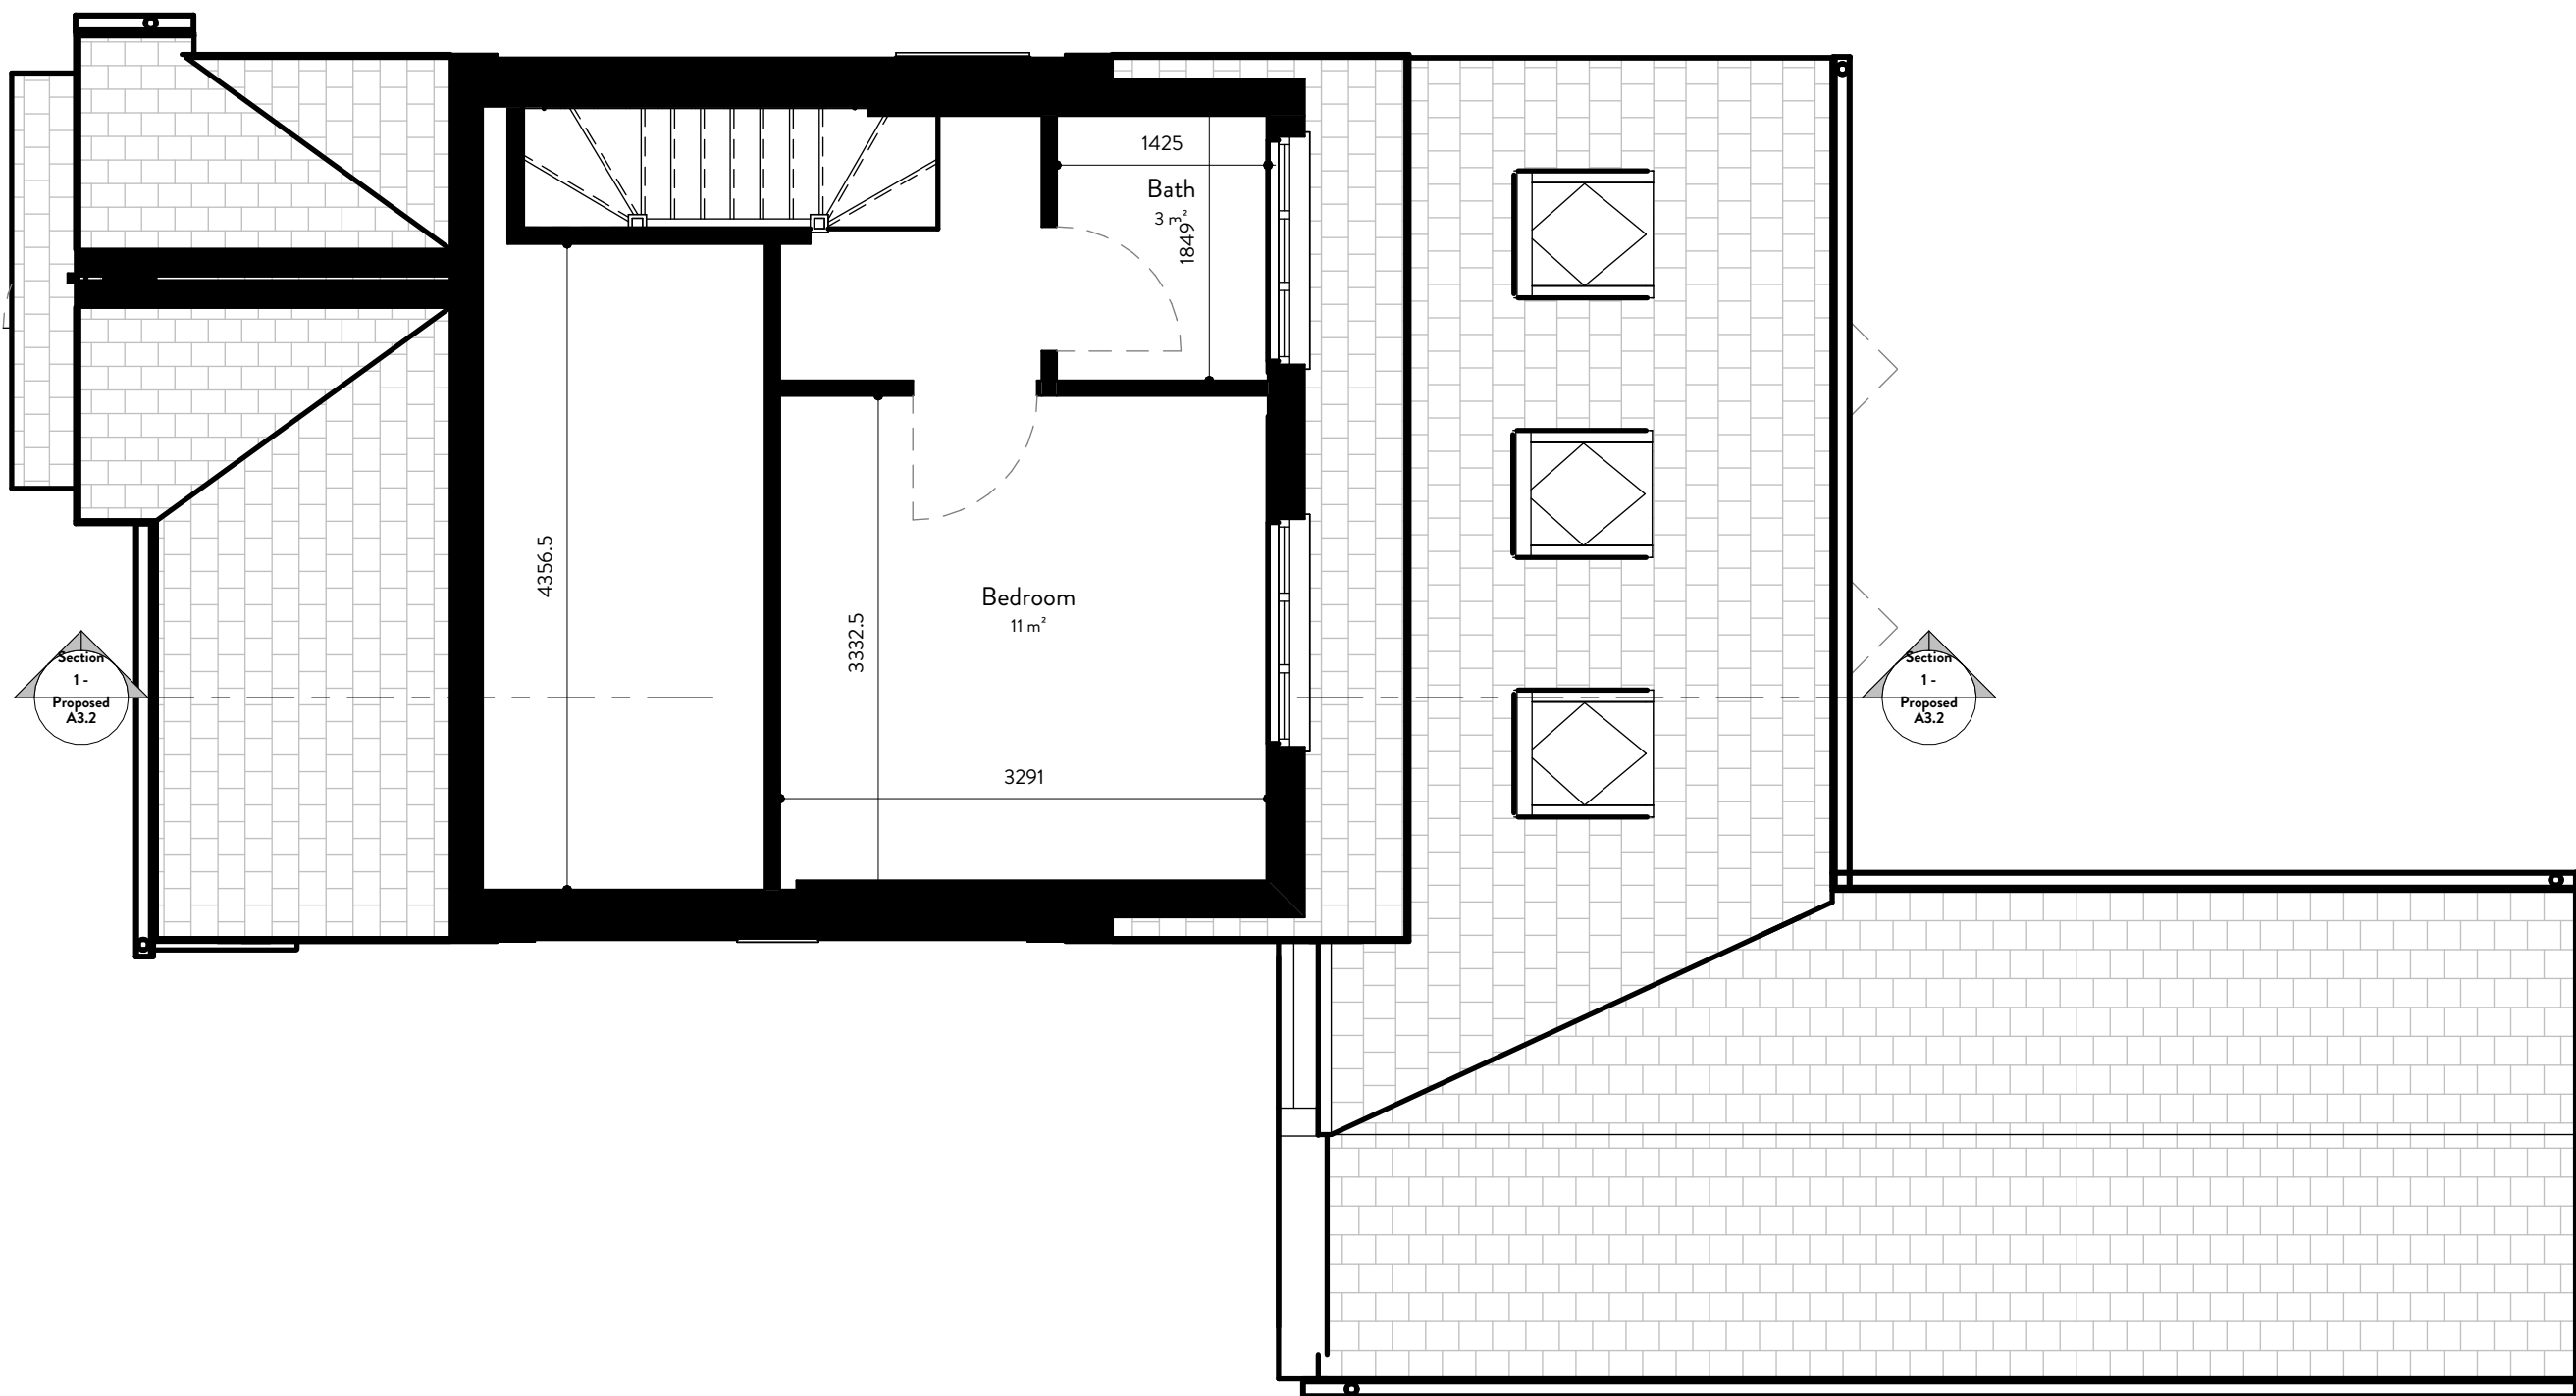


3 Second Floor
1: 50

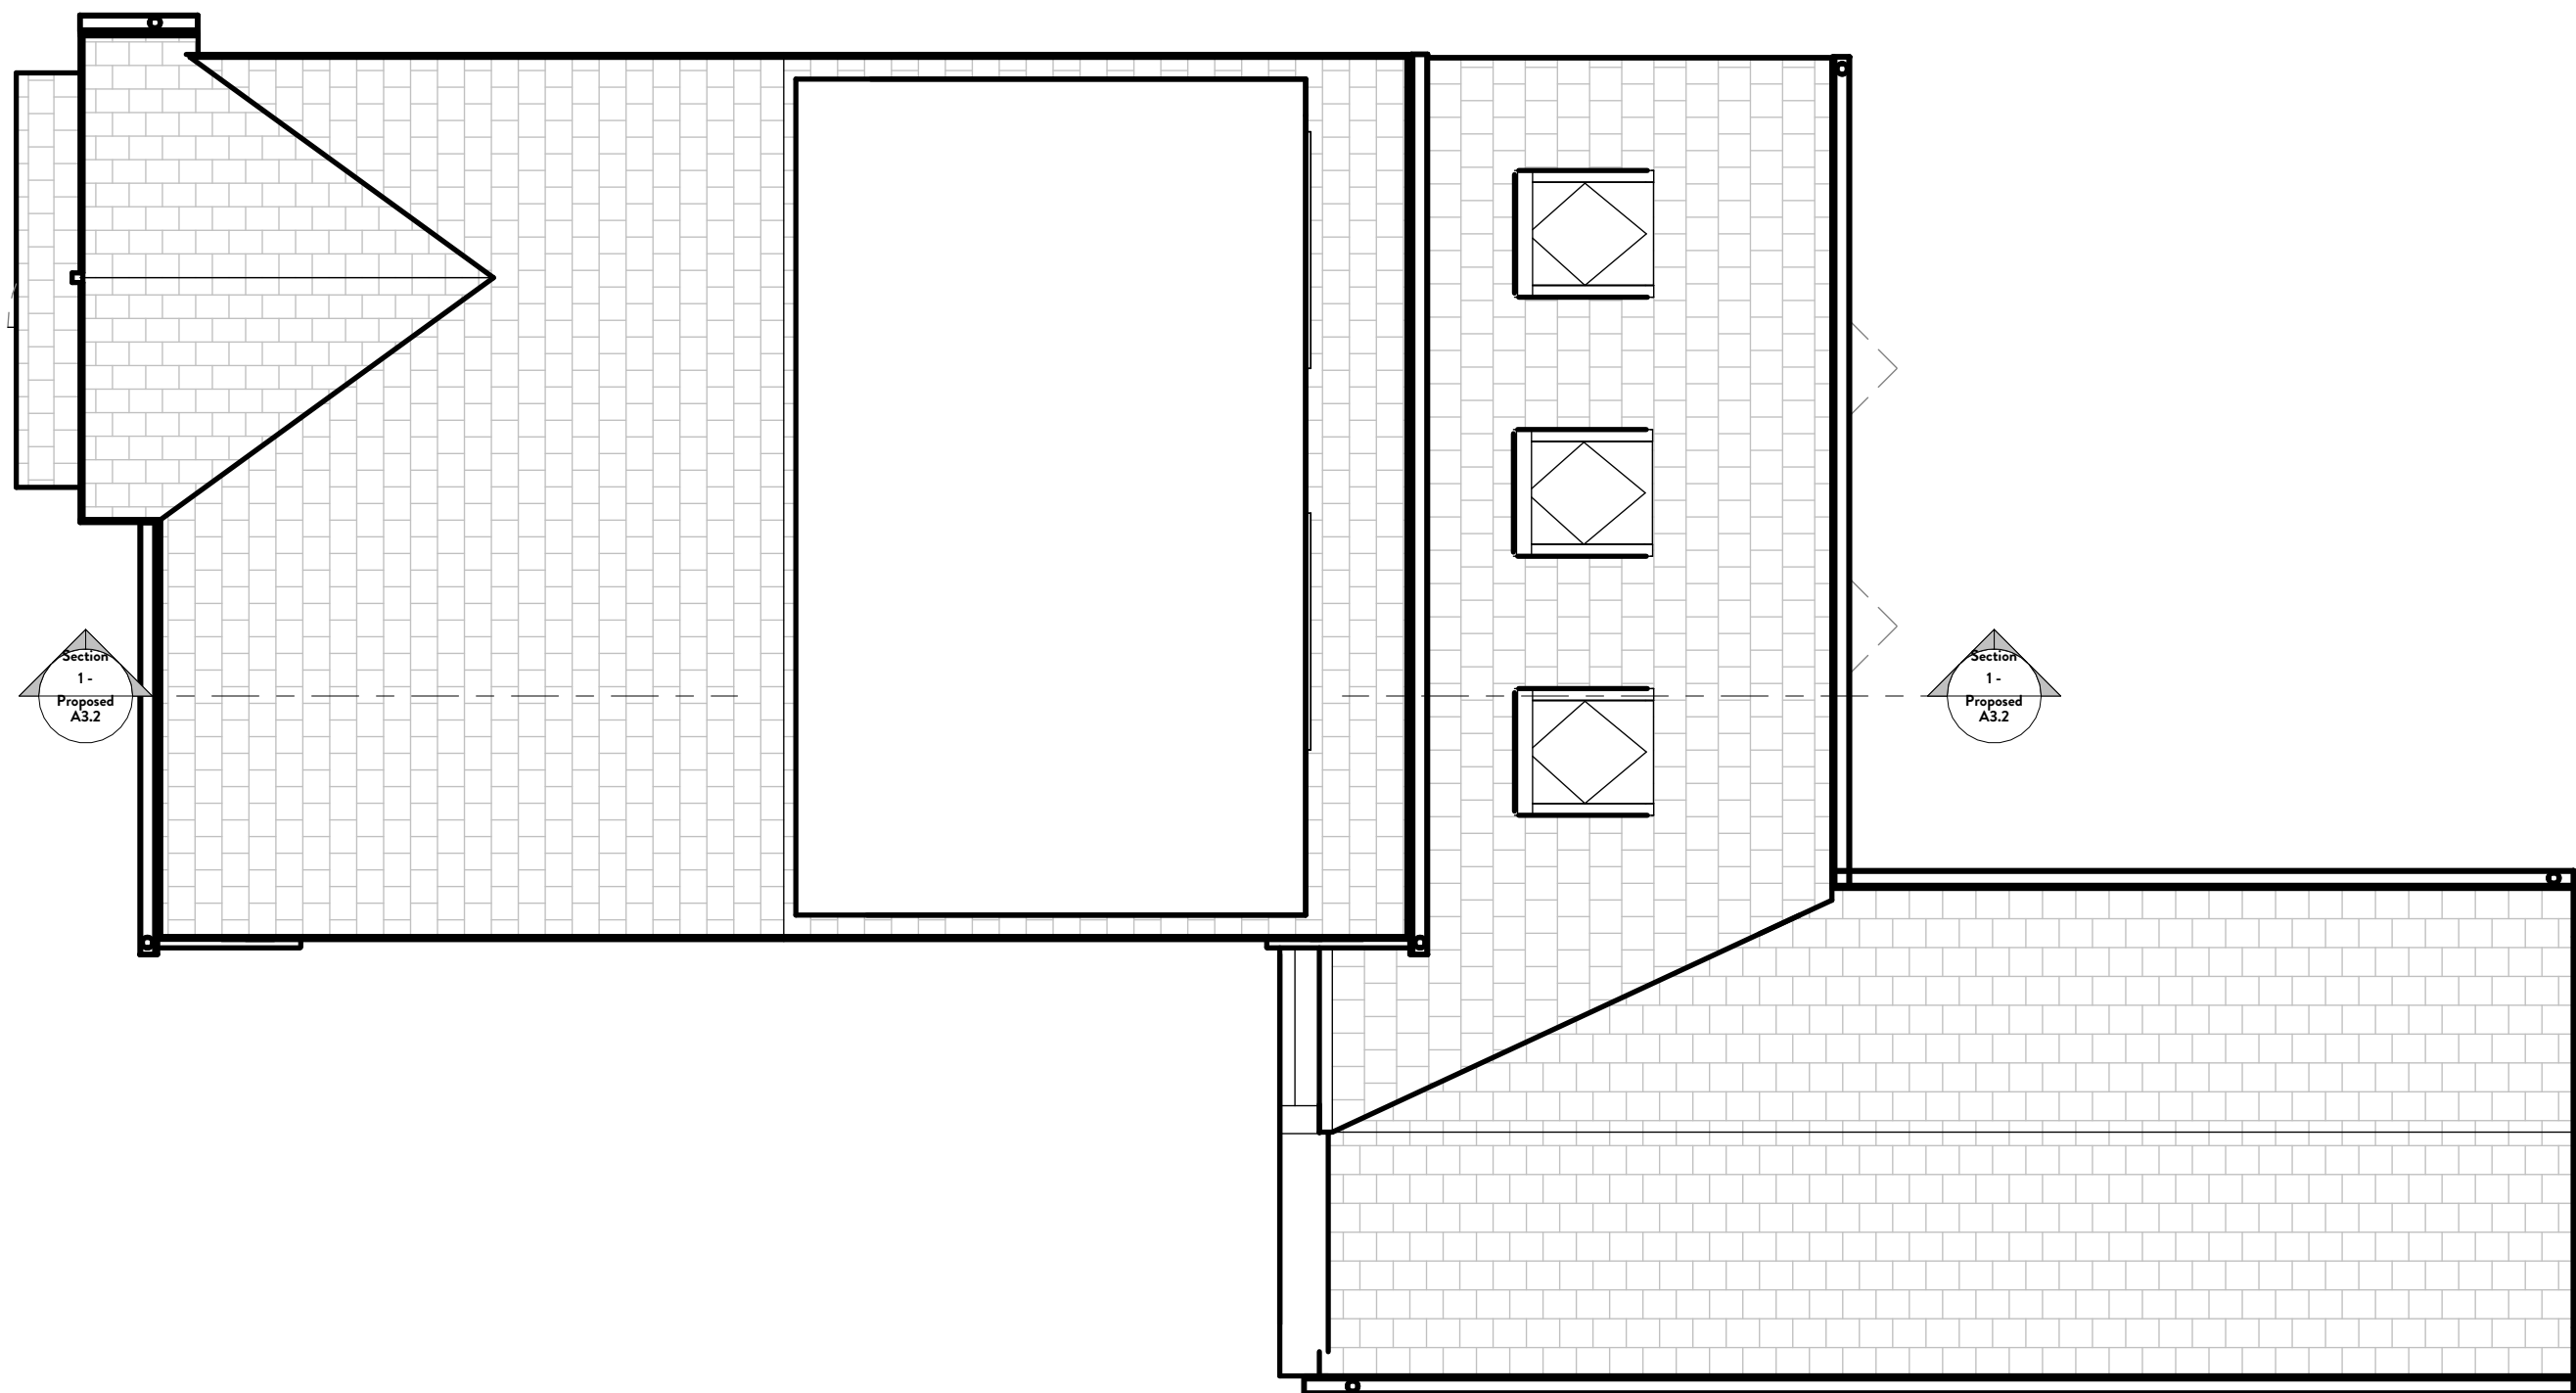

4 Roof Plan
1: 50

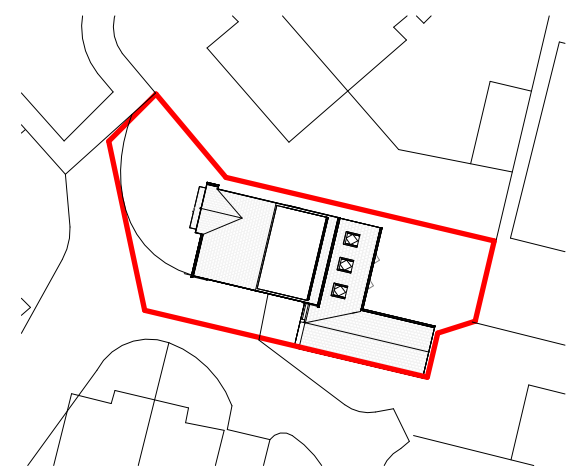

5 Block Plan
1: 500

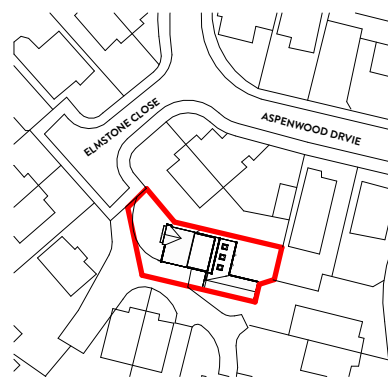

6 Site Plan
1: 1250

PL2	Amended to comments	AL	01 06 23
PL1	Issued for planning	AL	28 03 23
P1	Initial Draft Issued	AL	14 11 22
i01	Issued for information	AL	25 04 23

REV	Details	By	Date
-----	---------	----	------

Stamp:
ISSUED FOR INFORMATION



Project No:
JC_139
Project:
5 ELMSTONE

Drawing No:
A1.2
Revision:
PL2
Title:
PROPOSED PLANS

Project Address:
5 Elmstone Ct Manchester M9 8NQ

Scale on A1: Drawn by: Checked by:
As indicated JC JC

General Notes
This drawing must be read in conjunction with JCD's specification and all other relevant documentation and drawings.

All dimensions are to be checked on site with any discrepancies reported to the designer prior to the work being carried out.
JCD accept no liability for any expense, loss or damage of whatsoever nature and however arising from any variation made to this drawing or in the execution of the work to which it relates which has not been referred to them and their approval obtained.

This drawing is copyright and is sent to you in confidence. It must not be copied, used or disclosed in whole or in part to third parties without our written permission. It remains the property of JCD and must be returned on request.
© JCD Design Group Ltd

