


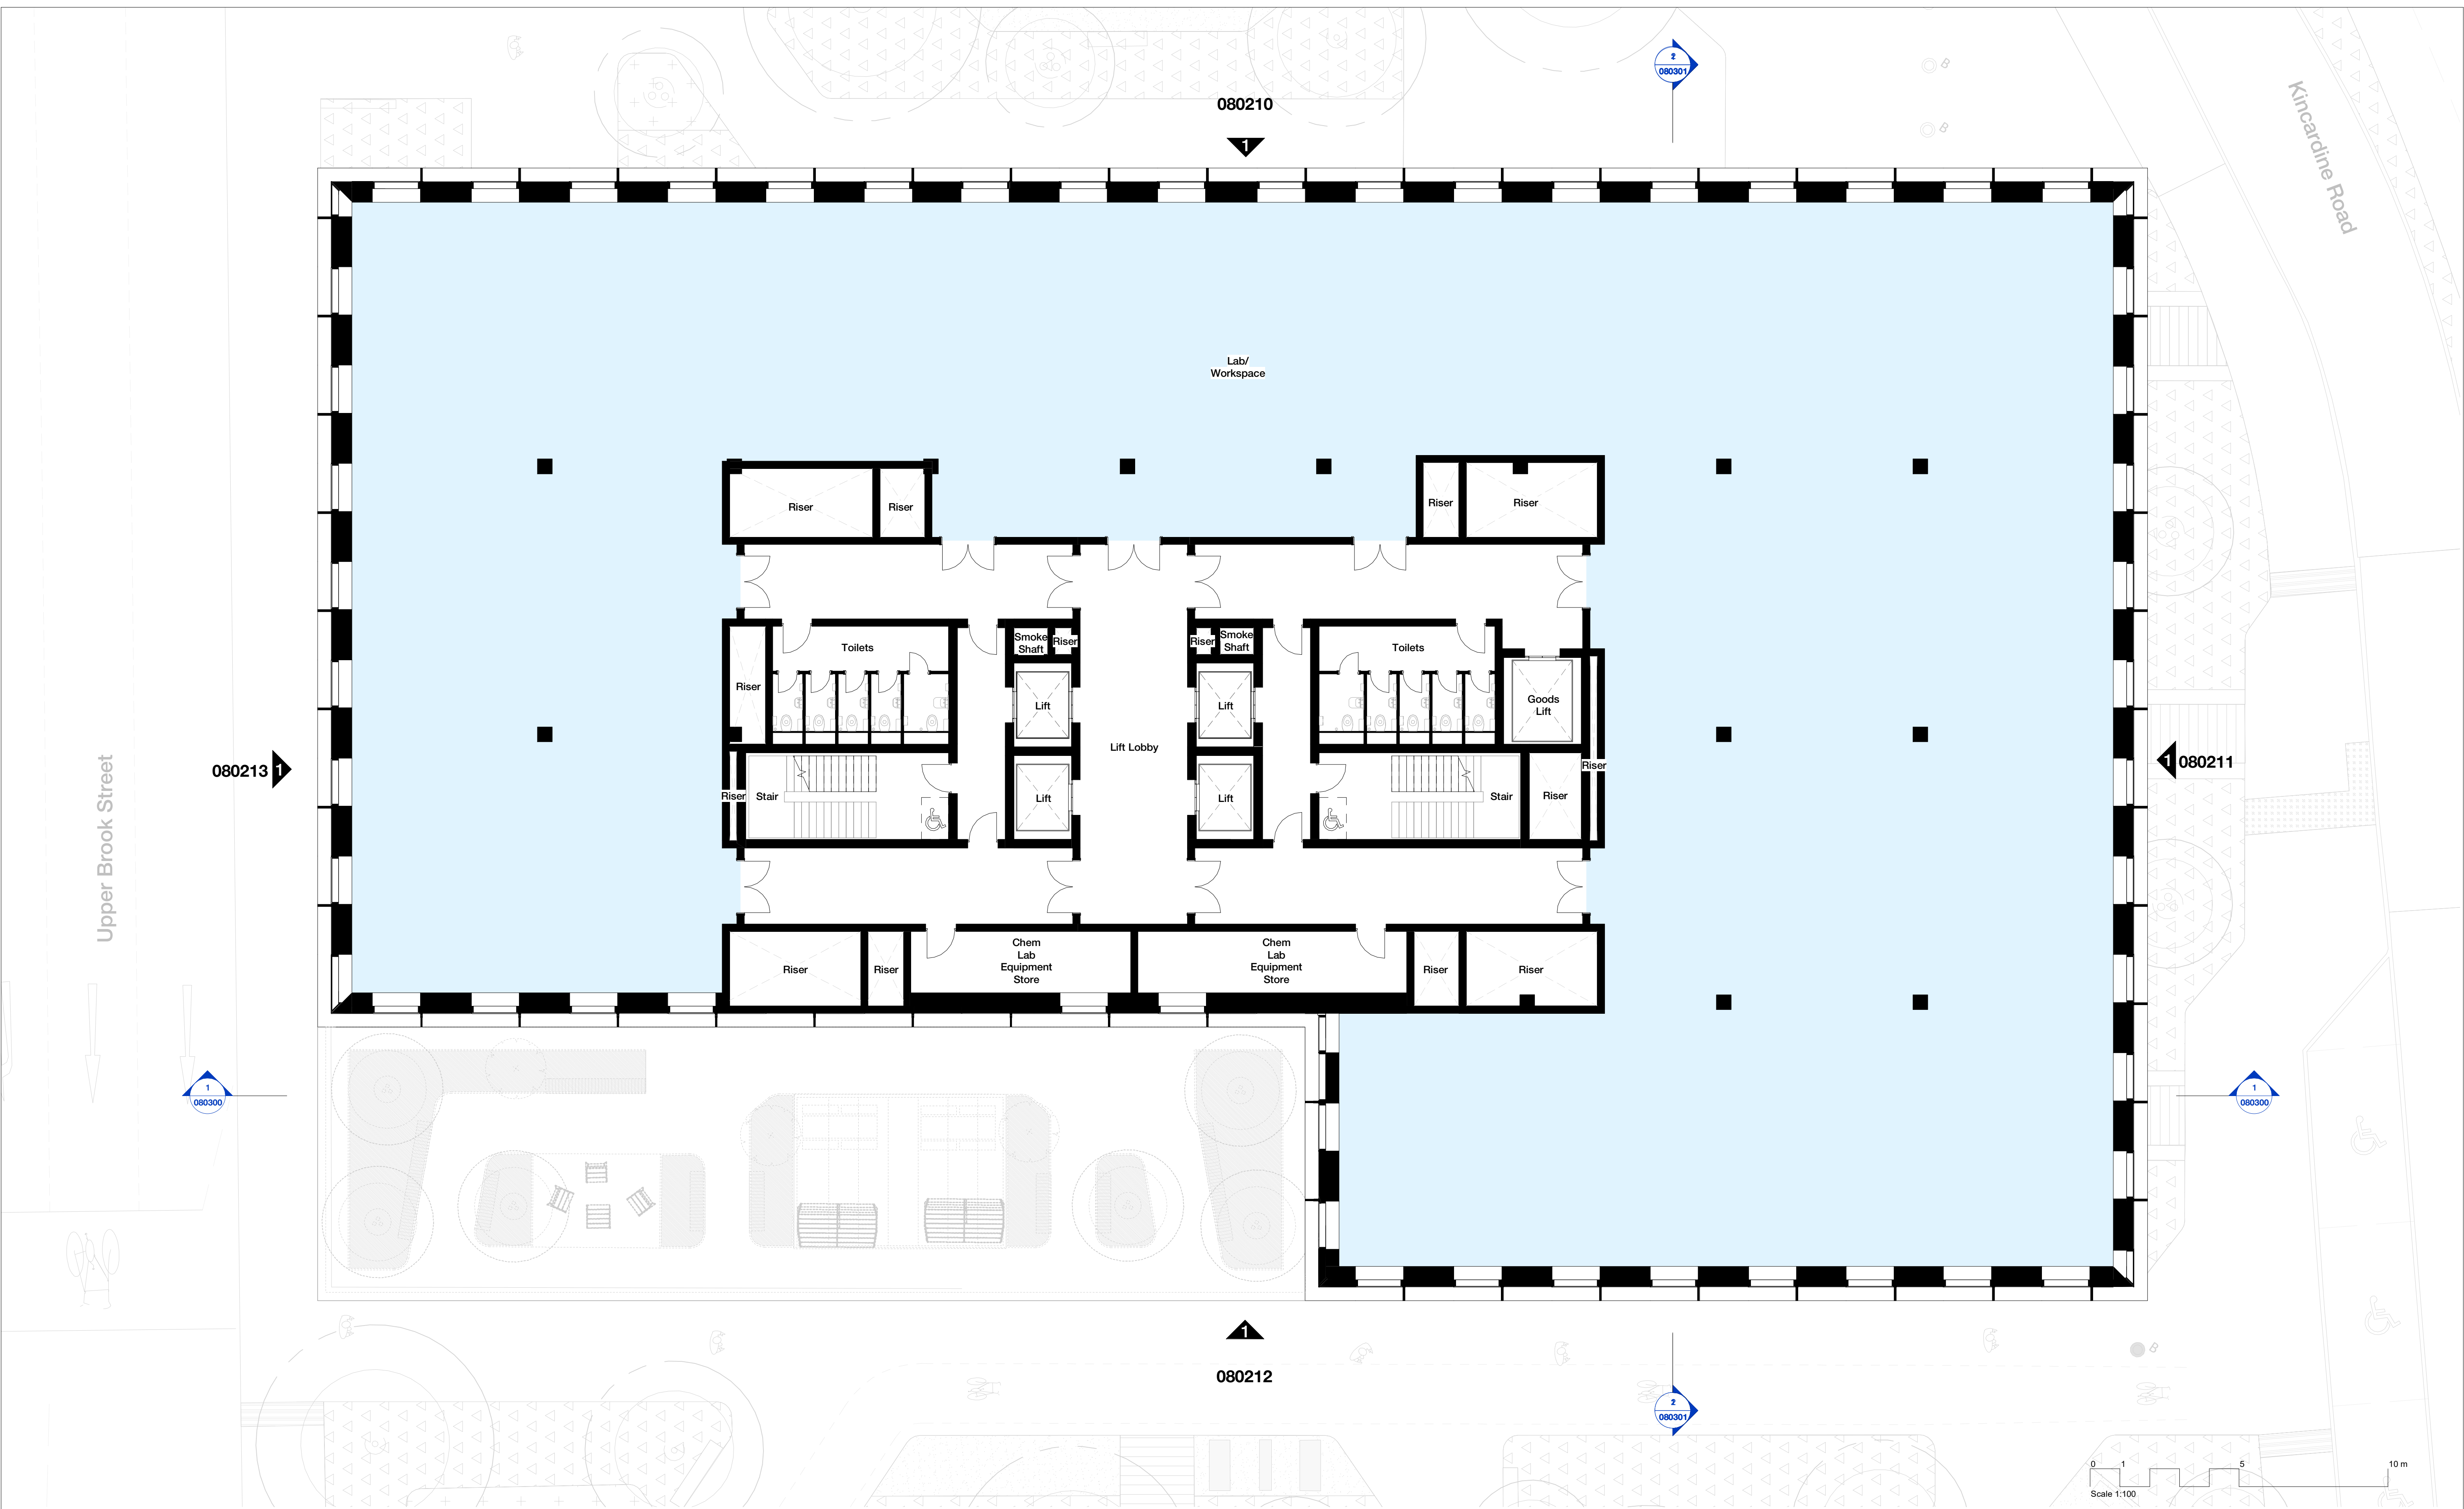

Rev	Description	Date
P1	Issued for Planning	23.06.23

Copyright Hawkins\Brown Architects
No implied licence exists. This drawing should not be used to calculate areas for the purposes of valuation. Do not scale this drawing. All dimensions to be checked on the site by the contractor and such dimensions to be their responsibility. All work must comply with relevant British Standards and Building Regulations requirements. Drawing errors and omissions to be reported to the architect. To be read in conjunction with Architect's specification and other consultant information.

Key

Entrance Lobby and Amenities

Ancillary Space

Lab/Workspace

Cycle Store

Back of House

Primary Entrance

Application Boundary



Scale @ A1

1 : 100

Drawn By

JD

Drawing No.

UBS-HBA-B1-07-DR-A-080107

Rev

P1

Date

June 2023

Checked By

LB

Purpose of Issue

For Planning

Job Number

220077

Status

S2

Project

Upper Brook Street
Manchester
M1 2EH

Drawing

Proposed B1 - Seventh Floor Plan

26-28 Hilton Street
Manchester M1 2EH

mail@hawkinsbrown.com
hawkinsbrown.com

Hawkins\Brown