



Key Plan
Scale 1:10 000

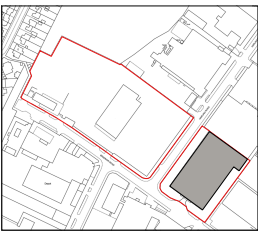

COPYRIGHT OF ATELIER MB LTD
DO NOT SCALE FROM THIS DRAWING
DIMENSIONS TO BE CHECKED ON SITE

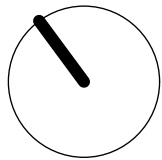

- 1: Carefully take out floor mounted gas heaters, redundant gas supply pipes and flues.
- 2: Scrape loose paint from ceiling and make good. Remove loose rust and apply corrosion inhibitor to steel.
- 3: Remove redundant pipes and fill services hole in wall using materials to match existing.
- 4: Concrete repair to roof and supporting structure by specialist contractor prior to installing replacement roof finish.
- 5: Non-original doors to be carefully removed and replacement folding sliding doors installed as original design. Additional fast operating roller shutter door behind central door. Steel anti-ram bars behind side doors.
- 6: Metal cladding removed and brickwork and concrete repaired. See drawings 1950 PI(200) and PI(210).

Rev Note DRN CHK


Wythenshawe Bus Garage and Car Park

Proposed Bus Garage Floor Plan

scheme	1950
drwg no.	PI(100)
revision	
scale	1:250 @ A3
date first drawn	Aug 22
drawn	PL

SK sketch E existing P proposed T tender C construction FI final issue

www.ateliermb.co.uk
t 0161 236 0051
e architect@ateliermb.co.uk

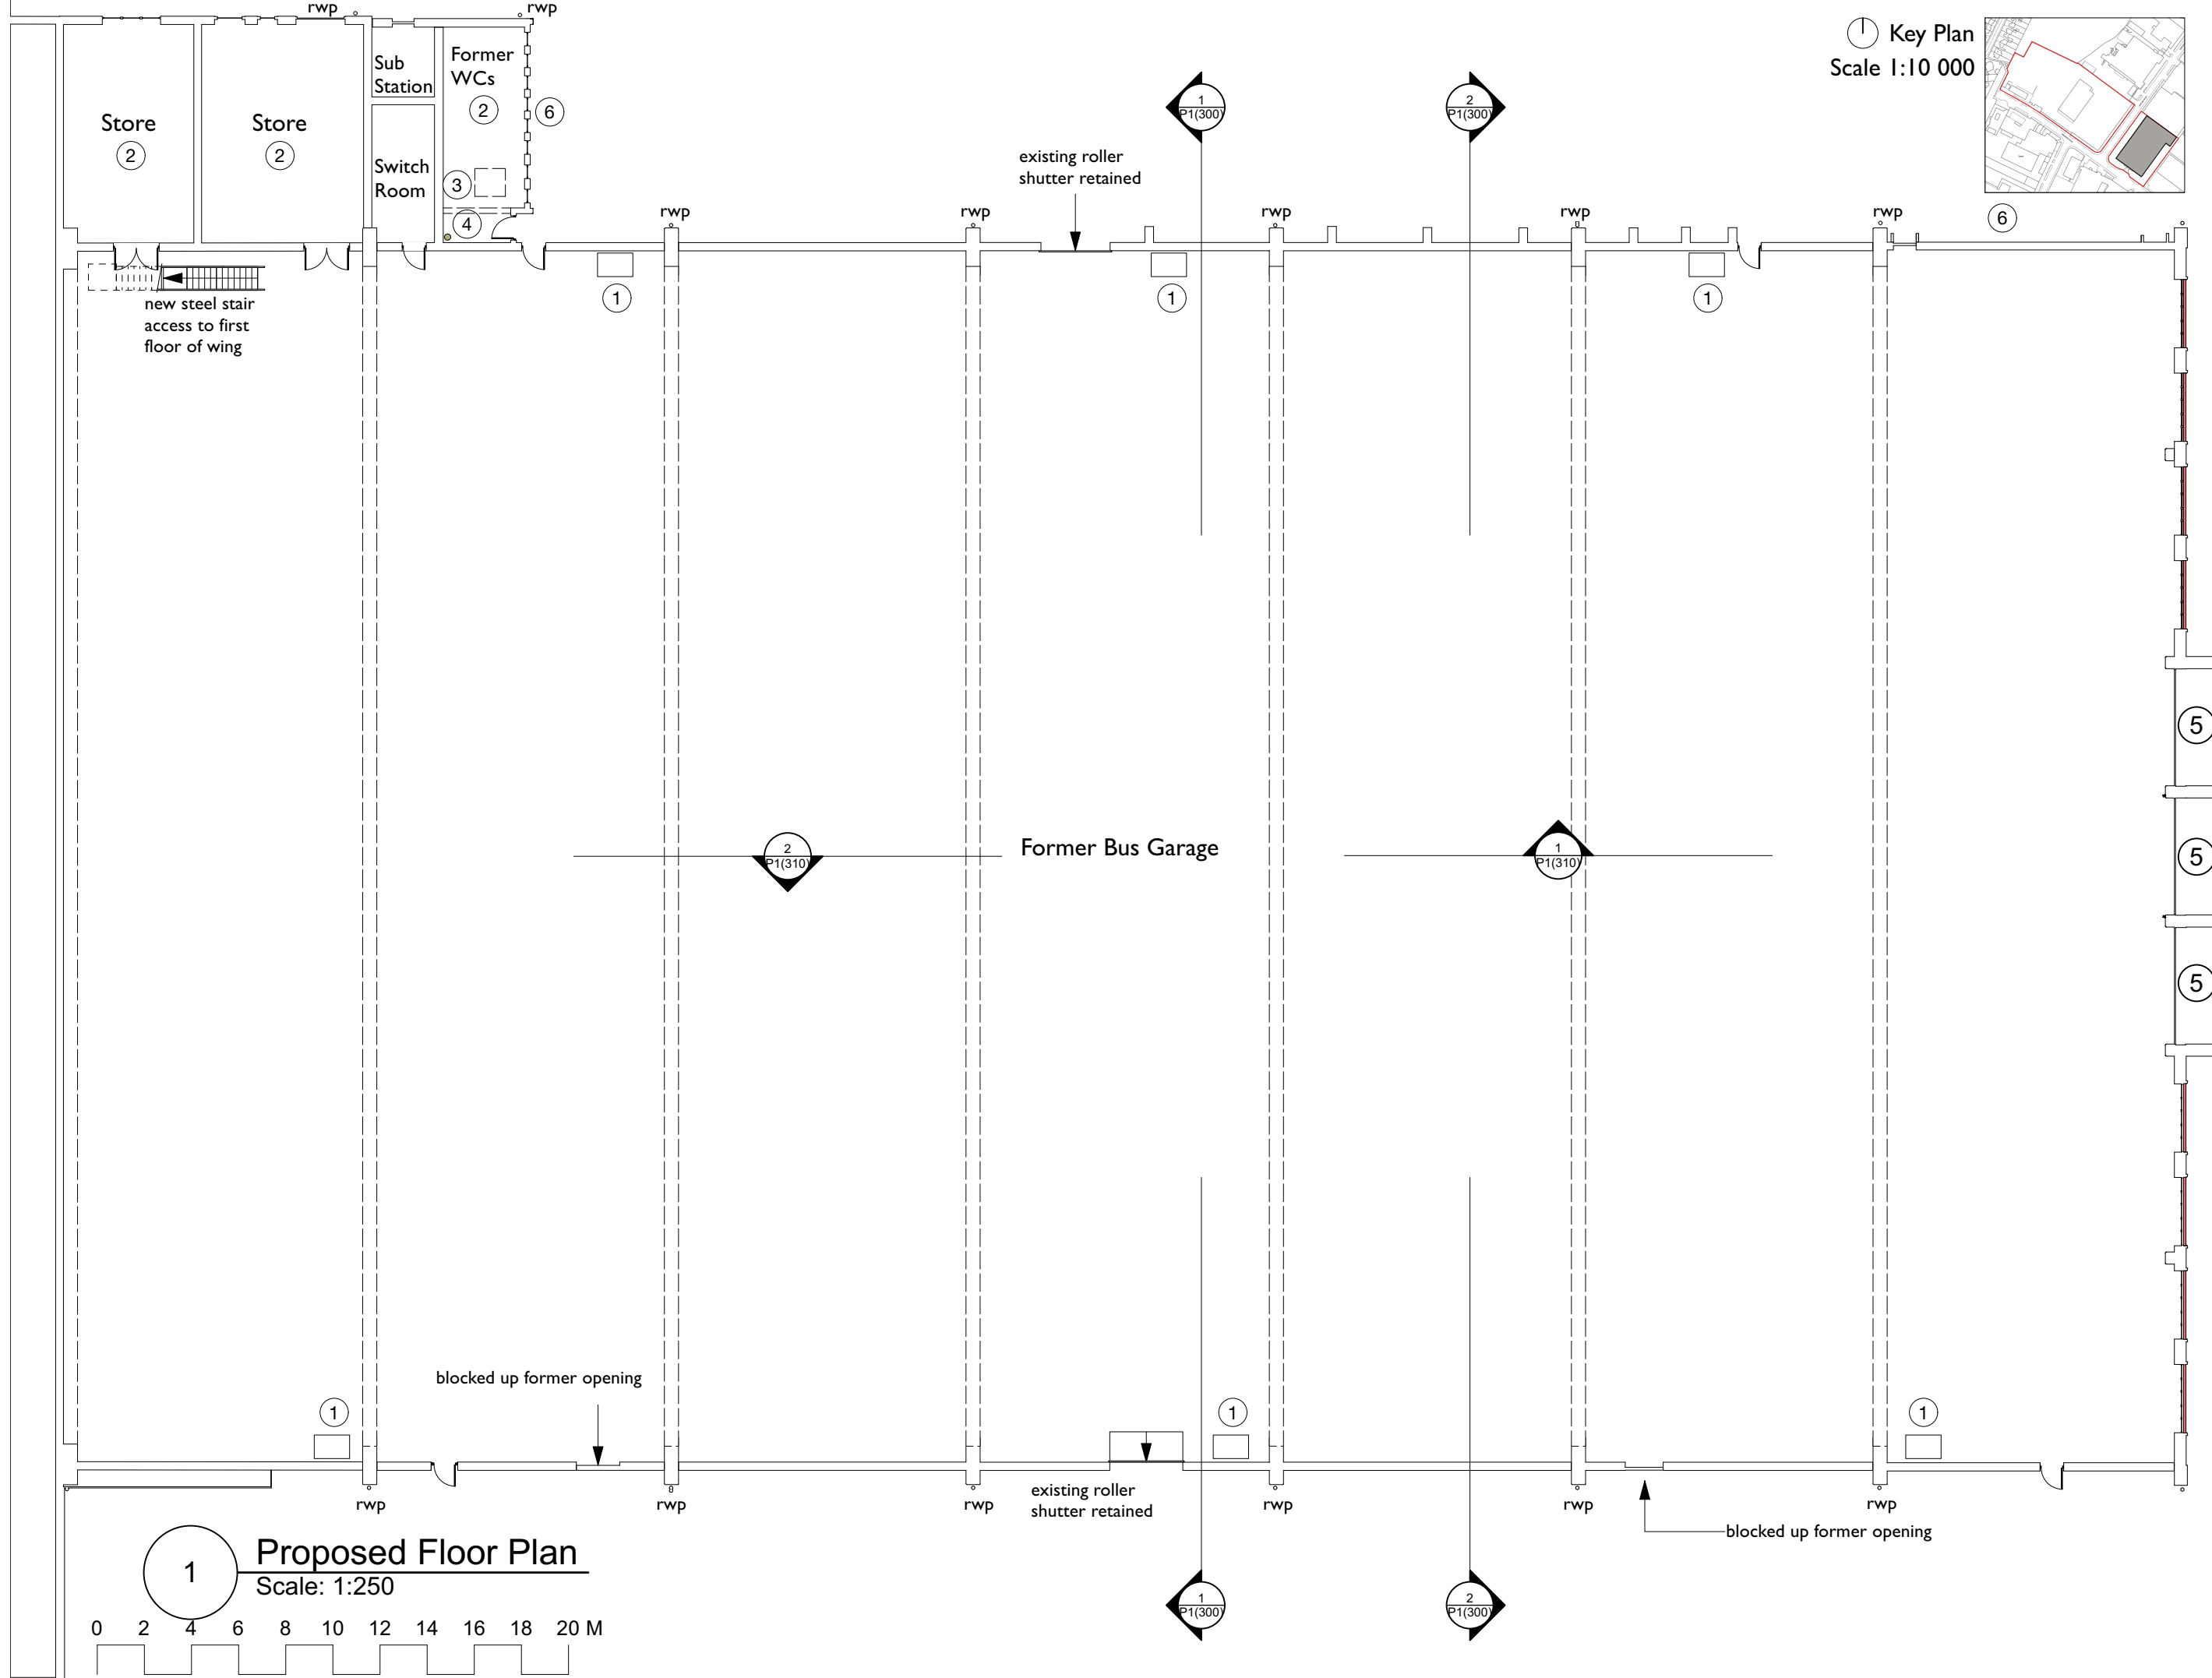

Proposed Floor Plan

Scale: 1:250

0 2 4 6 8 10 12 14 16 18 20 M