


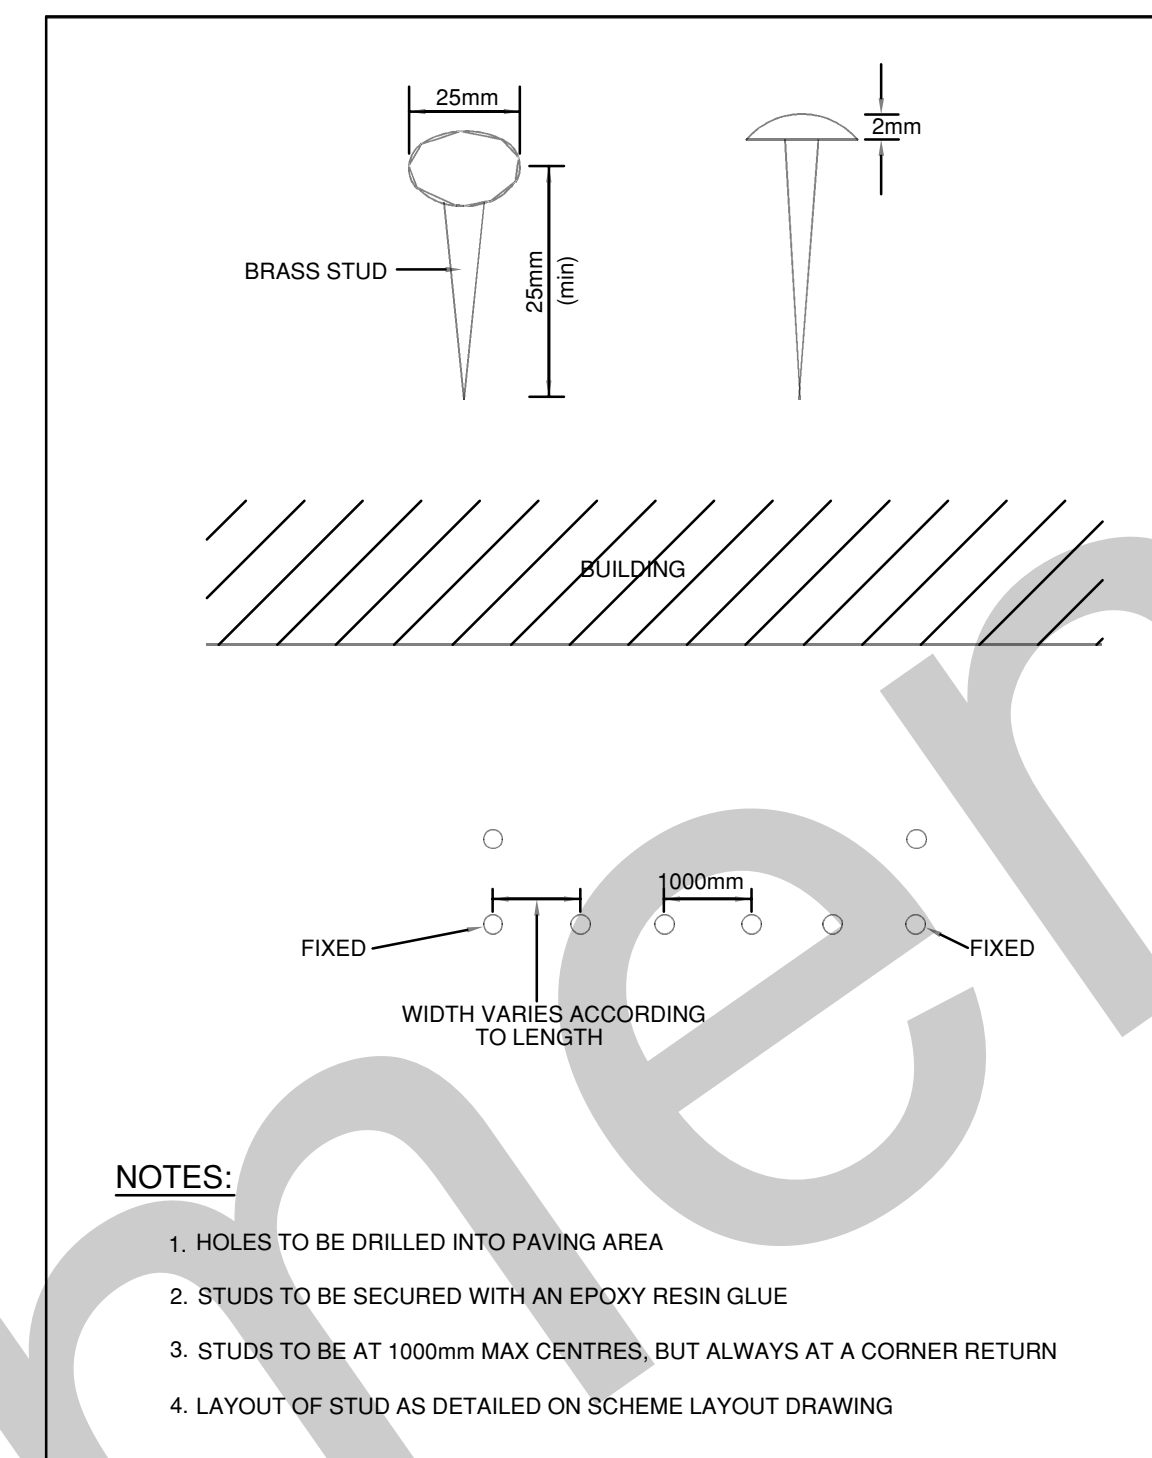

NOTES:

- HOLES TO BE DRILLED INTO PAVING AREA
- STUDS TO BE SECURED WITH AN EPOXY RESIN GLUE
- STUDS TO BE AT 1000mm MAX CENTRES, BUT ALWAYS AT A CORNER RETURN
- LAYOUT OF STUD AS DETAILED ON SCHEME LAYOUT DRAWING

STREET LIGHTING

ALL LIGHTING TO BE REINSTATED, ALL REQUIRE HEADS WITH DIRECTIONAL ILLUMINATION

GENERAL NOTES

- DRAWINGS ARE TO BE READ IN CONJUNCTION WITH ALL RELEVANT SPECIFICATIONS, ENGINEERS, ARCHITECTS & SERVICES DRAWINGS, INCLUDING APPROVED BUILDERS WORK DRAWINGS. CONTRACTOR TO NOTIFY ENGINEER OF DISCREPANCIES BETWEEN STRUCTURAL DRAWINGS AND SPECIFICATIONS OR OTHER DRAWINGS.
- ALL DIMENSIONS ARE IN MILLIMETRES UNLESS NOTED OTHERWISE.
- DO NOT SCALE FROM THIS DRAWING. WORK TO DIMENSIONS OR CO-ORDINATES PROVIDED. ALL LEVELS ARE IN METRES AND ALL DIMENSIONS ARE IN MILLIMETRES, UNLESS OTHERWISE NOTED. ANY AMBIGUITIES, OMISSIONS AND ERRORS ON DRAWINGS, SHALL BE BROUGHT TO THE ENGINEERS ATTENTION IMMEDIATELY.
- INFORMATION CONTAINED ON THIS DRAWING IS SCHEME DESIGN ONLY AND REQUIRES FURTHER DETAILED DESIGN AND CO-ORDINATION WITH THE CONTRACTOR, DESIGN TEAM AND APPROPRIATE SUB-CONTRACTORS.

S278 KERBING KEY

- HB2 KERB (125mm UPSTAND)
- DROP KERB
- TRANSITION KERB
- EDGING KERB
- DEMARCATON METAL STUDS IN PAVING TO MCC DETAILS


SURFACING KEY

CONCRETE SETTS

- CONCRETE SETTS (TO LOCAL AUTHORITY SPECIFICATION). ALL JOINTS SEALED WITH KILN DRIED SHARP SAND BRUSHED IN AND SEALED TO MANUFACTURERS INSTRUCTIONS.
- 50mm 4:1 SAND CEMENT MORTAR BEDDING, CLASS iii TO CLAUSE 2404, 12HR RETARDED.
- 225mm WET LEAN CONCRETE GRADE ST2


TARMAC FOOTPATH

- 20mm CLOSE GRADED SURFACE COURSE WITH 6mm AGGREGATE: AC 6 DENSE SURF 100/150 EN 13108-1
- 50mm THICK DENSE BINDER COURSE WITH 20mm AGGREGATE: AC 20 DENSE BIN 100/150 BS EN 13108-1
- 150mm THK TYPE 1 GRANULAR SUB BASE MATERIAL TO CLAUSE 803 OF THE SPECIFICATION FOR HIGHWAY WORKS.

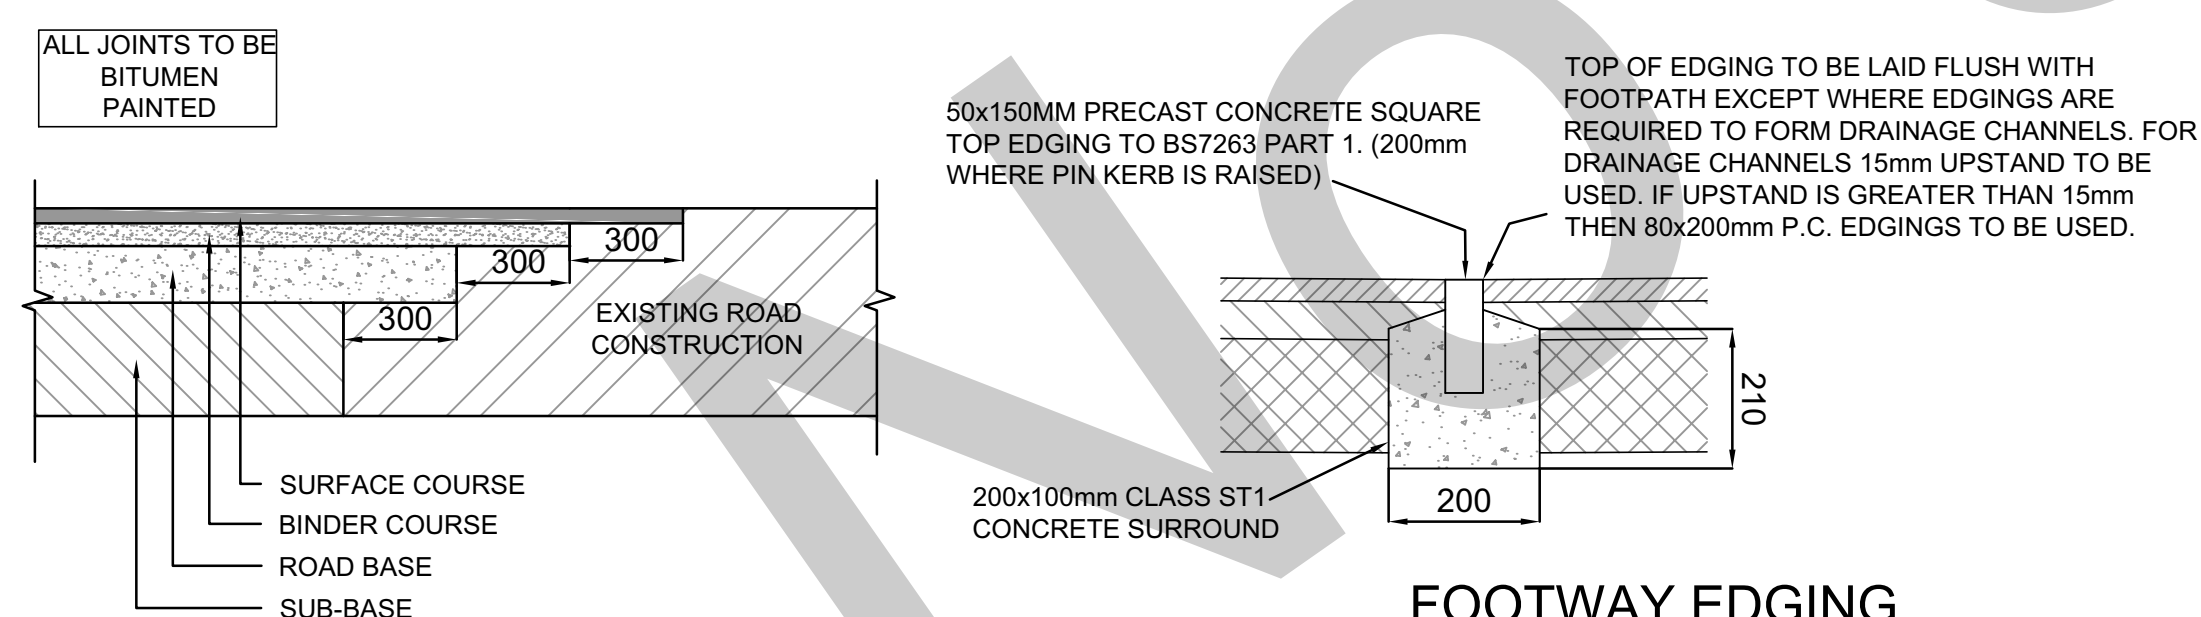


FOOTWAY EDGING

1:20

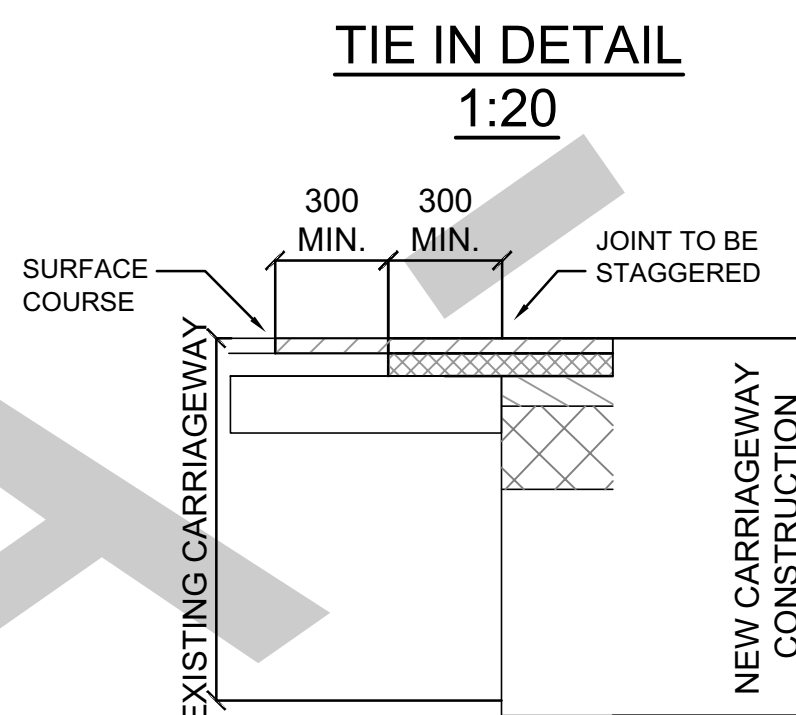


TYPICAL TIE INTO EXISTING CARRIAGEWAY

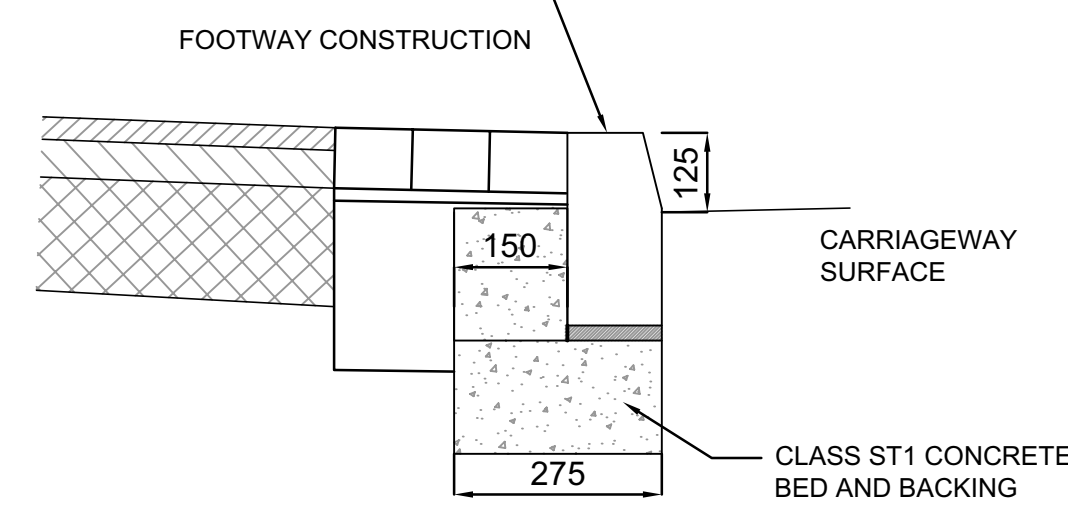


HALF BATTERED KERB (HB2)

1:20

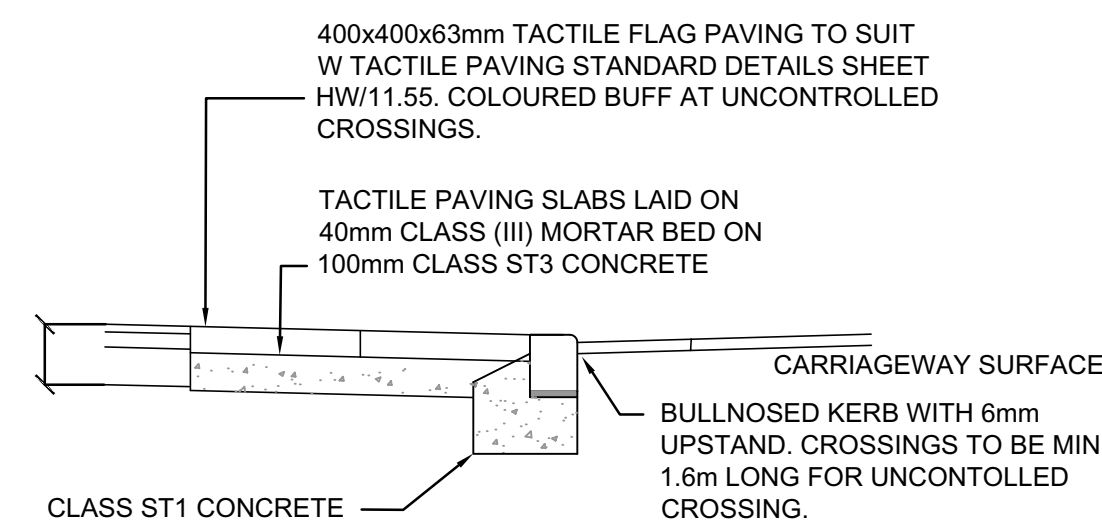

TACTILE PAVING DETAIL

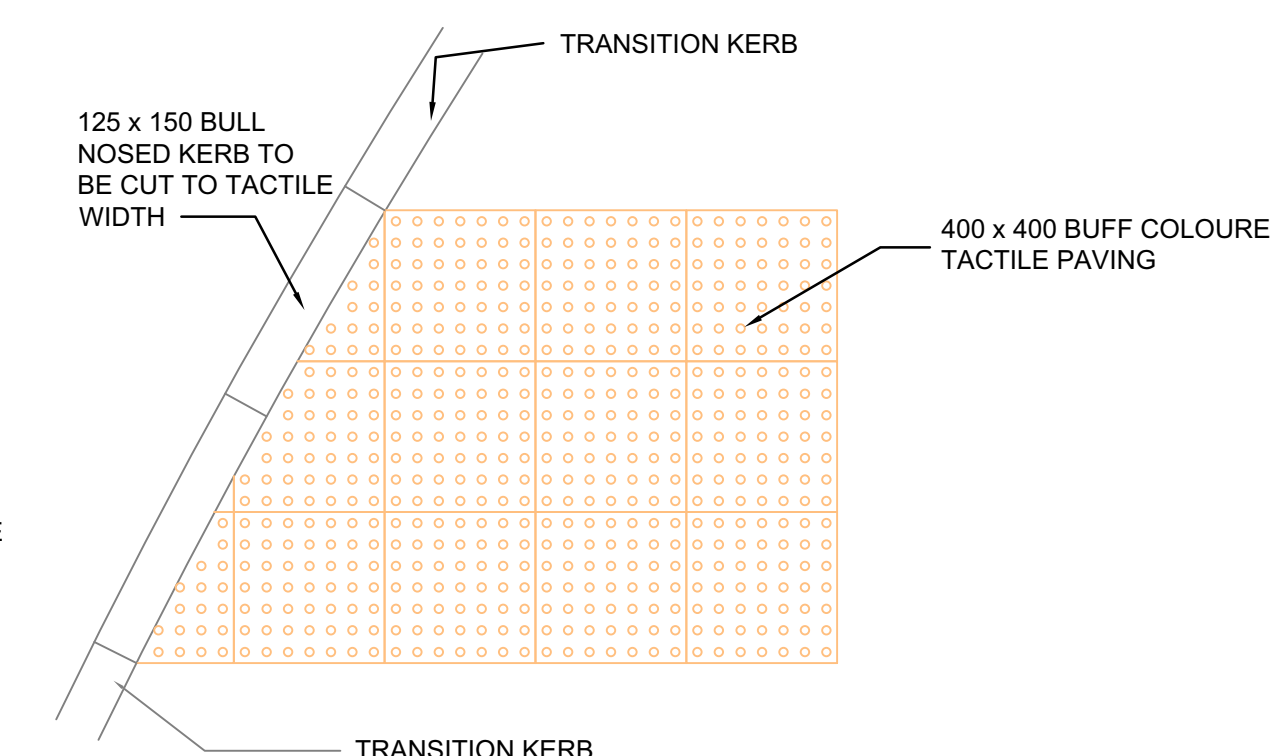

TACTILE PAVING PLAN

No	DATE	DRAWN	REV'D	ENG	AMENDMENT
P3	12.01.22	AS	EJD		UPDATED WITH LIGHTING NOTE
P2	24.02.21	EJD	PG		DRG NO REVISED TO SUIT GMI PEP
P1	13.10.20	AS	PG		PRELIMINARY ISSUE

STATUS	PURPOSE OF ISSUE
S2	FOR INFORMATION

COPYRIGHT:
The concepts and information contained in this document are the copyright of Ridge and Partners LLP. Use or copying of the document in whole or in part without written permission of Ridge and Partners LLP constitutes an infringement of copyright.

CLIENT		GMI CONSTRUCTION	
PROJECT		NEW CROSS - OLDHAM ROAD	
DRAFTER	AS	ENGINEER	PG
TITLE		PROJECT REFERENCE: 3356	
S278 HIGHWAY WORKS		KERBING & SURFACING GA	
SCALE	SHEET	DRAWING No	REV
1:200	A1	D464-RDG-00-ZZ-DR-C-0201	P3