




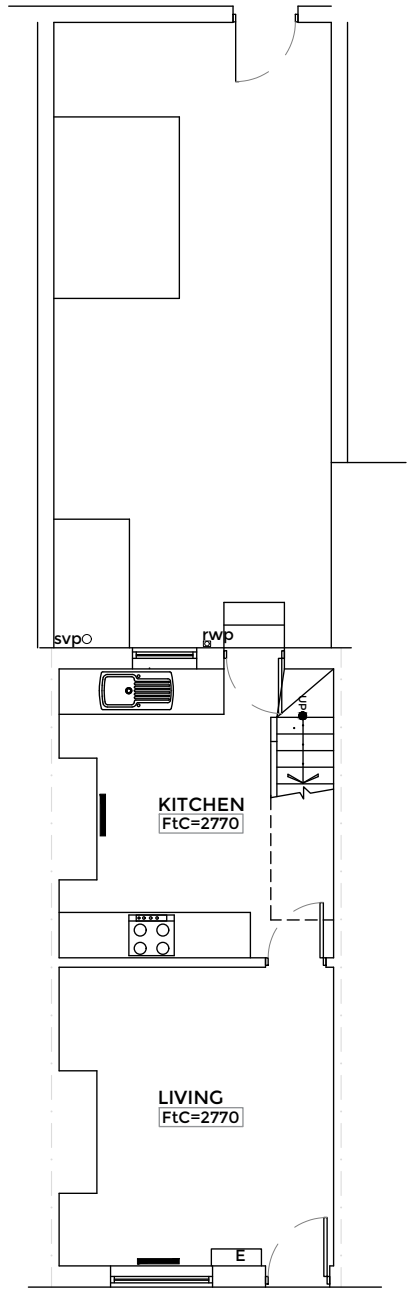

EXISTING GROUND FLOOR/
SITE PLAN 1:100

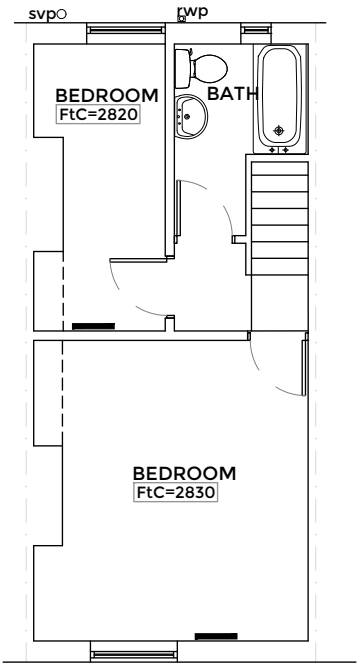

EXISTING FIRST FLOOR
PLAN 1:100

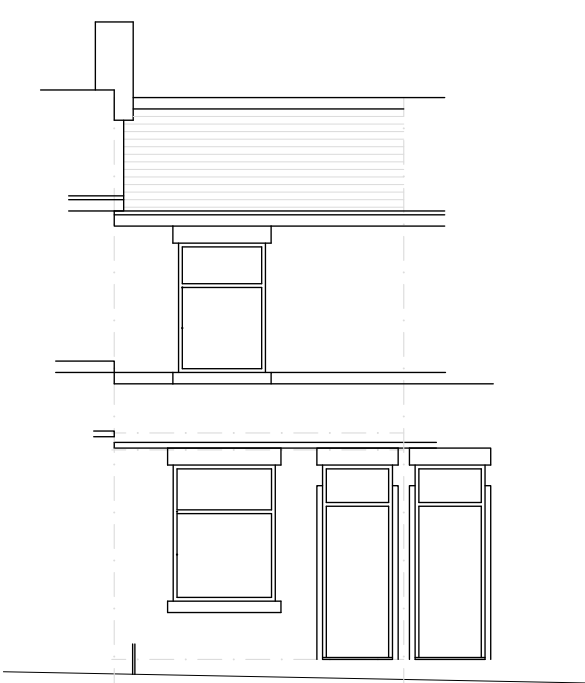


EXISTING FRONT
ELEVATION 1:100



EXISTING REAR
ELEVATION 1:100



FRONT

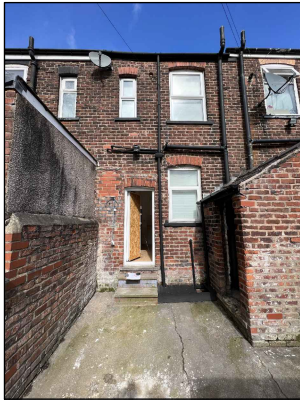

REAR



LOCATION PLAN 1:1250

This drawing is ©TECH:D Ltd and is not to be copied, reproduced or re-distributed either in whole or in part without the prior permission of the originator. The originator shall have no responsibility for any liability, loss, cost, damage or expense arising from or relating to any use of this document other than for its intended purpose on this project. This drawing shall be read in conjunction with all other relevant drawings, specifications and associated documentation. Any discrepancies, errors or omissions are to be reported to the originator before proceeding with work. This drawing is for Local Authority submission only. The client is to seek approval from the land freeholder and all parties who may have an interest in the land. All materials shall be suitable for their purpose and installed in strict accordance with the manufacturers instructions. All workmanship and materials to comply with Building regulations, British standards, Codes of practice and NHBC requirements where relevant. The contractor is to comply with the CDM regulations. All dimensions are to be checked on site by the contractor prior to proceeding with any work.

NOTES / KEY:

- Elec panel heaters.
- rwp Rainwater pipe. Gu=Gully
- svp soil & vent pipe.
- FtC=2760 Floor to ceiling.
- b Boiler.
- mh Manhole/ inspection chamber.
- E Elec meter+ dist board.
- G Gas meter
- F Fire
- Timber floor joists span. If known. sf=solid floor

TECH:D LTD
Architectural Designer
27 Oakham Close, Bury BL8 1XJ
t: 07887876428
d: driver@techdLtd.co.uk
www.techdLtd.co.uk

client
Mr Terry Krell.Helpful Investments Ltd, 84 Palatine Rd, Withington, Manchester, M20 3JW.

project
Measured survey at 6 Penn St, Moston, Manchester, M40 9NF.

status planning

drawing
EXISTING FLOOR PLANS AND ELEVATIONS.

L.A. Manch MBC date Apr 23

drawn by DD. scale 1:100@A3

dwg no 23-04 01. rev .

6 PENN ST MOSTON MANCHESTER M40 9NF.

