



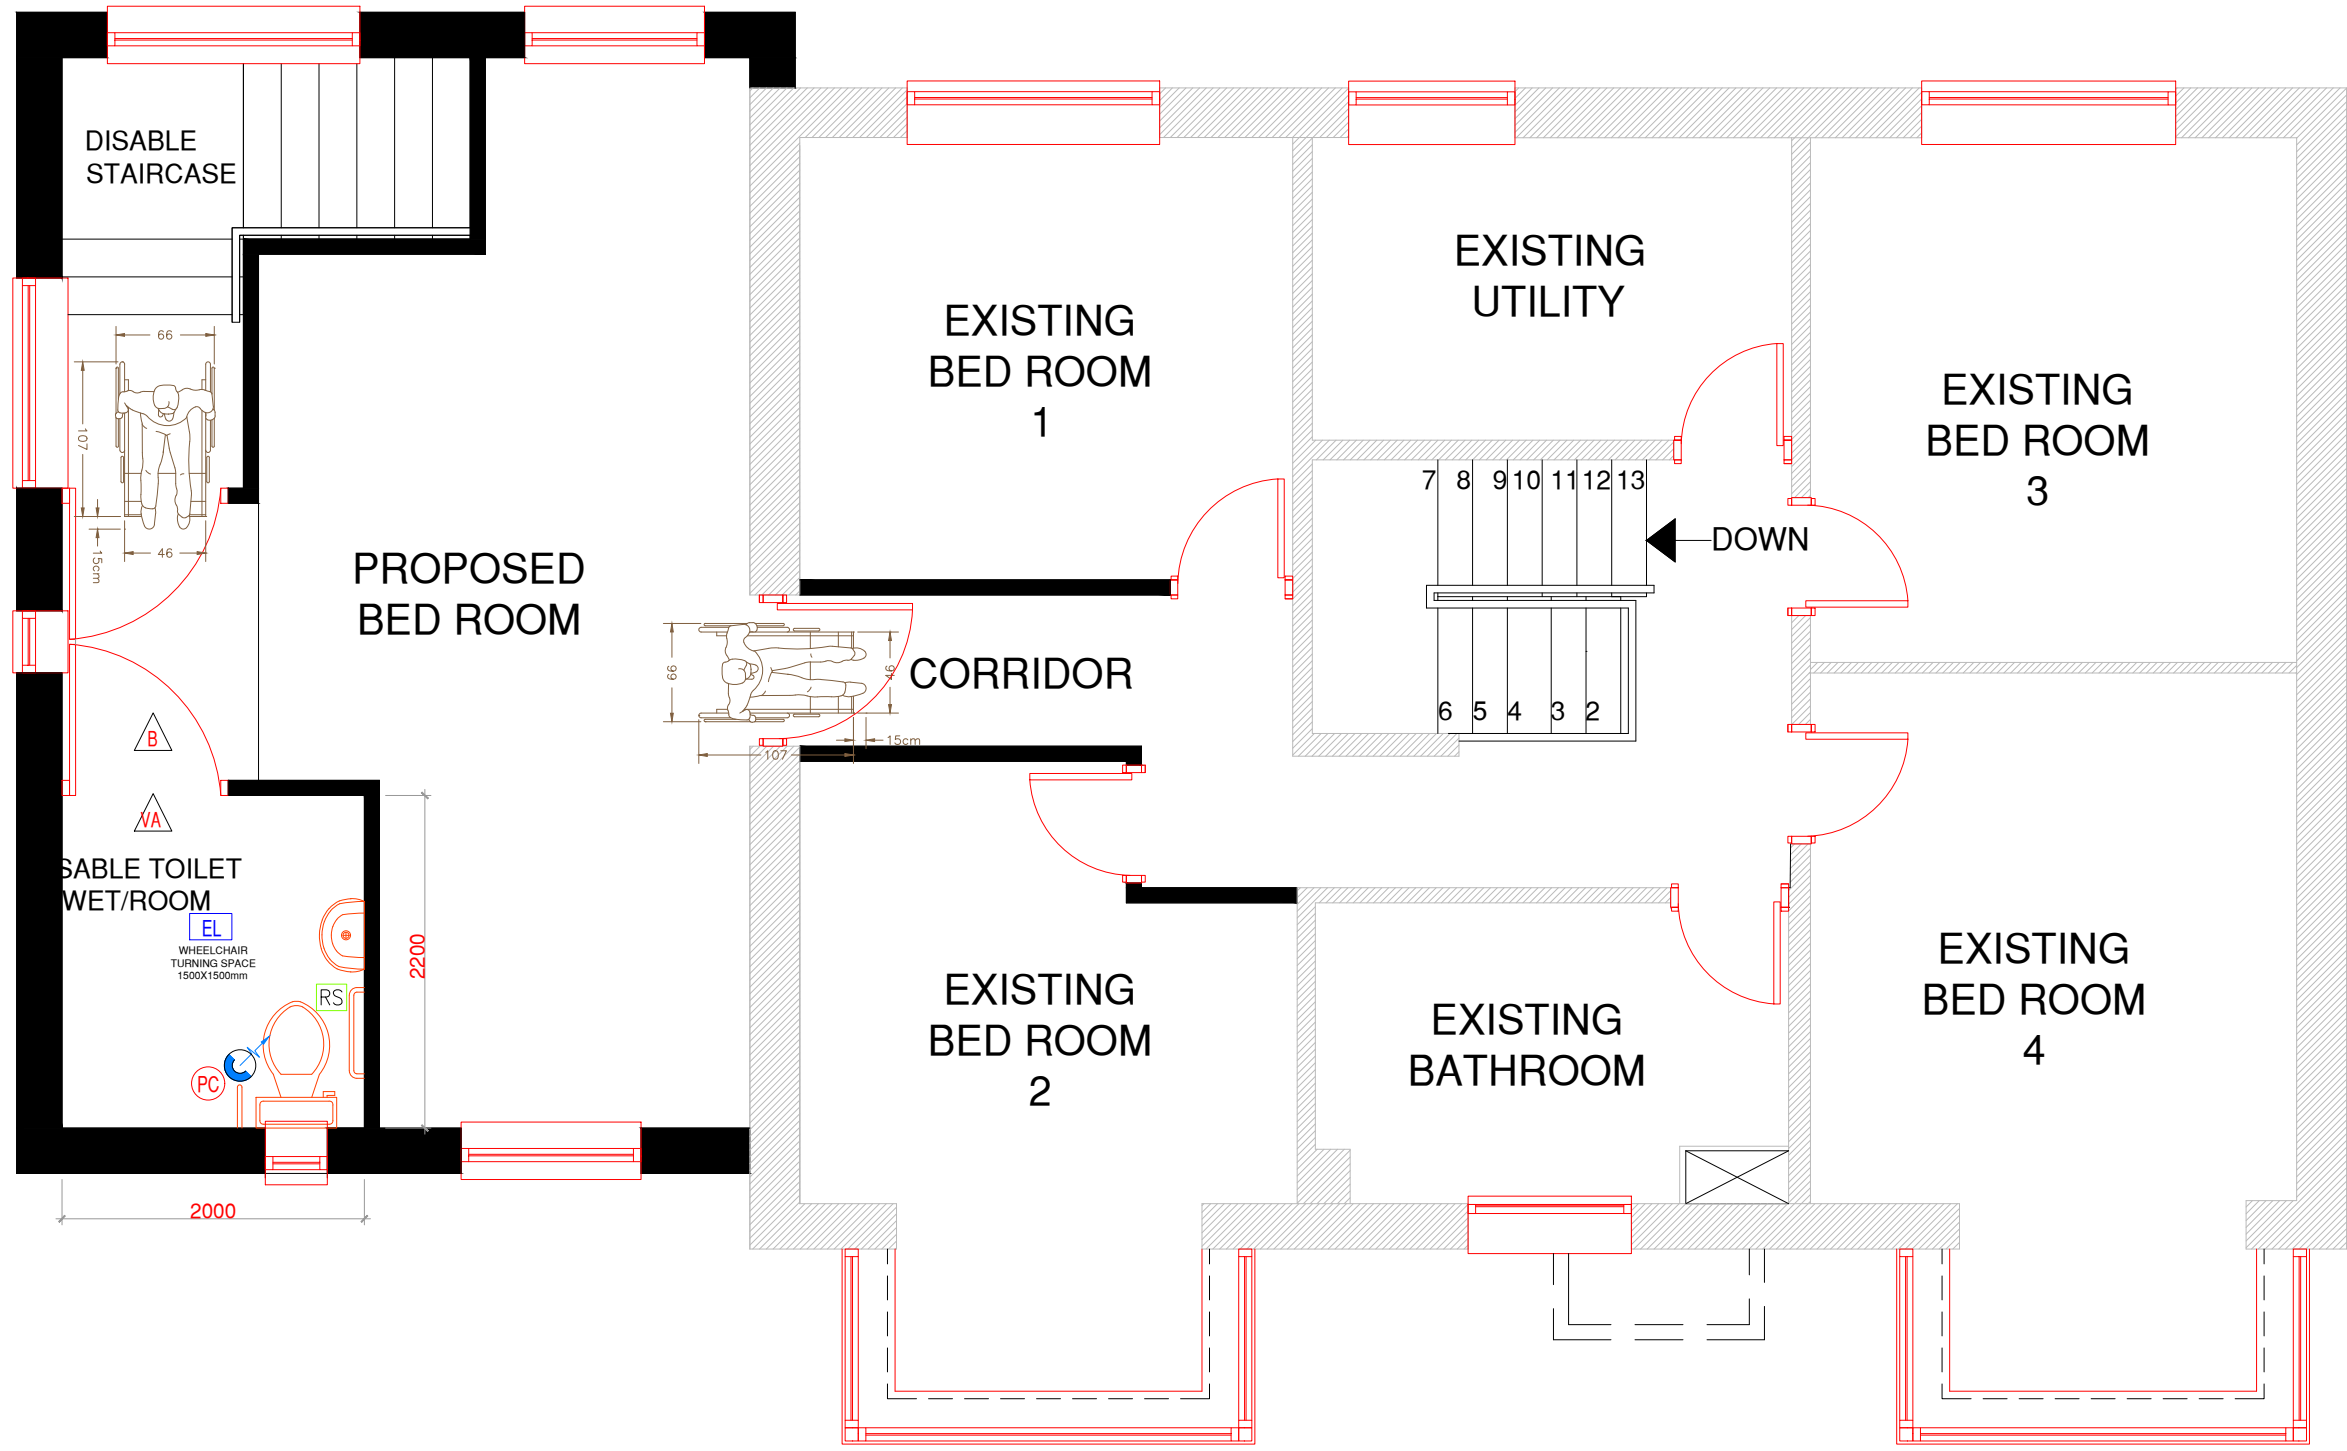

EXISTING FIRST FLOOR PLAN

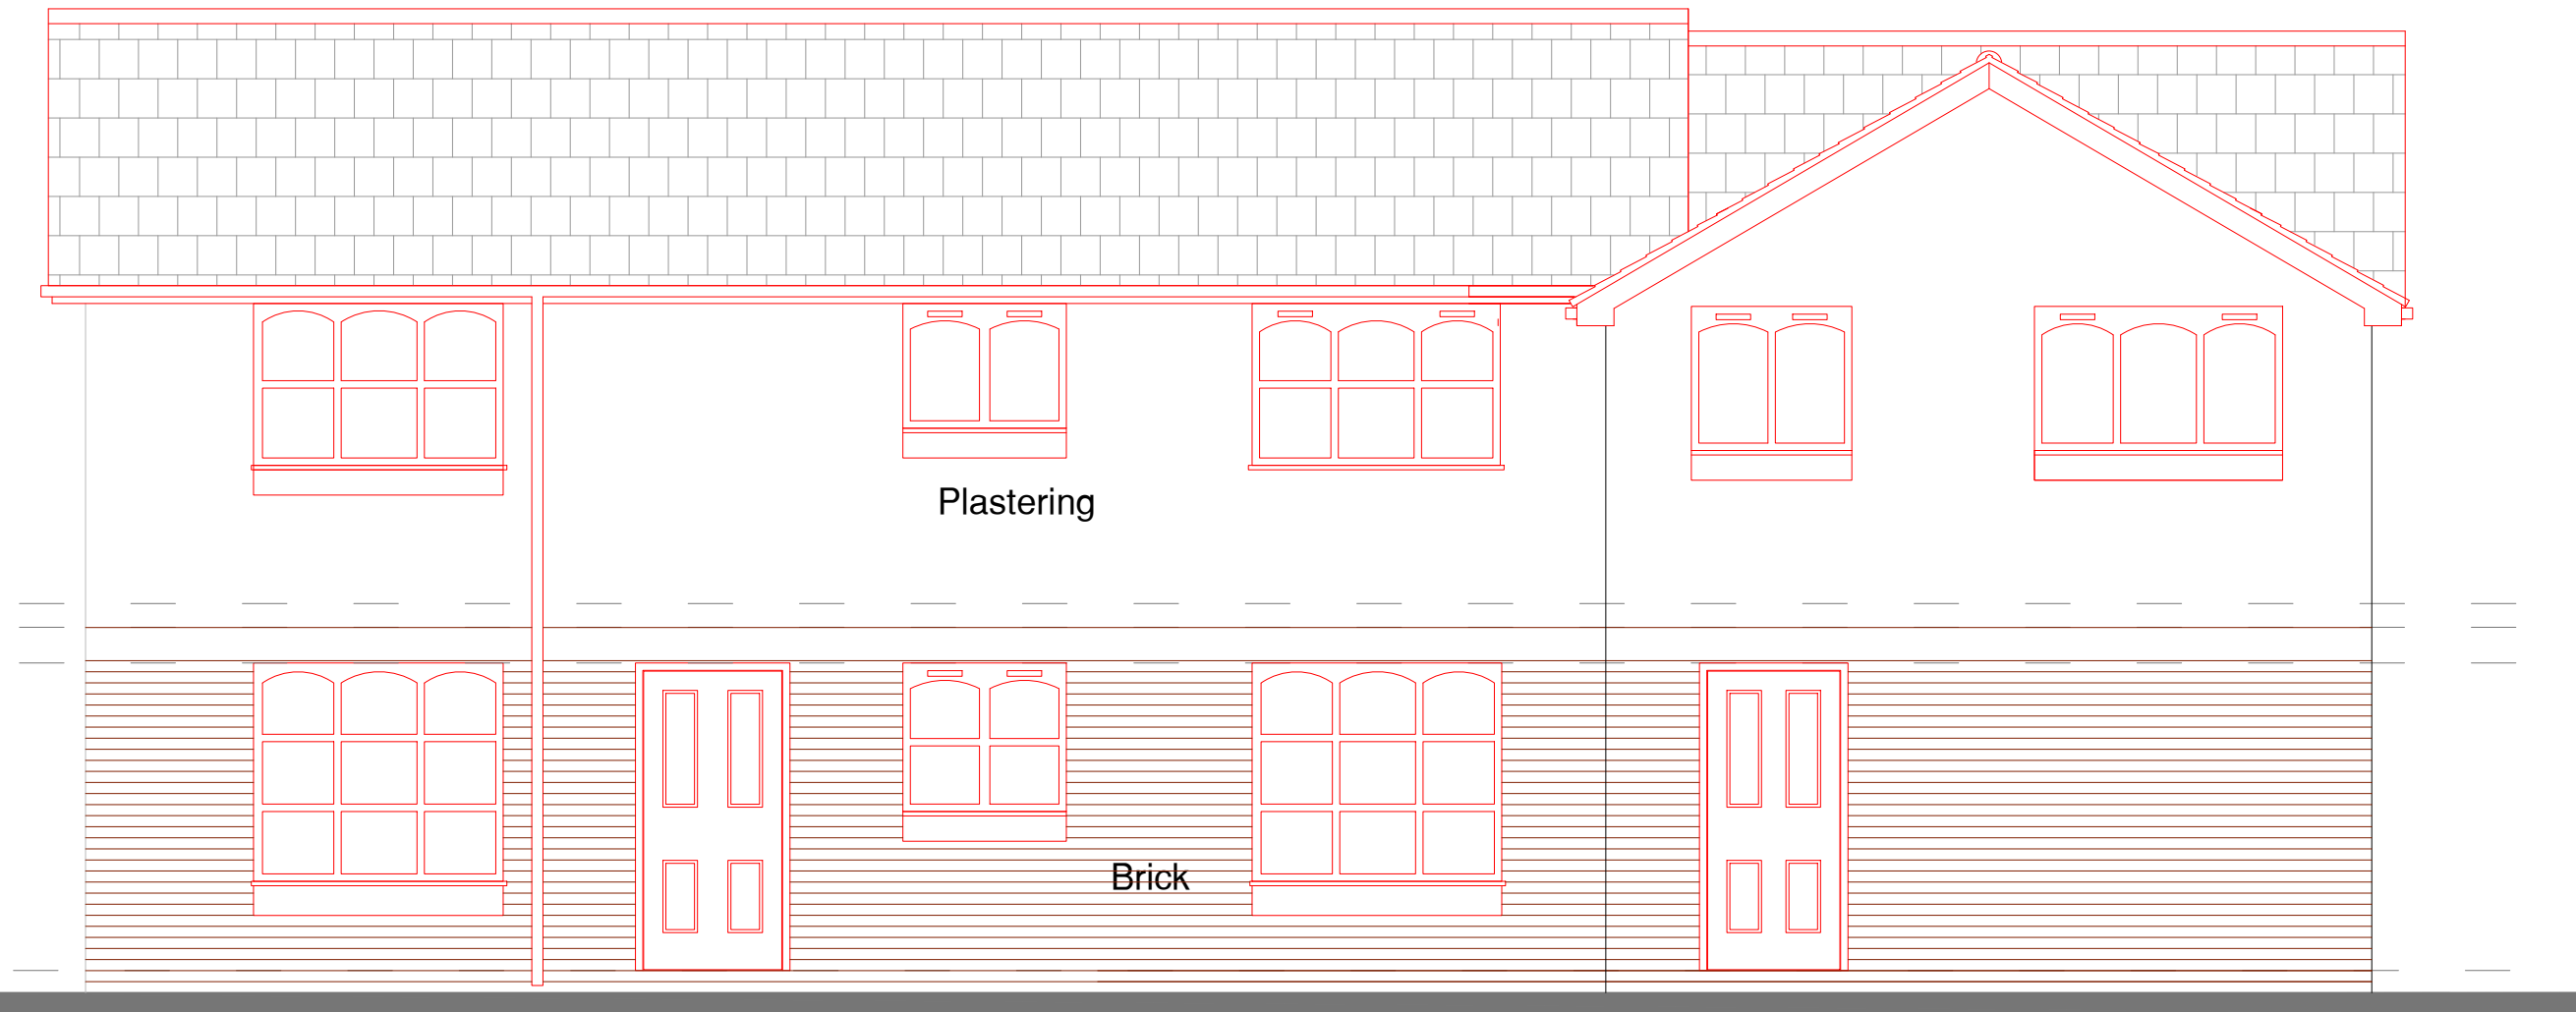

EXISTING REAR ELEVATION



EXISTING SIDE ELEVATION

Notes:

NOTES

REV:	DESCRIPTION:	BY:	DATE:



Arch Designs

Don't just dream it,
let us design it!

ARCH DESIGNS www.archdesigns.co.uk

CLIENT:

AKMAL KHAN
12 Dunsmore Close
Manchester
M16 7EW

ARCHITECT:

MR REUBEN RAMELIZE
ARCH DESIGNS, WILSONS PARK C/O MAS
MONSALL ROAD
MANCHESTER M40 8WN

DRAWN:

REUBEN

CHECKED:

checked

DATE:

JUNE 2021

REVISION:

PROJECT NAME:

SMALL CONSERVATORY
AND JULIET BALCONIES.

DRAWING TITLE:

PROPOSED FIRST FLOOR PLAN
REAR AND SIDE ELEVATIONS

SCALE:

1:50

SHEET SIZE:

A1

SHEET NO:

02

PROJECT NO:

2020/24

STATUS:

PLANNING

DRAWING NO:

A1/02