



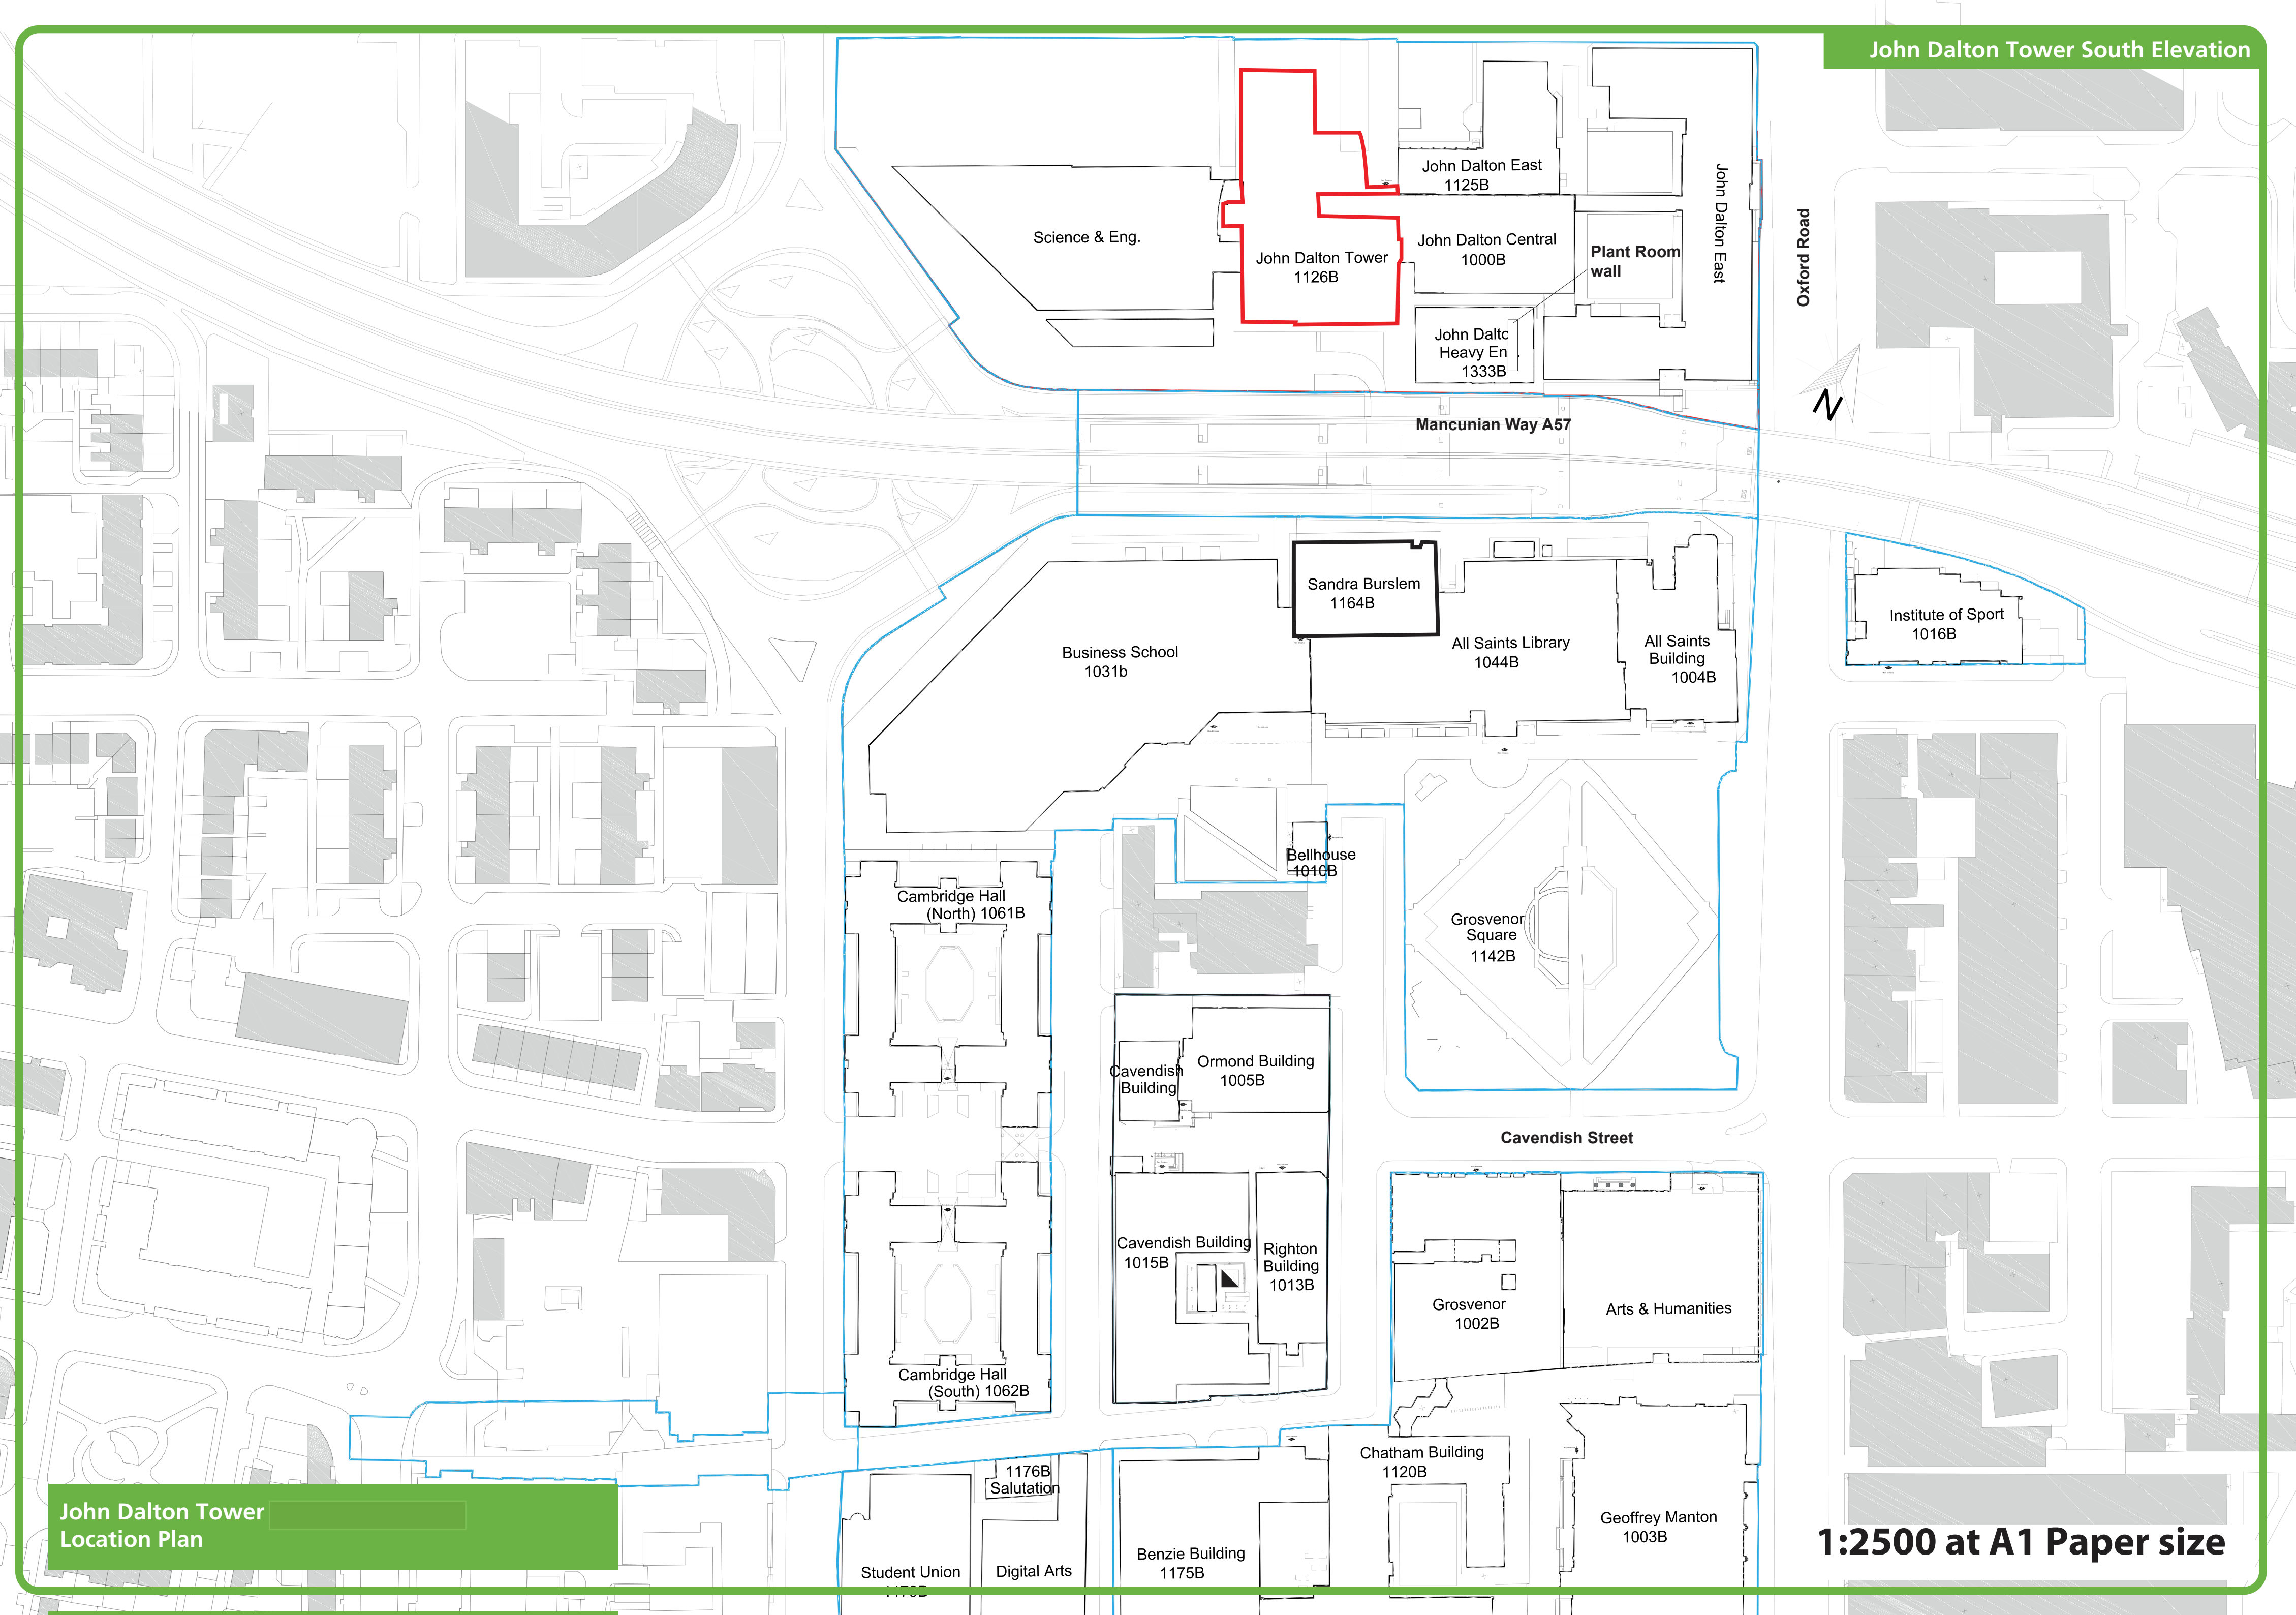


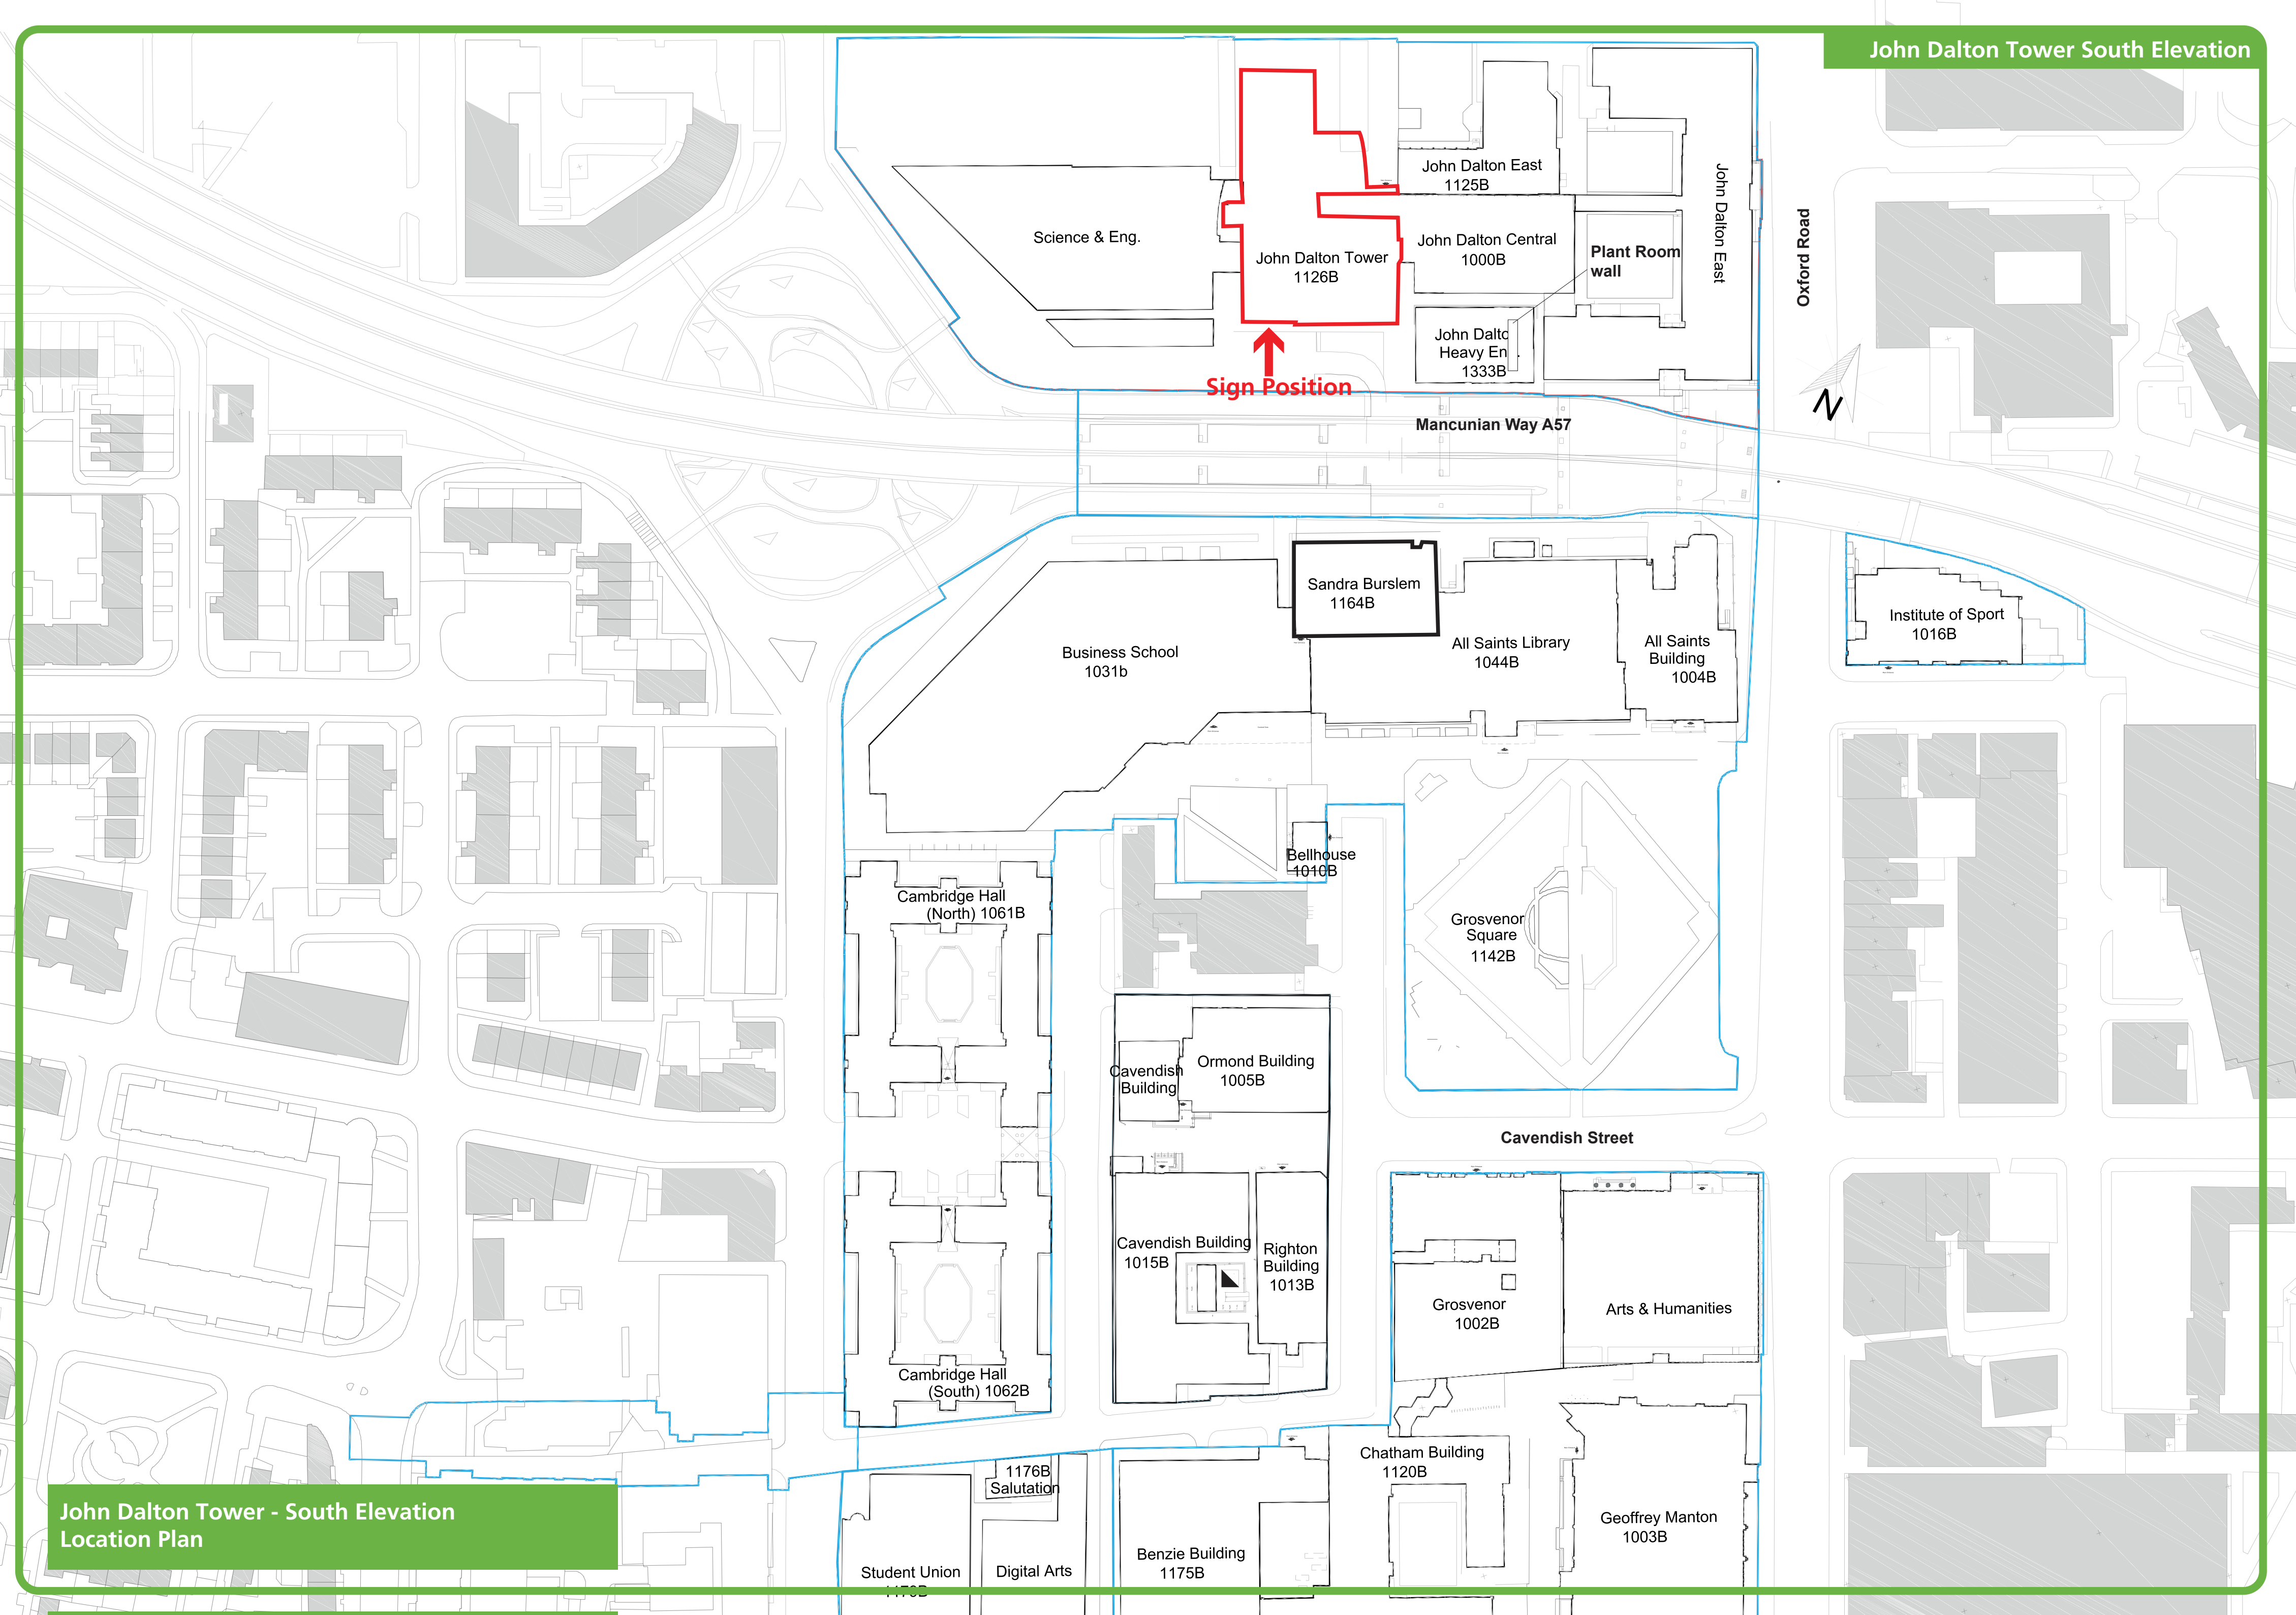

Sign Position



Existing Signage

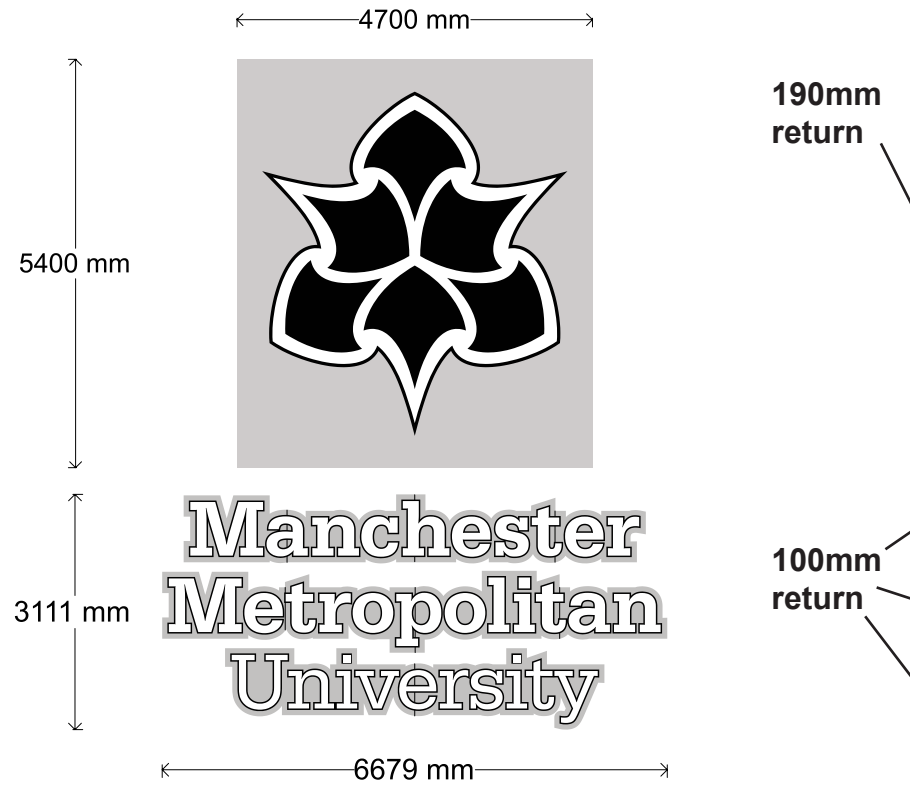**FACE ILLUMINATED**

Illuminated rectangular Flexface with printed 'spades' icon in black and white.

Flexface background printed to match cladding.

190mm returns to Flexface painted to match cladding.

Built up 316 marine grade stainless steel removable rim and return letters painted black with opal acrylic faces illuminated via internal LEDs.


Letters to have 19mm rims and 100mm returns.

3mm aluminium back plates to letters only painted to match cladding.

Nut spacers to rear of back plates to leave room for cables.

NOTE:

Indicative sizes taken from elevation drawings, subject to site survey. Indicative photographic visual (overlooking Mancunian way)

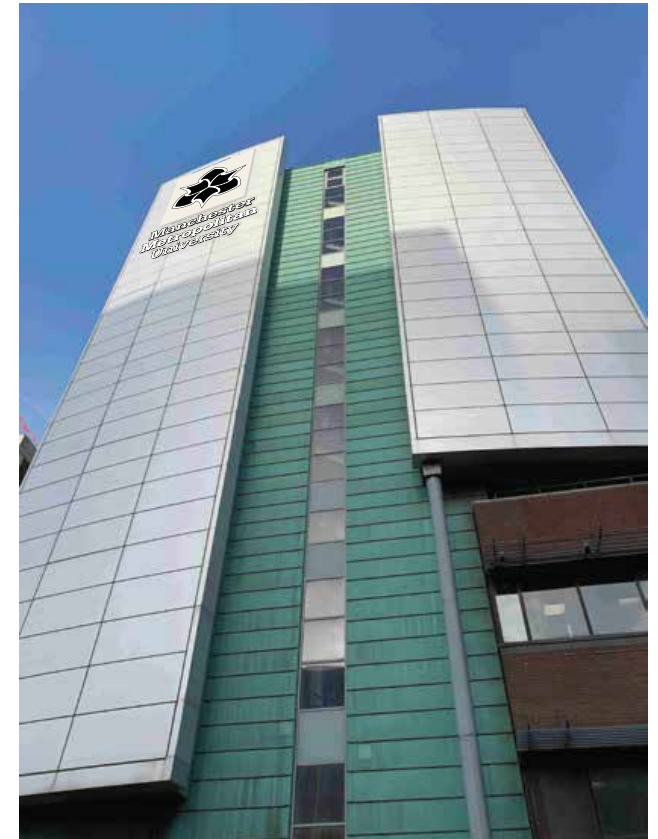DALTON TOWER - South Elevation

Maximum illumination
will not exceed 300 candela
per mtr²

Scale: 1:1000@ A4

Client:
Manchester Met University

Date:
16/03/23

Customer Order No:
Helen Hatcher


Revision No:
V01


Designer:
Kat Cavanagh

COPYRIGHT RESERVED
THIS DRAWING IS NOT TO BE COPIED IN WHOLE OR IN PART WITHOUT PRIOR PERMISSION IN
WRITING BEING OBTAINED FROM THE DIRECTOR OF ALLSIGNS INTERNATIONAL. NO
INFORMATION CONTAINED IN THIS DRAWING IS TO BE DIVULGED TO UNAUTHORISED PERSONS.



Certificate Number: 2147

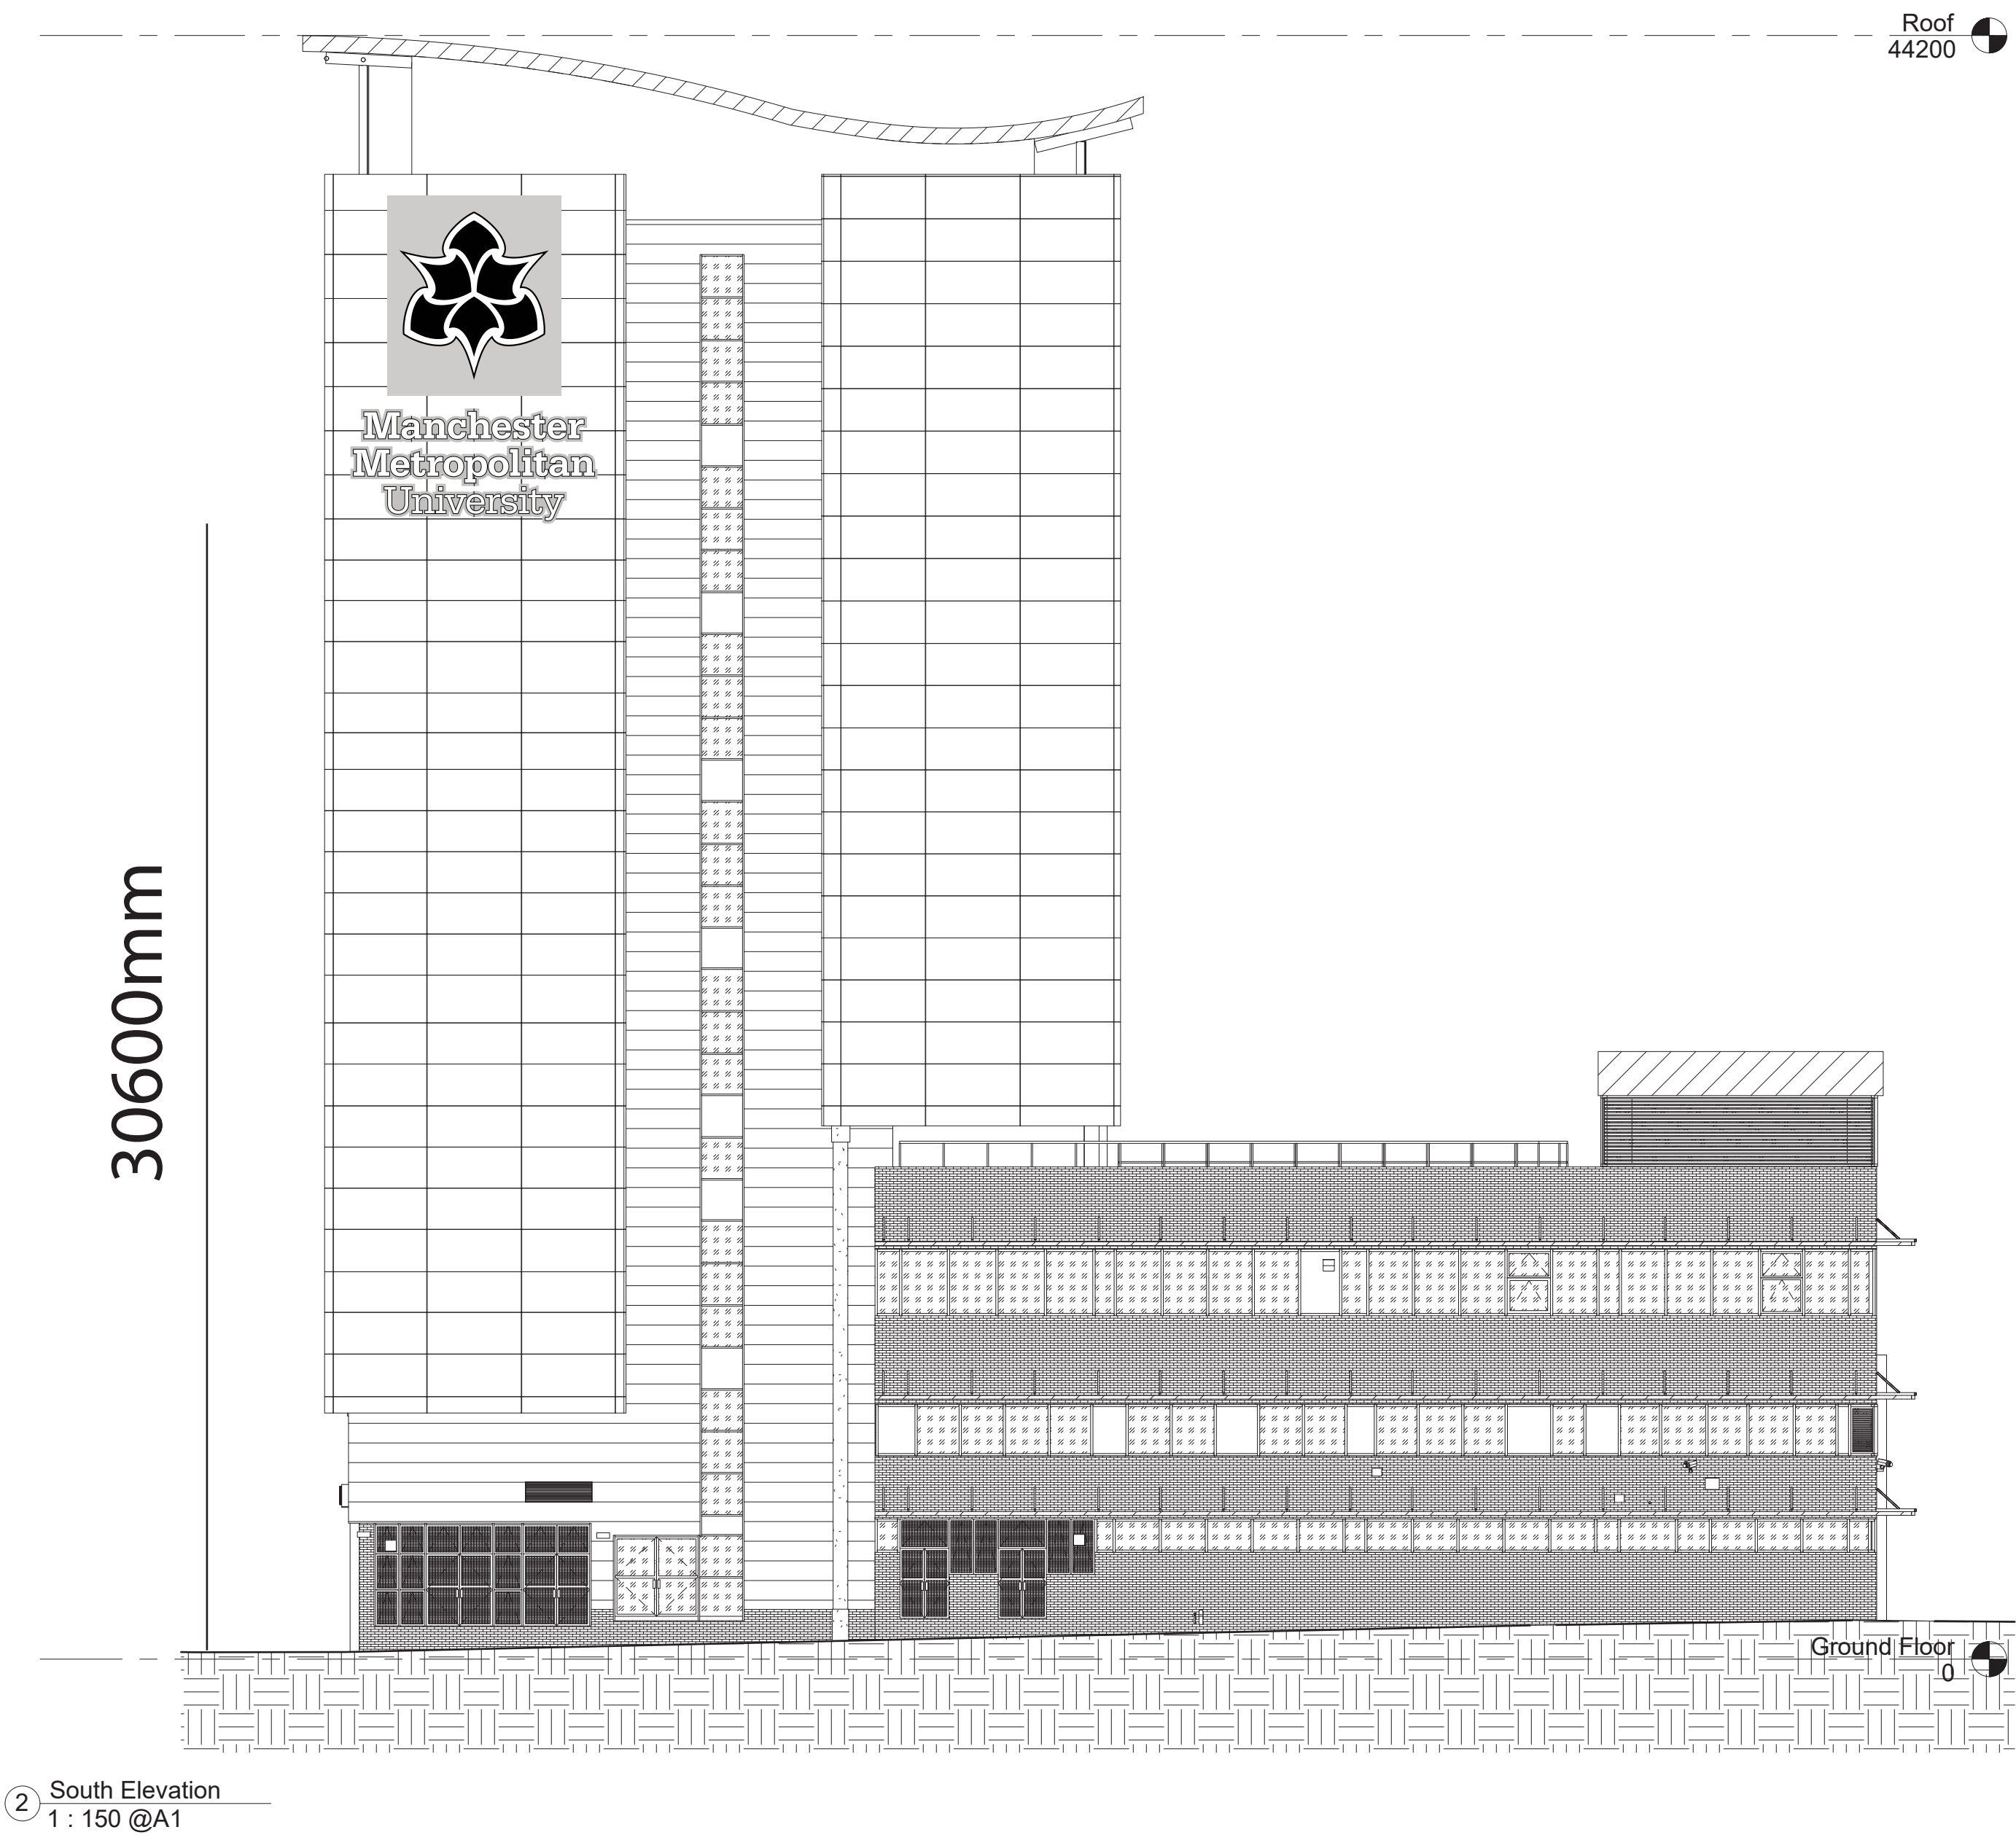


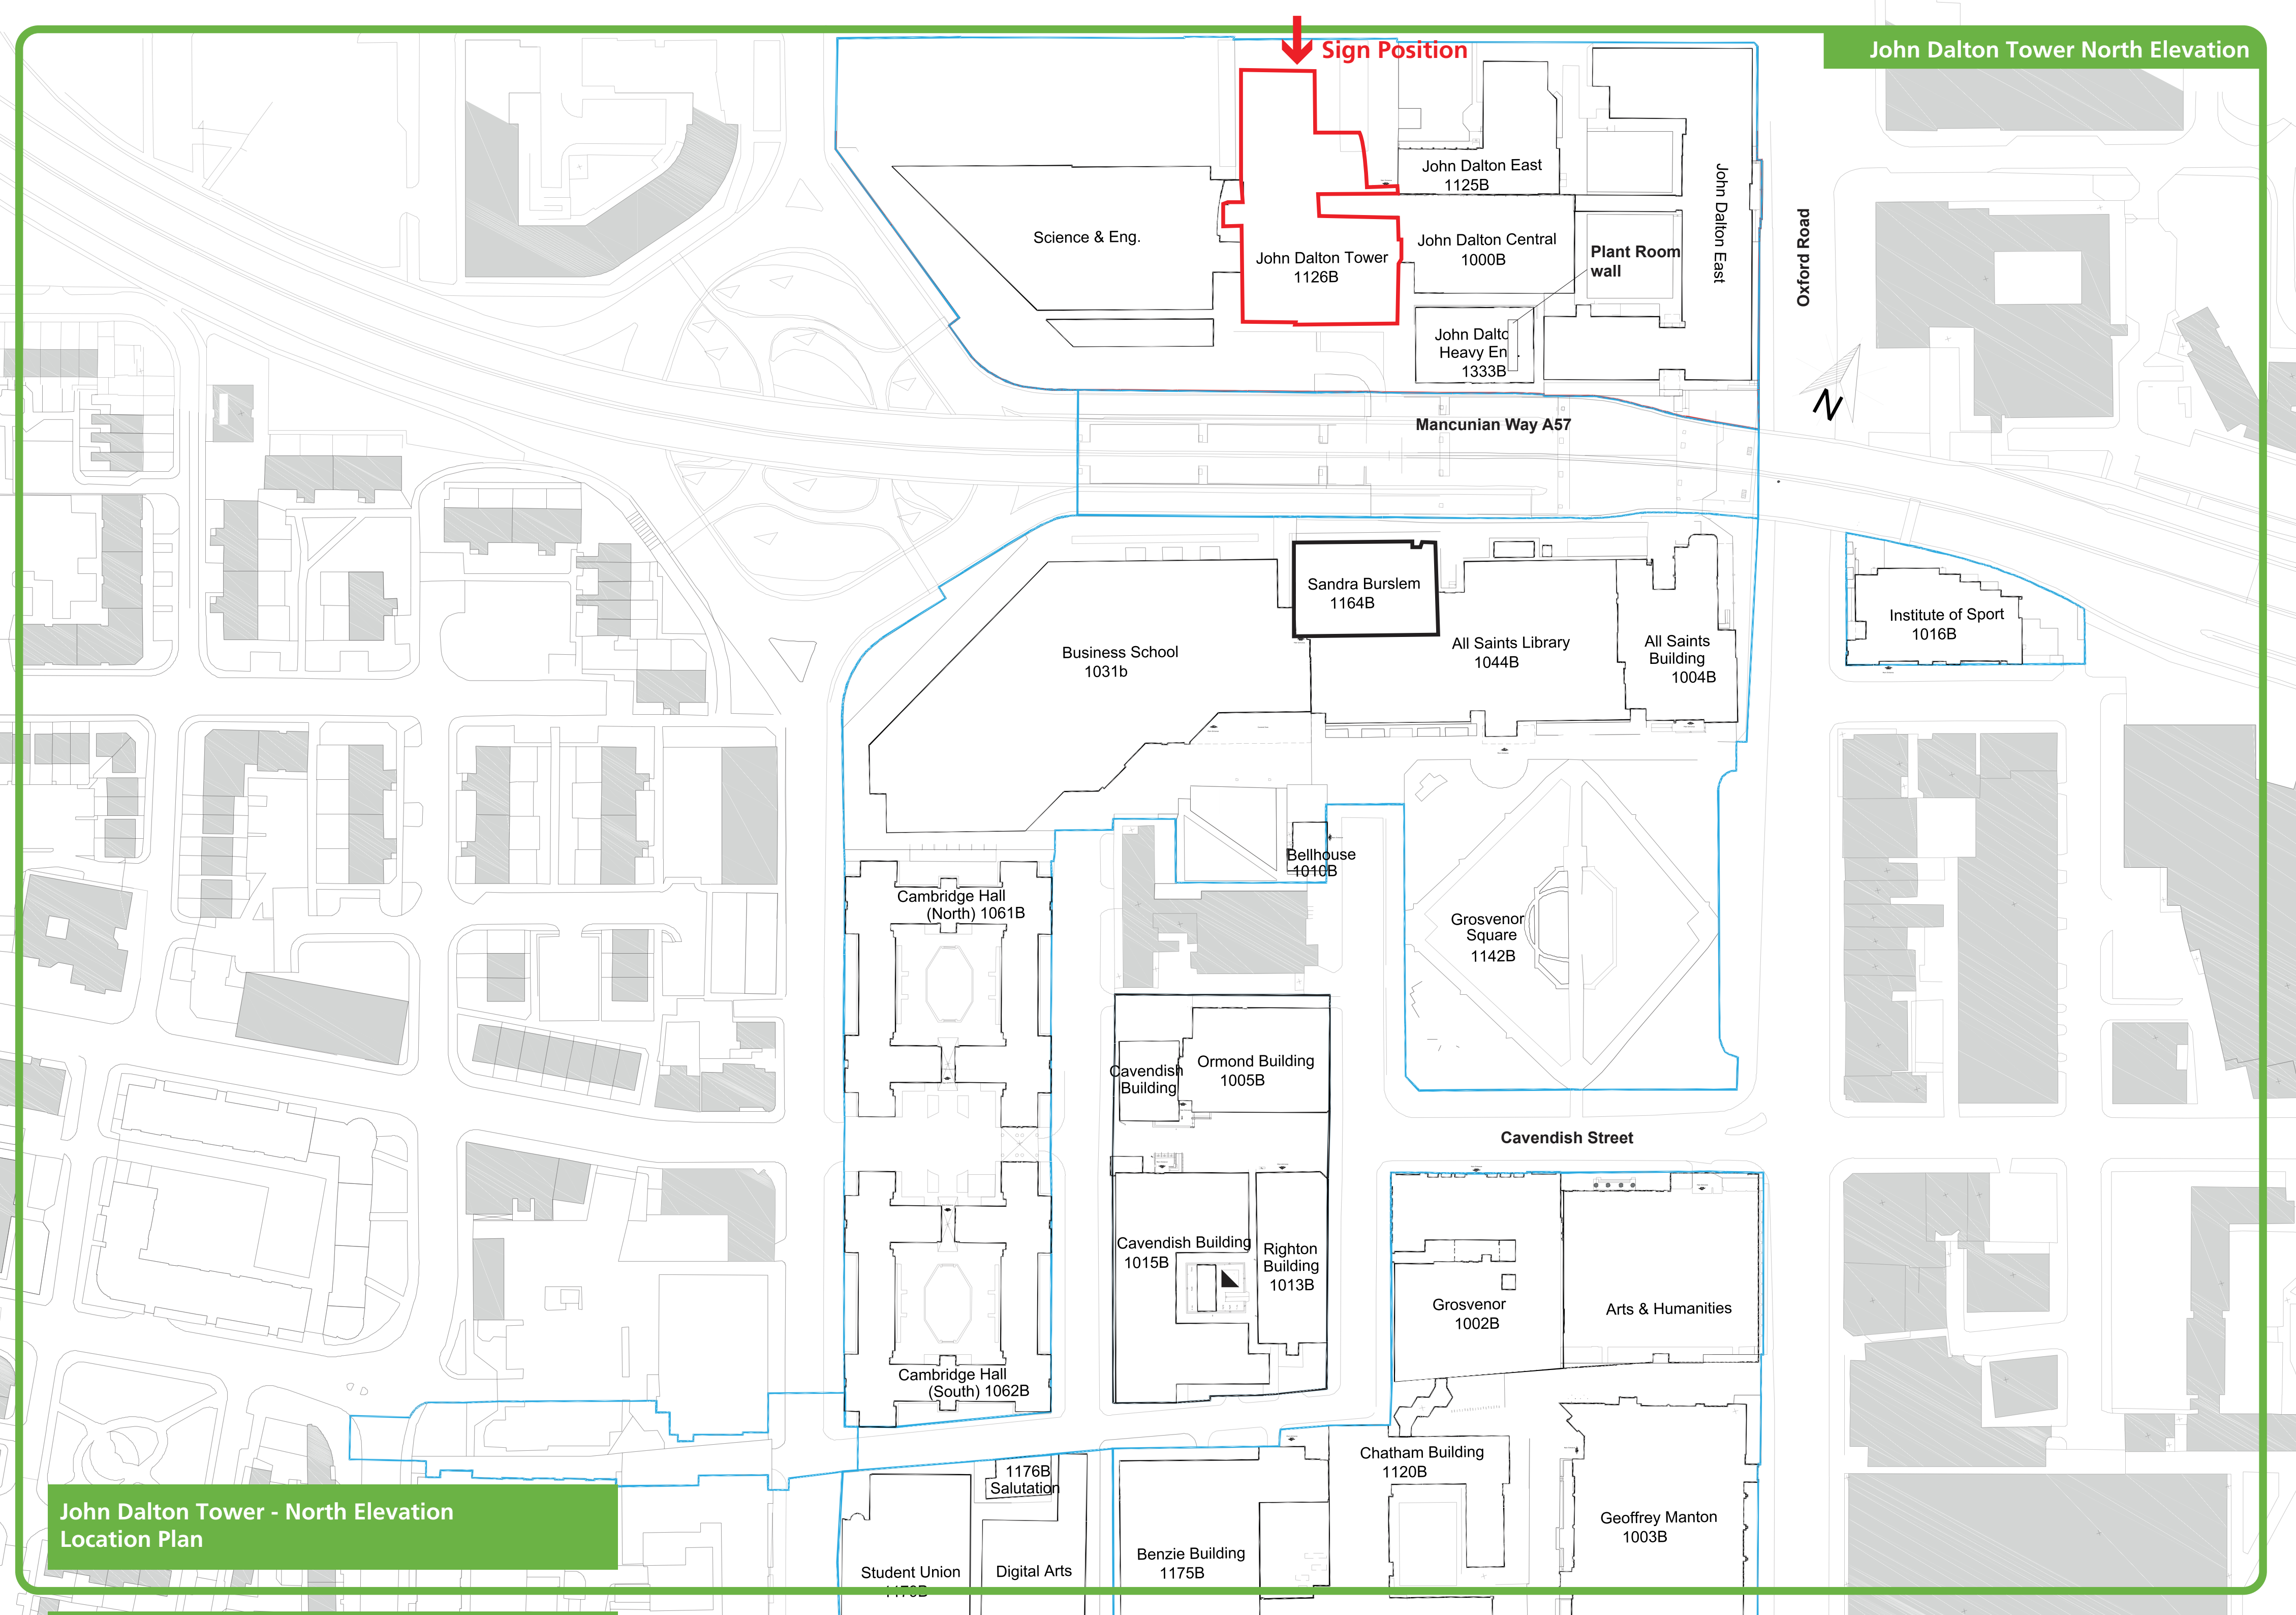

Sign Position



Existing Signage

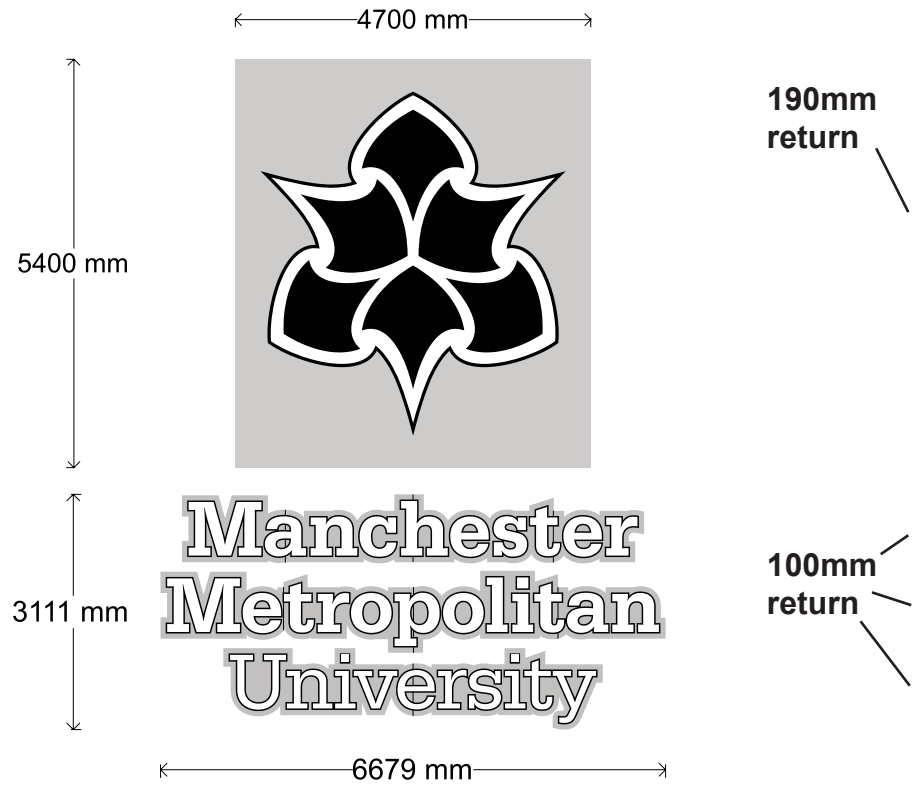**FACE ILLUMINATED**

Illuminated rectangular Flexface with printed 'spades' icon in black and white.
Flexface background printed to match cladding.

190mm returns to Flexface painted to match cladding.

Built up 316 marine grade stainless steel removable rim and return letters
painted black with opal acrylic faces illuminated via internal LEDs.

Letters to have 19mm rims and 100mm returns.


3mm aluminium back plates to letters only painted to match cladding.

Nut spacers to rear of back plates to leave room for cables.

NOTE:

Indicative sizes taken from elevation drawings, subject to site survey.

Maximum illumination
will not exceed 300 candela
per mtr²

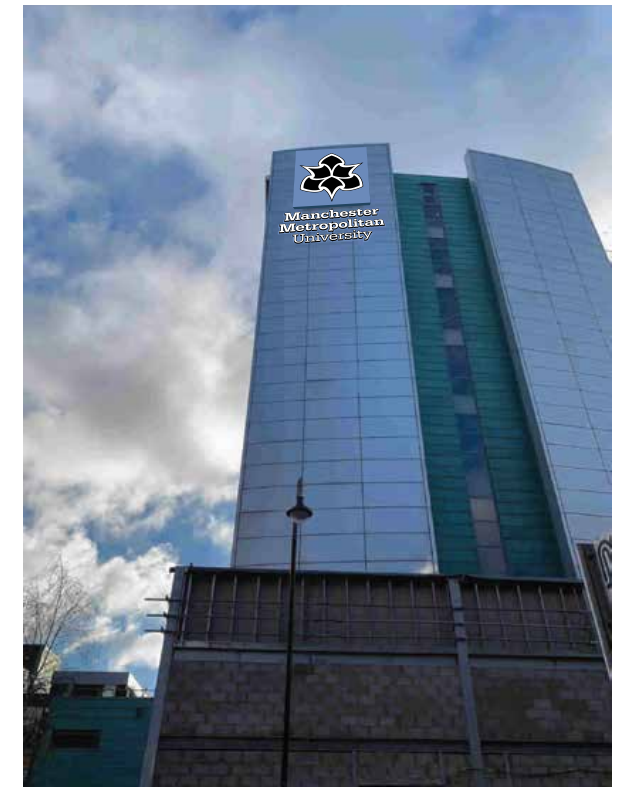DALTON TOWER - North Elevation

Indicative photographic visual (Chester Street)

Scale: 1:1000 @ A4

Client:
Manchester Met University

Date:
16/03/23

Customer Order No:
Helen Hatcher

Revision No:
V01

Designer:
Kat Cavanagh

COPYRIGHT RESERVED
THIS DRAWING IS NOT TO BE COPIED IN WHOLE OR IN PART WITHOUT PRIOR PERMISSION IN
WRITING BEING OBTAINED FROM THE DIRECTOR OF ALLSIGNS INTERNATIONAL. NO
INFORMATION CONTAINED IN THIS DRAWING IS TO BE DIVULGED TO UNAUTHORISED PERSONS.



Certificate Number 2147

