




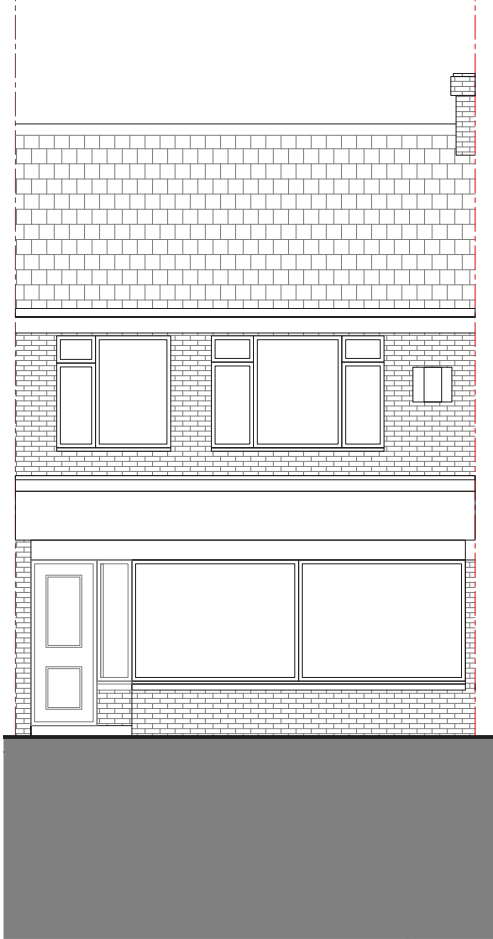


EXISTING FRONT ELEVATION
1:100 @ A3

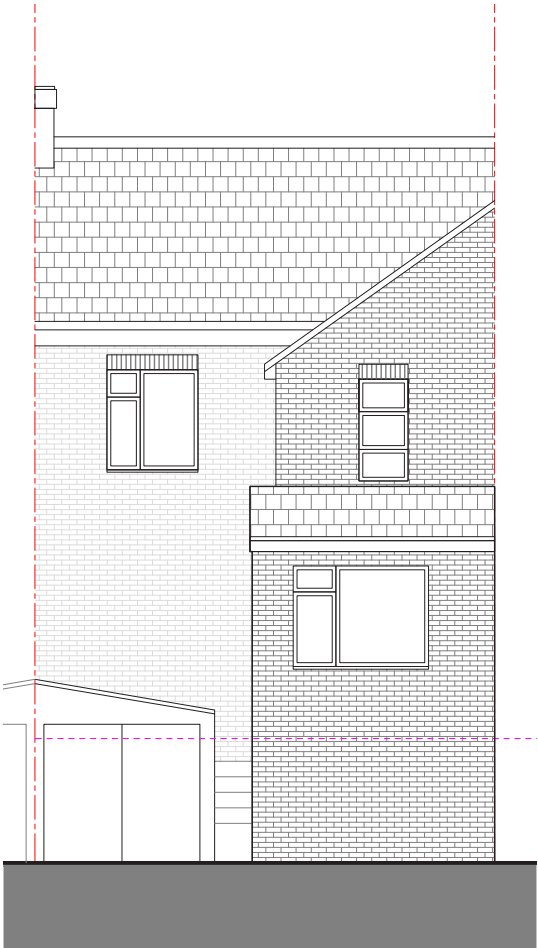

EXISTING REAR ELEVATION
1:100 @ A3

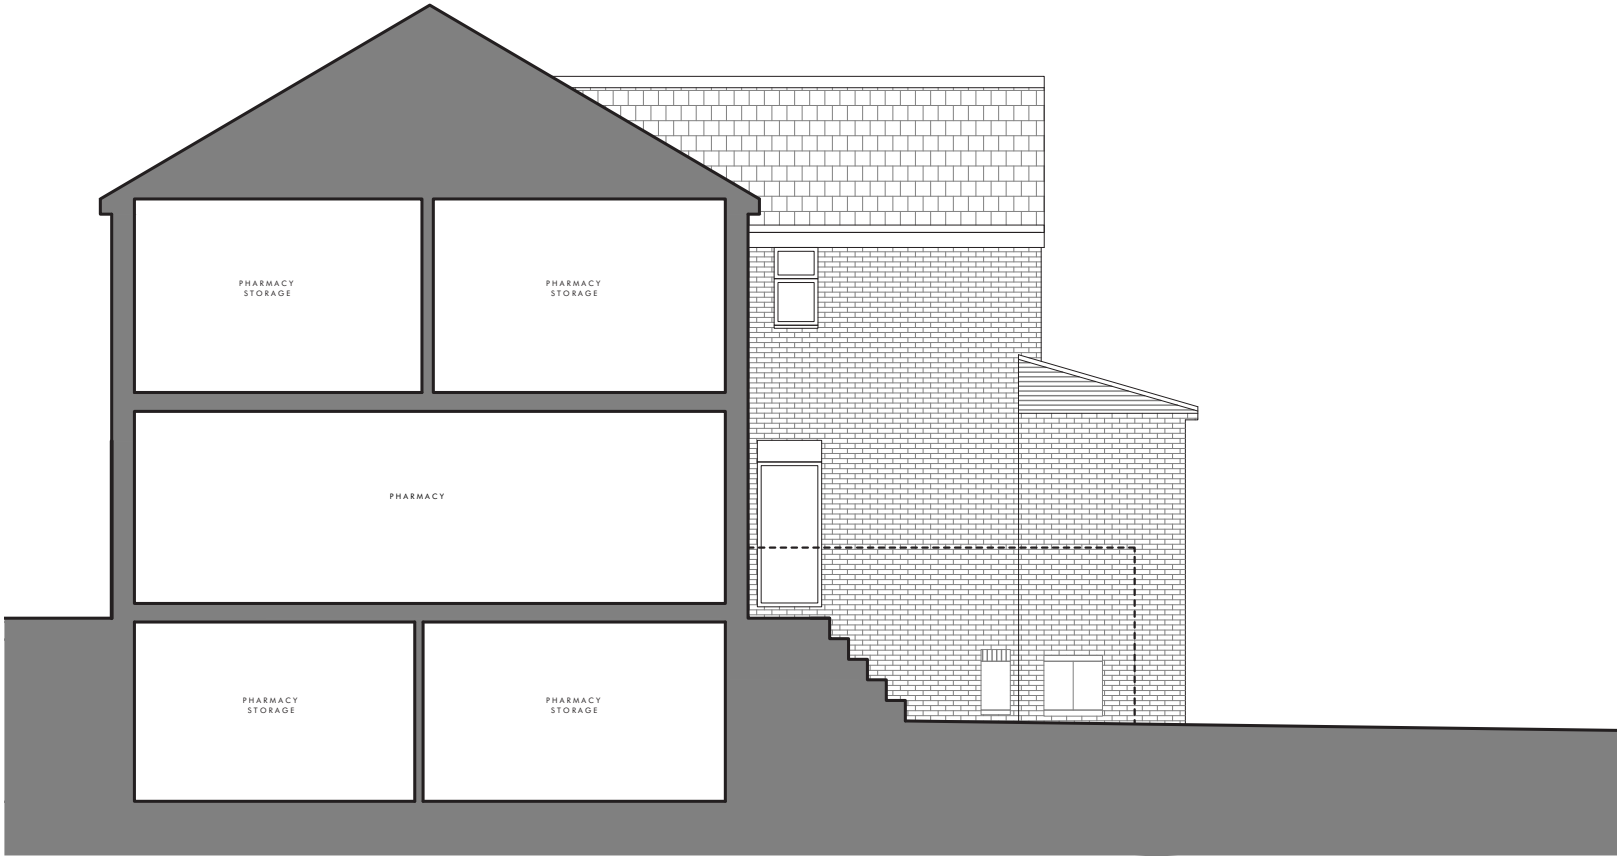

EXISTING SIDE ELEVATION
1:100 @ A3

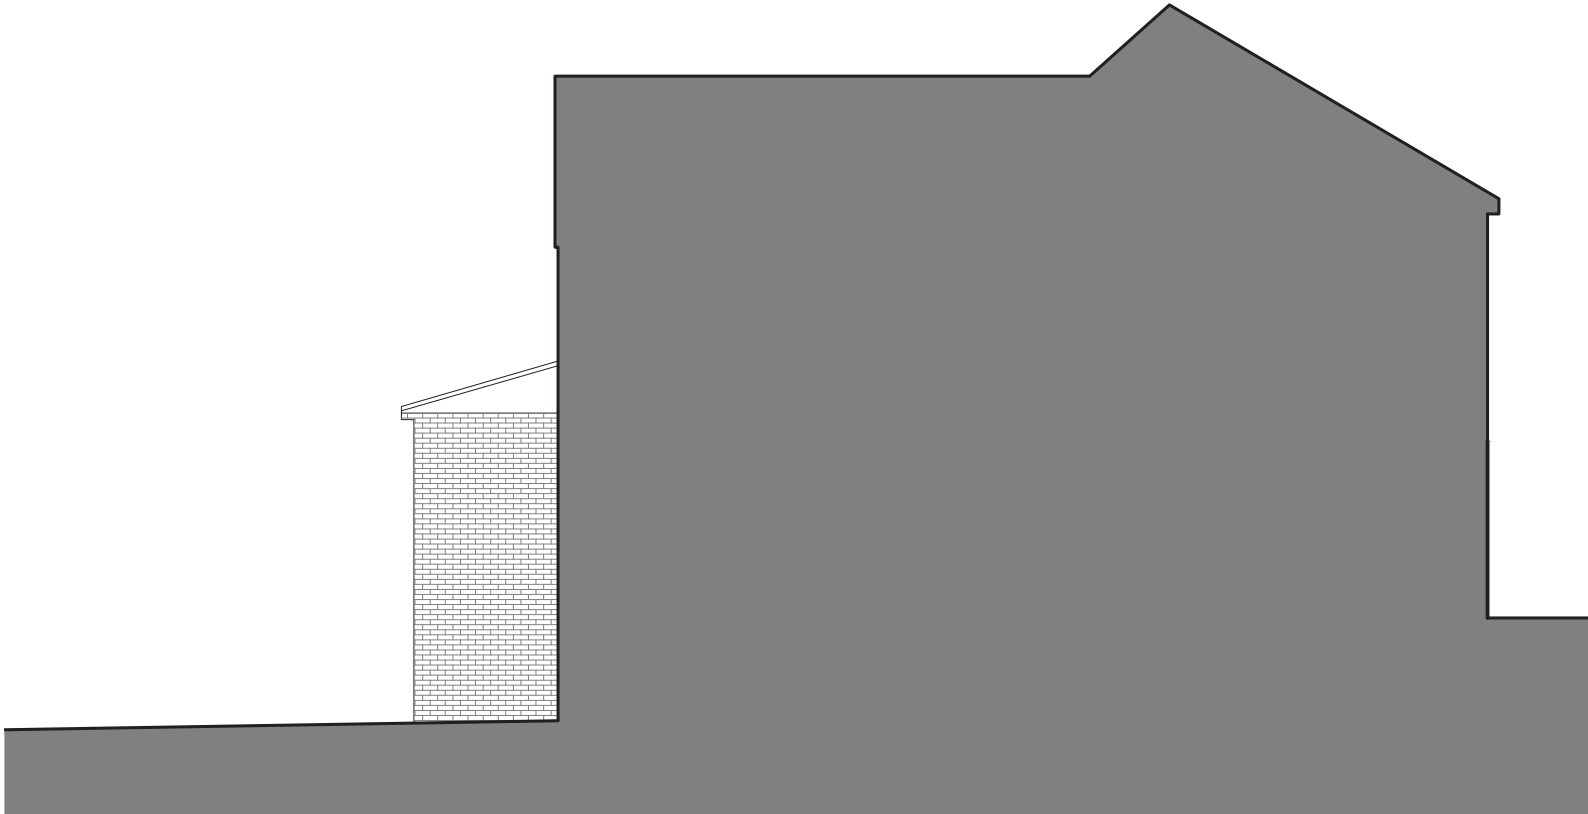

EXISTING SIDE ELEVATION
1:100 @ A3

Dimensioning

Figured dimensions only to be taken from these designs and drawings. Work to annotated dimensions only. All dimensions to be checked on site. Architectural designers to be informed immediately of any discrepancies before work proceeds. Drawings are to be read in conjunction with relevant specifications, structural engineers and service engineers' drawings.

Rev	Description	Date
-	Issued to client for comments	02/06/23
A	Issued for Planning	08/06/23



S A L E E M
ARCHITECTS

Client
Property Owner

Project
248 Middleton Road,
Manchester,
M8 4LY

Drawing Title	Revision
Existing Elevations	

Scale	Date
1:100 @ A3	May 2023

Drawing No. :
Sheet 3