




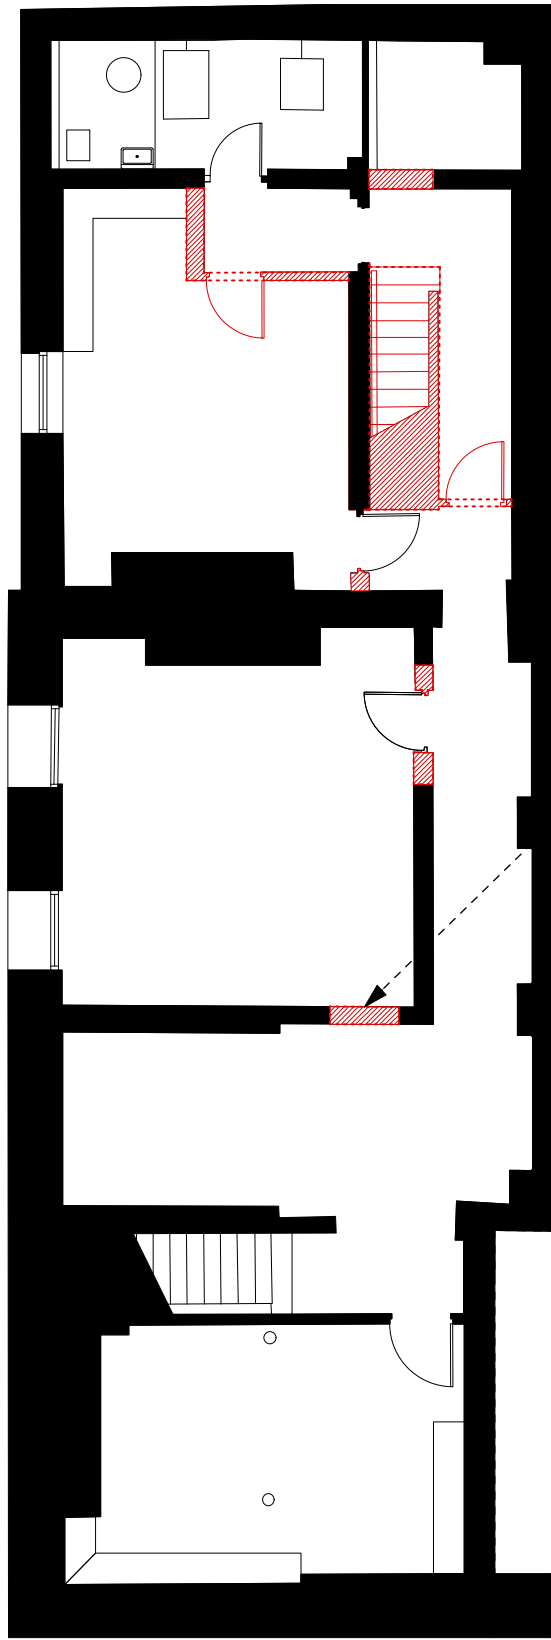

PROPOSED DEMOLITION BASEMENT PLAN

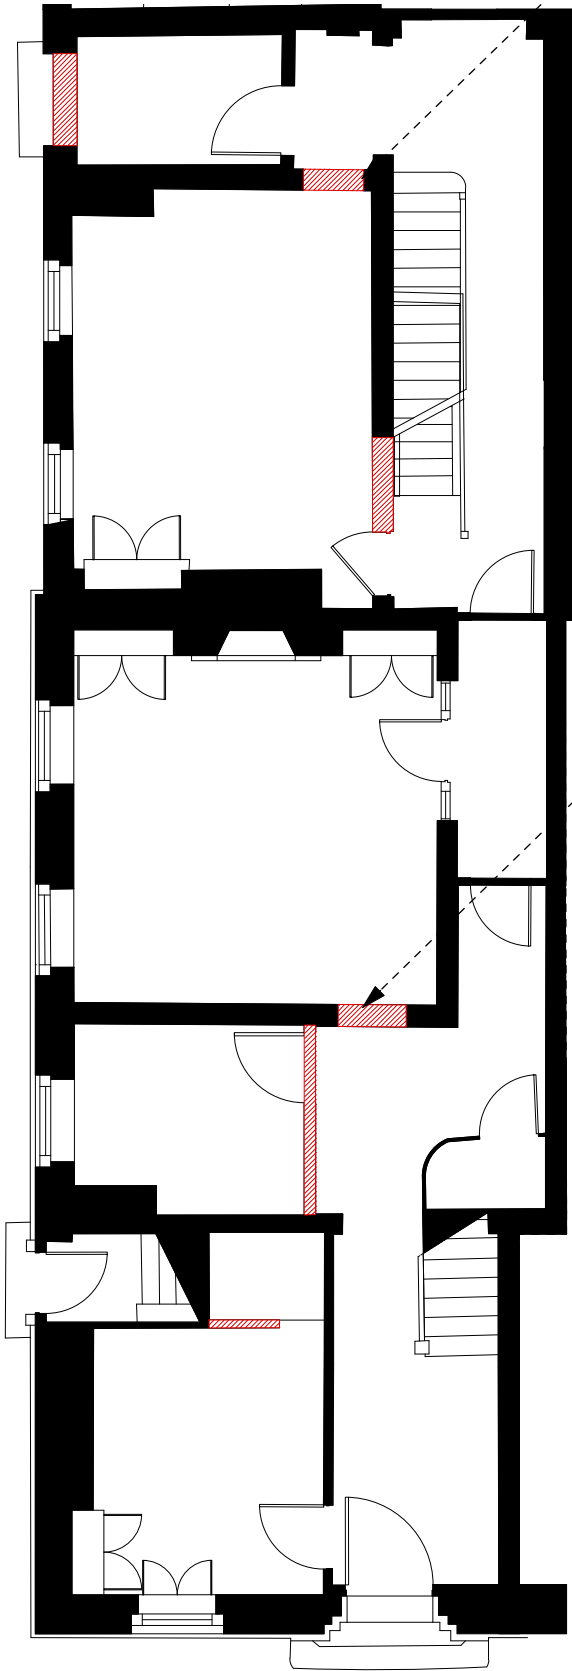

PROPOSED DEMOLITION GF PLAN

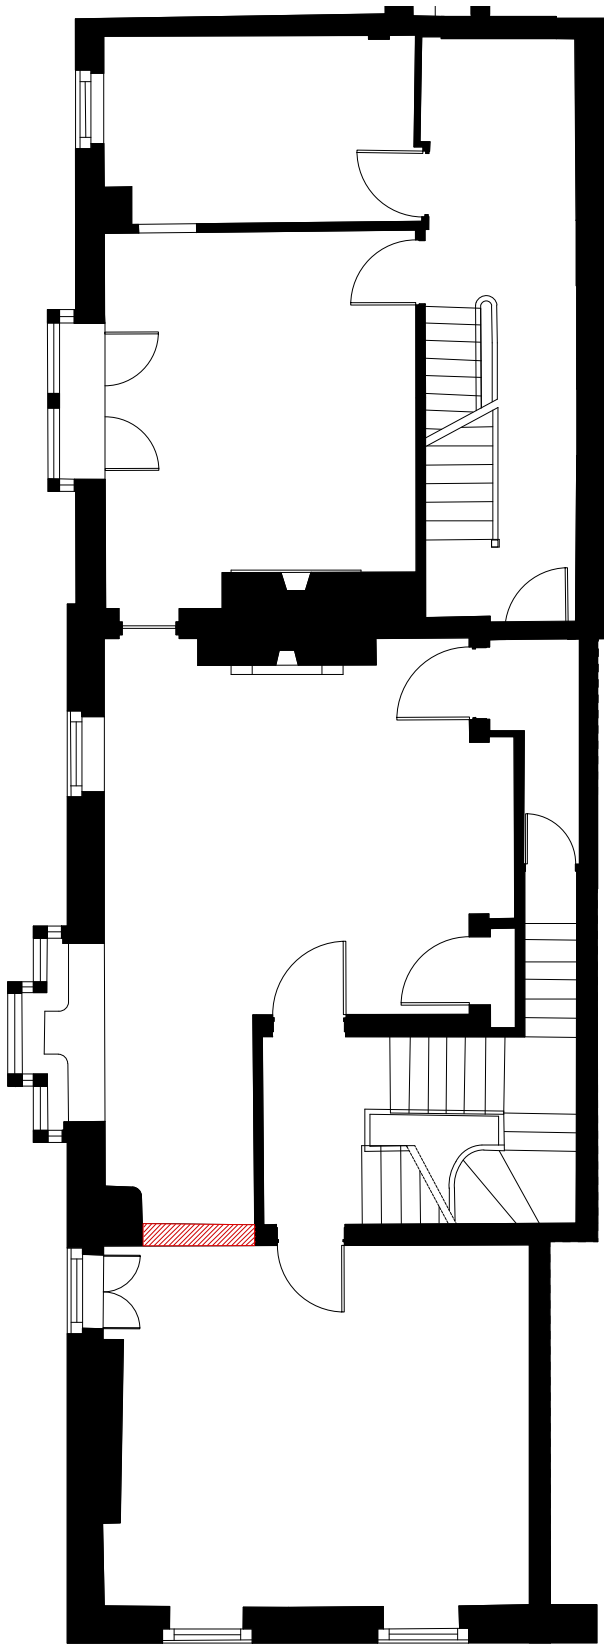

PROPOSED DEMOLITION 1ST FLOOR PLAN



DEMOLITION PLANS- BASEMENT, GROUND & FIRST FLOOR
1:100 @ A3

28 St John Street



© Copyright Ollier Smurthwaite Architects

 DENOTES PROPOSED DEMOLITION

PLANNING

REVISION	DATE	DESCRIPTION

CLIENT: LEASING OPTIONS LTD

PROJECT: PROPOSED RESIDENTIAL DEVELOPMENT

ADDRESS: 28 ST JOHN STREET

DRAWING TITLE: DEMOLITION PLANS_LOWER

SCALE: 1:100 @A3

DATE: DEC 2022

DRAWING NO: A665_P_105

OLLIER SMURTHWAITE ARCHITECTS

40 King Street, Manchester, M2 6BA

T 0161 883 0838

F 0161 883 0839

E mail@olliersmurthwaite.com