



1 South - West Elevation - Existing  
1:150

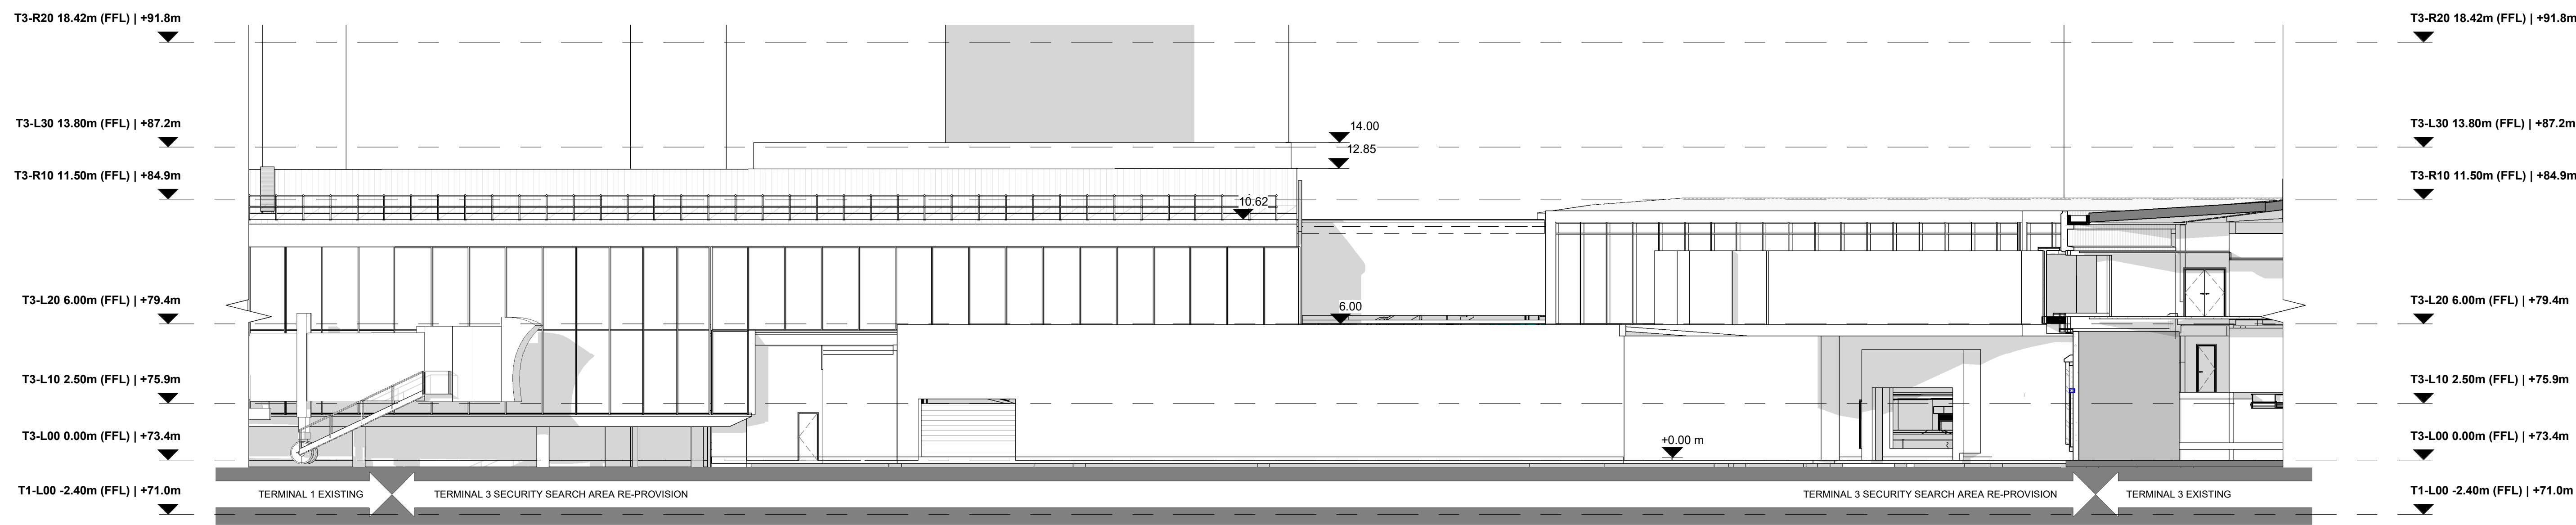


2 South Elevation - Existing  
1:150

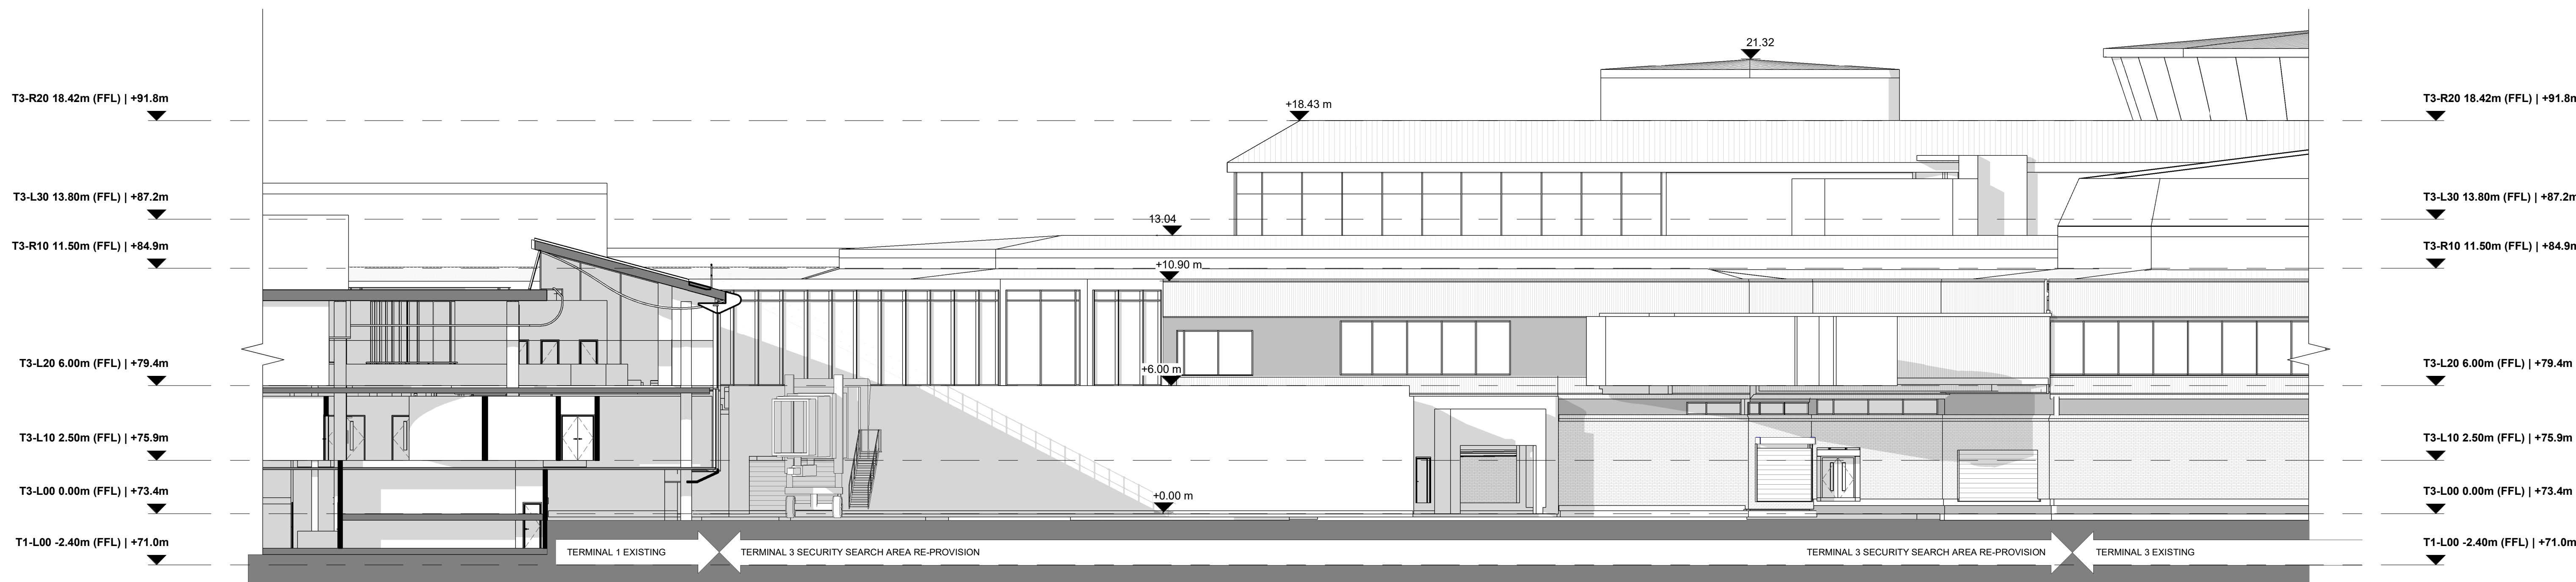

3 West Elevation - Existing  
1:150

NOTES:  
1. SAFETY IS A PRIORITY. IF YOU HAVE ANY CONCERN ABOUT SAFETY IN THE CONSTRUCTION OF OR TAKE-UP OF THE WORKS DESCRIBED, PLEASE RAISE IT IMMEDIATELY WITH THE PROJECT MANAGER.  
2. DO NOT SCALE FROM THIS DRAWING.  
3. ALL DIMENSIONS TO BE CHECKED ON SITE.  
4. THE DRAWING SHALL BE READ IN CONJUNCTION WITH ALL OTHER ARCHITECTURAL, MECHANICAL, ELECTRICAL, SERVICE AND STRUCTURAL DRAWINGS, SPECIFICATION, SCHEDULES, REPORTS AND ASSOCIATED DOCUMENTS.  
5. THE DRAWING SHOWS DESIGN INTENT AND SHALL NOT BE USED FOR CONSTRUCTION OR INSTALLATION PURPOSES.  
6. DEVELOPMENT OF THIS DRAWING SHALL REQUIRE THE CONTRACTOR TO CONFORM WITH ALL THEIR SPECIALISTS AND INSTALLERS ALL ASPECTS OF THE WORKS COVERED BY THE CONTRACT. THIS SHALL INCLUDE BUT NOT BE LIMITED TO FULL COORDINATION WITH THE BUILDING AND ALL ELEMENTS THEREIN. LEAD TIME, PROGRAMME OF WORKS, CONSTRUCTION MATERIALS / FINISHES, ACCESS FOR INSTALLATION AND MAINTENANCE, INTEGRATION WITH OTHER ELEMENTS TO ALLOW FULL FUNCTIONALITY OF ALL ELEMENTS, GENERAL SUITABILITY OF THE SURVEY ETC.  
7. REFER TO RELEVANT SURVEY DRAWINGS WHERE THEY EXIST ON DETERMINE FROM SITE SURVEY DETAILS OF EXISTING.

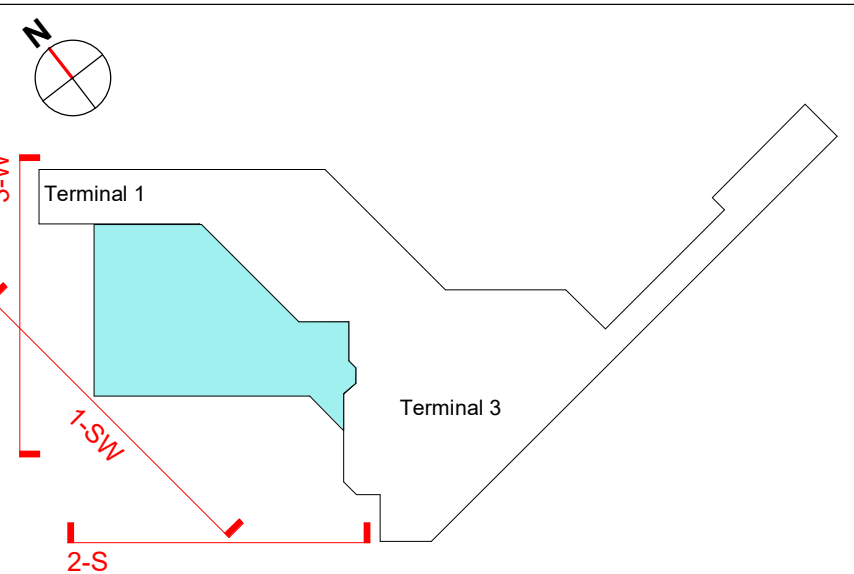

FOR PLANNING PURPOSES ONLY

**LEGEND**  
Existing Construction  
Planning Application Boundary

|     |    |          |                     |
|-----|----|----------|---------------------|
| V1  | ET | 03/03/23 | Planning Submission |
| Rev | Dn | Date     | Description         |

This drawing supersedes:

Client



PASCALL  
+WATSON  
**Jacobs**

Title  
**MAN TERMINAL 3  
SHELL & CORE  
ELEVATIONS  
EXISTING**

|                                               |                                        |                                     |                              |
|-----------------------------------------------|----------------------------------------|-------------------------------------|------------------------------|
| Project Name<br>T3 SECURITY AREA RE-PROVISION | Issue<br>C1                            | Title<br>NA                         | Originator Job No.<br>6944   |
| Client<br>Manchester Airport Group            | Drawing Originator<br>Pascall + Watson | Purpose of Issue<br>For Information | Location<br>Architecture     |
| Drawn By<br>C.Wilkinson                       | Checked By<br>J.Wong                   | Reviewed By<br>T.Cuyvers            | Approved By<br>J.Rogers      |
| Proj Number<br>M1004428                       | Location<br>MAN.TL3.XX.SE              | City<br>PWL                         | Scale (B.A.)<br>As Indicated |
| Number<br>4300                                | Rev<br>V1                              | Status<br>S2                        |                              |

Note:  
Contractors are responsible for the verification of all dimensions on site and the architect is to be informed of any discrepancy. Do not scale from this drawing. Use figured dimensions only. This drawing may contain Ordnance Survey Mapping and Baseline data. © Crown Copyright and database right 2013. Ordnance Survey Licence number: 10006115.