


MANCHESTER STUDIOS

SWITCHED ON

STUDIO 1 PLAN GROUND FLOOR PLAN

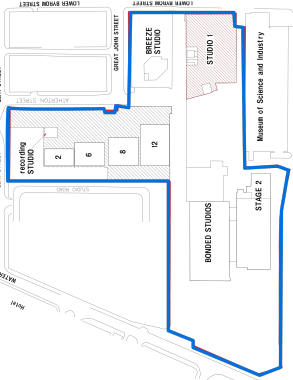

Location Plan


Studio 1
Extra Large size multi-camera TV studio

Main Studio
Floor space: 947.74 sq meters / 10,200.70 sq feet
Capacity / Audience: 170 - 600 persons (dependent upon layout)
Dimensions: 37.46m x 25.30m / 122.90ft x 83ft
Grid Height / Type: 8m / 26.25ft Slung Grid
Tab Track Height: 7.50m / 24.61ft
Gallery - Production: Yes
Gallery - Studio: Yes
Gallery - Social: Yes
Studio Power: 600 Amp 3 Phase

Annex Studio
Floor space: 304.80 sq meters / 3,280.34 sq feet
Capacity / Audience: 50 - 100 persons (dependent upon layout)
Dimensions: 30m x 10.16 / 98.42ft x 33.33ft
Lowest Ceiling Height: 5.30m

Measurements are included as an approximate guide.
Please double check on site if critical to production.

ADEQUATE ARRANGEMENTS FOR ACCESS AND
EGRESS TO AND FROM THE STUDIO SHOULD BE
ALLOWED IN LINE WITH REGULATIONS

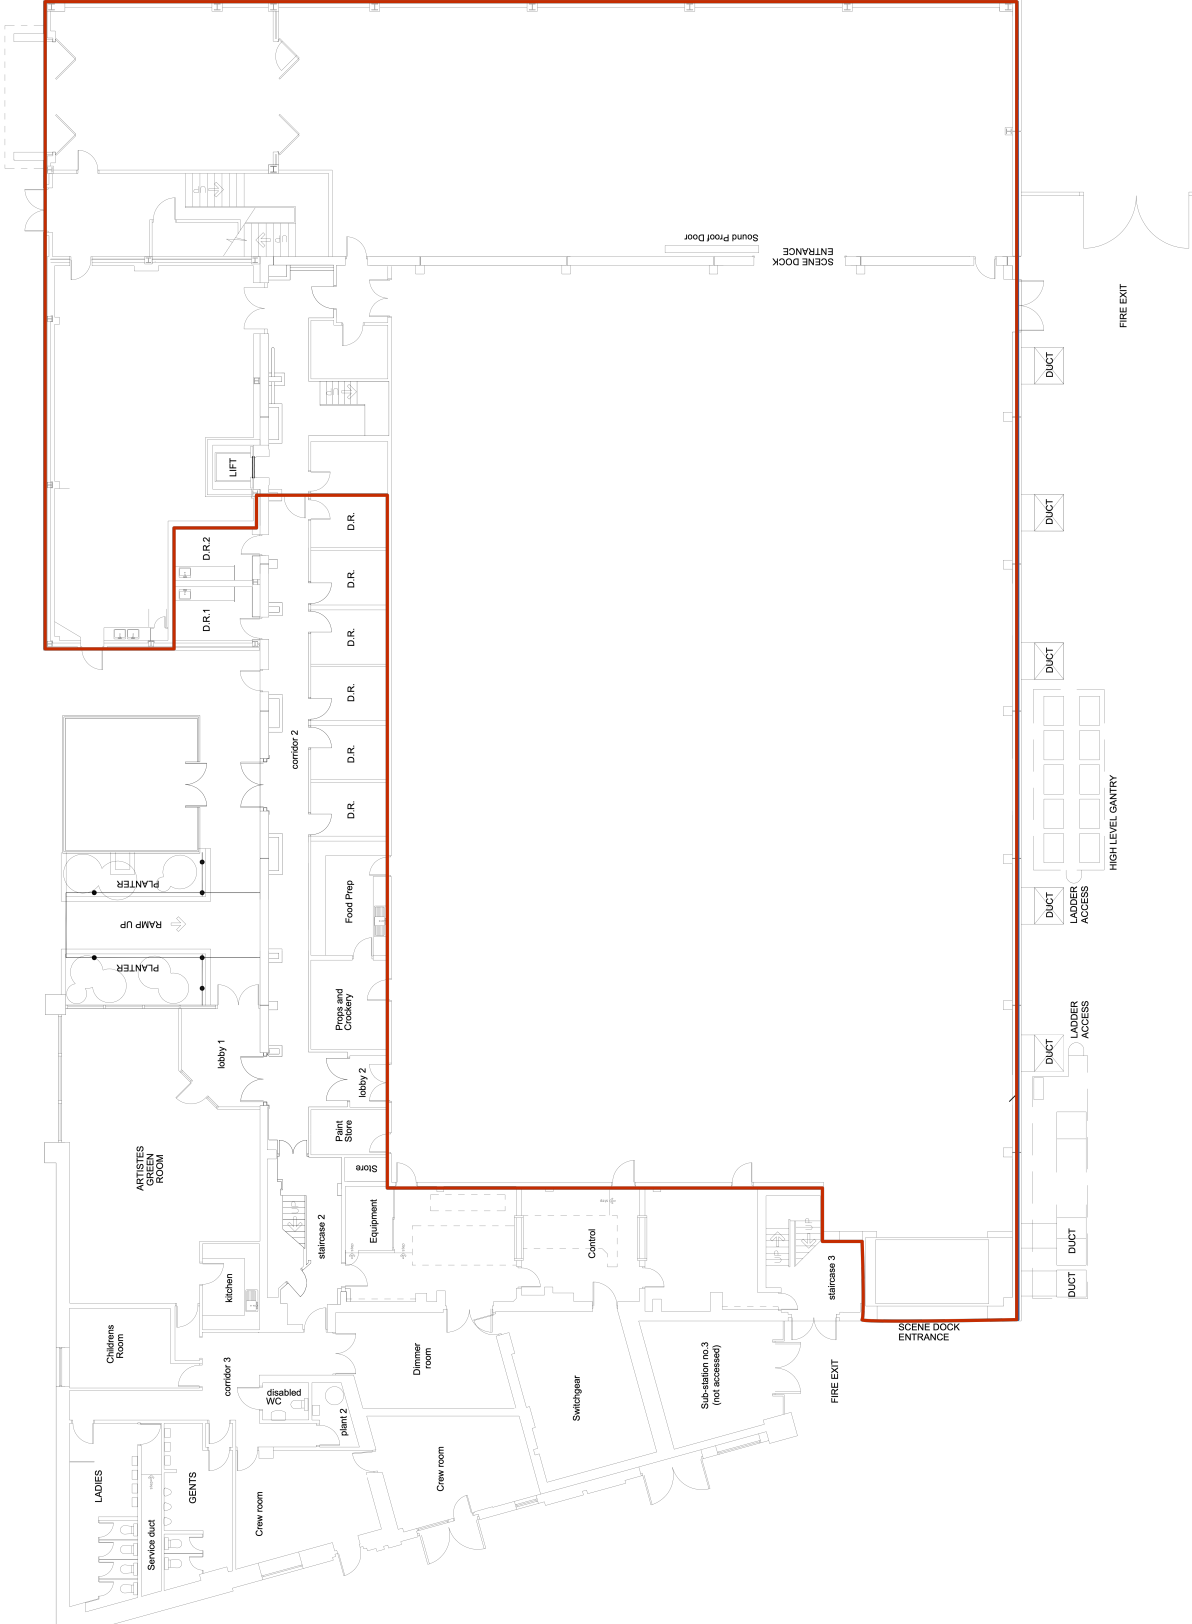

Production:	STUDIO 1 Ground Floor Plan
Director:	
Designer:	
Drawn By:	
Production Date:	
Scale:	1:100 @ A1
Version:	
Useful Title N°:	