




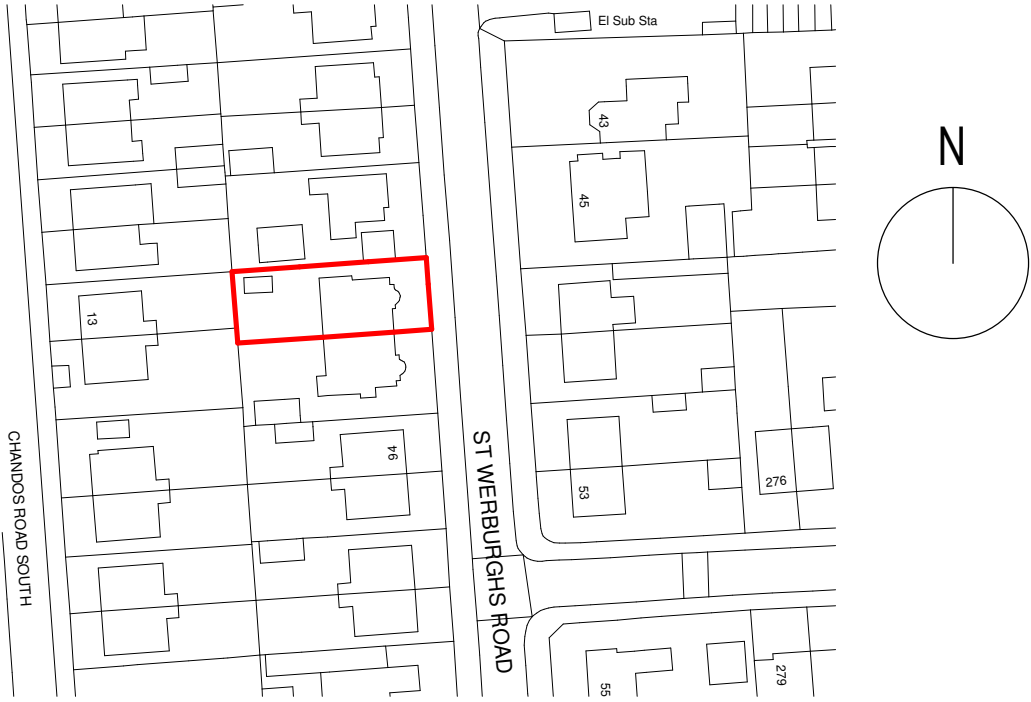


LOCATION PLAN  
1 : 1250

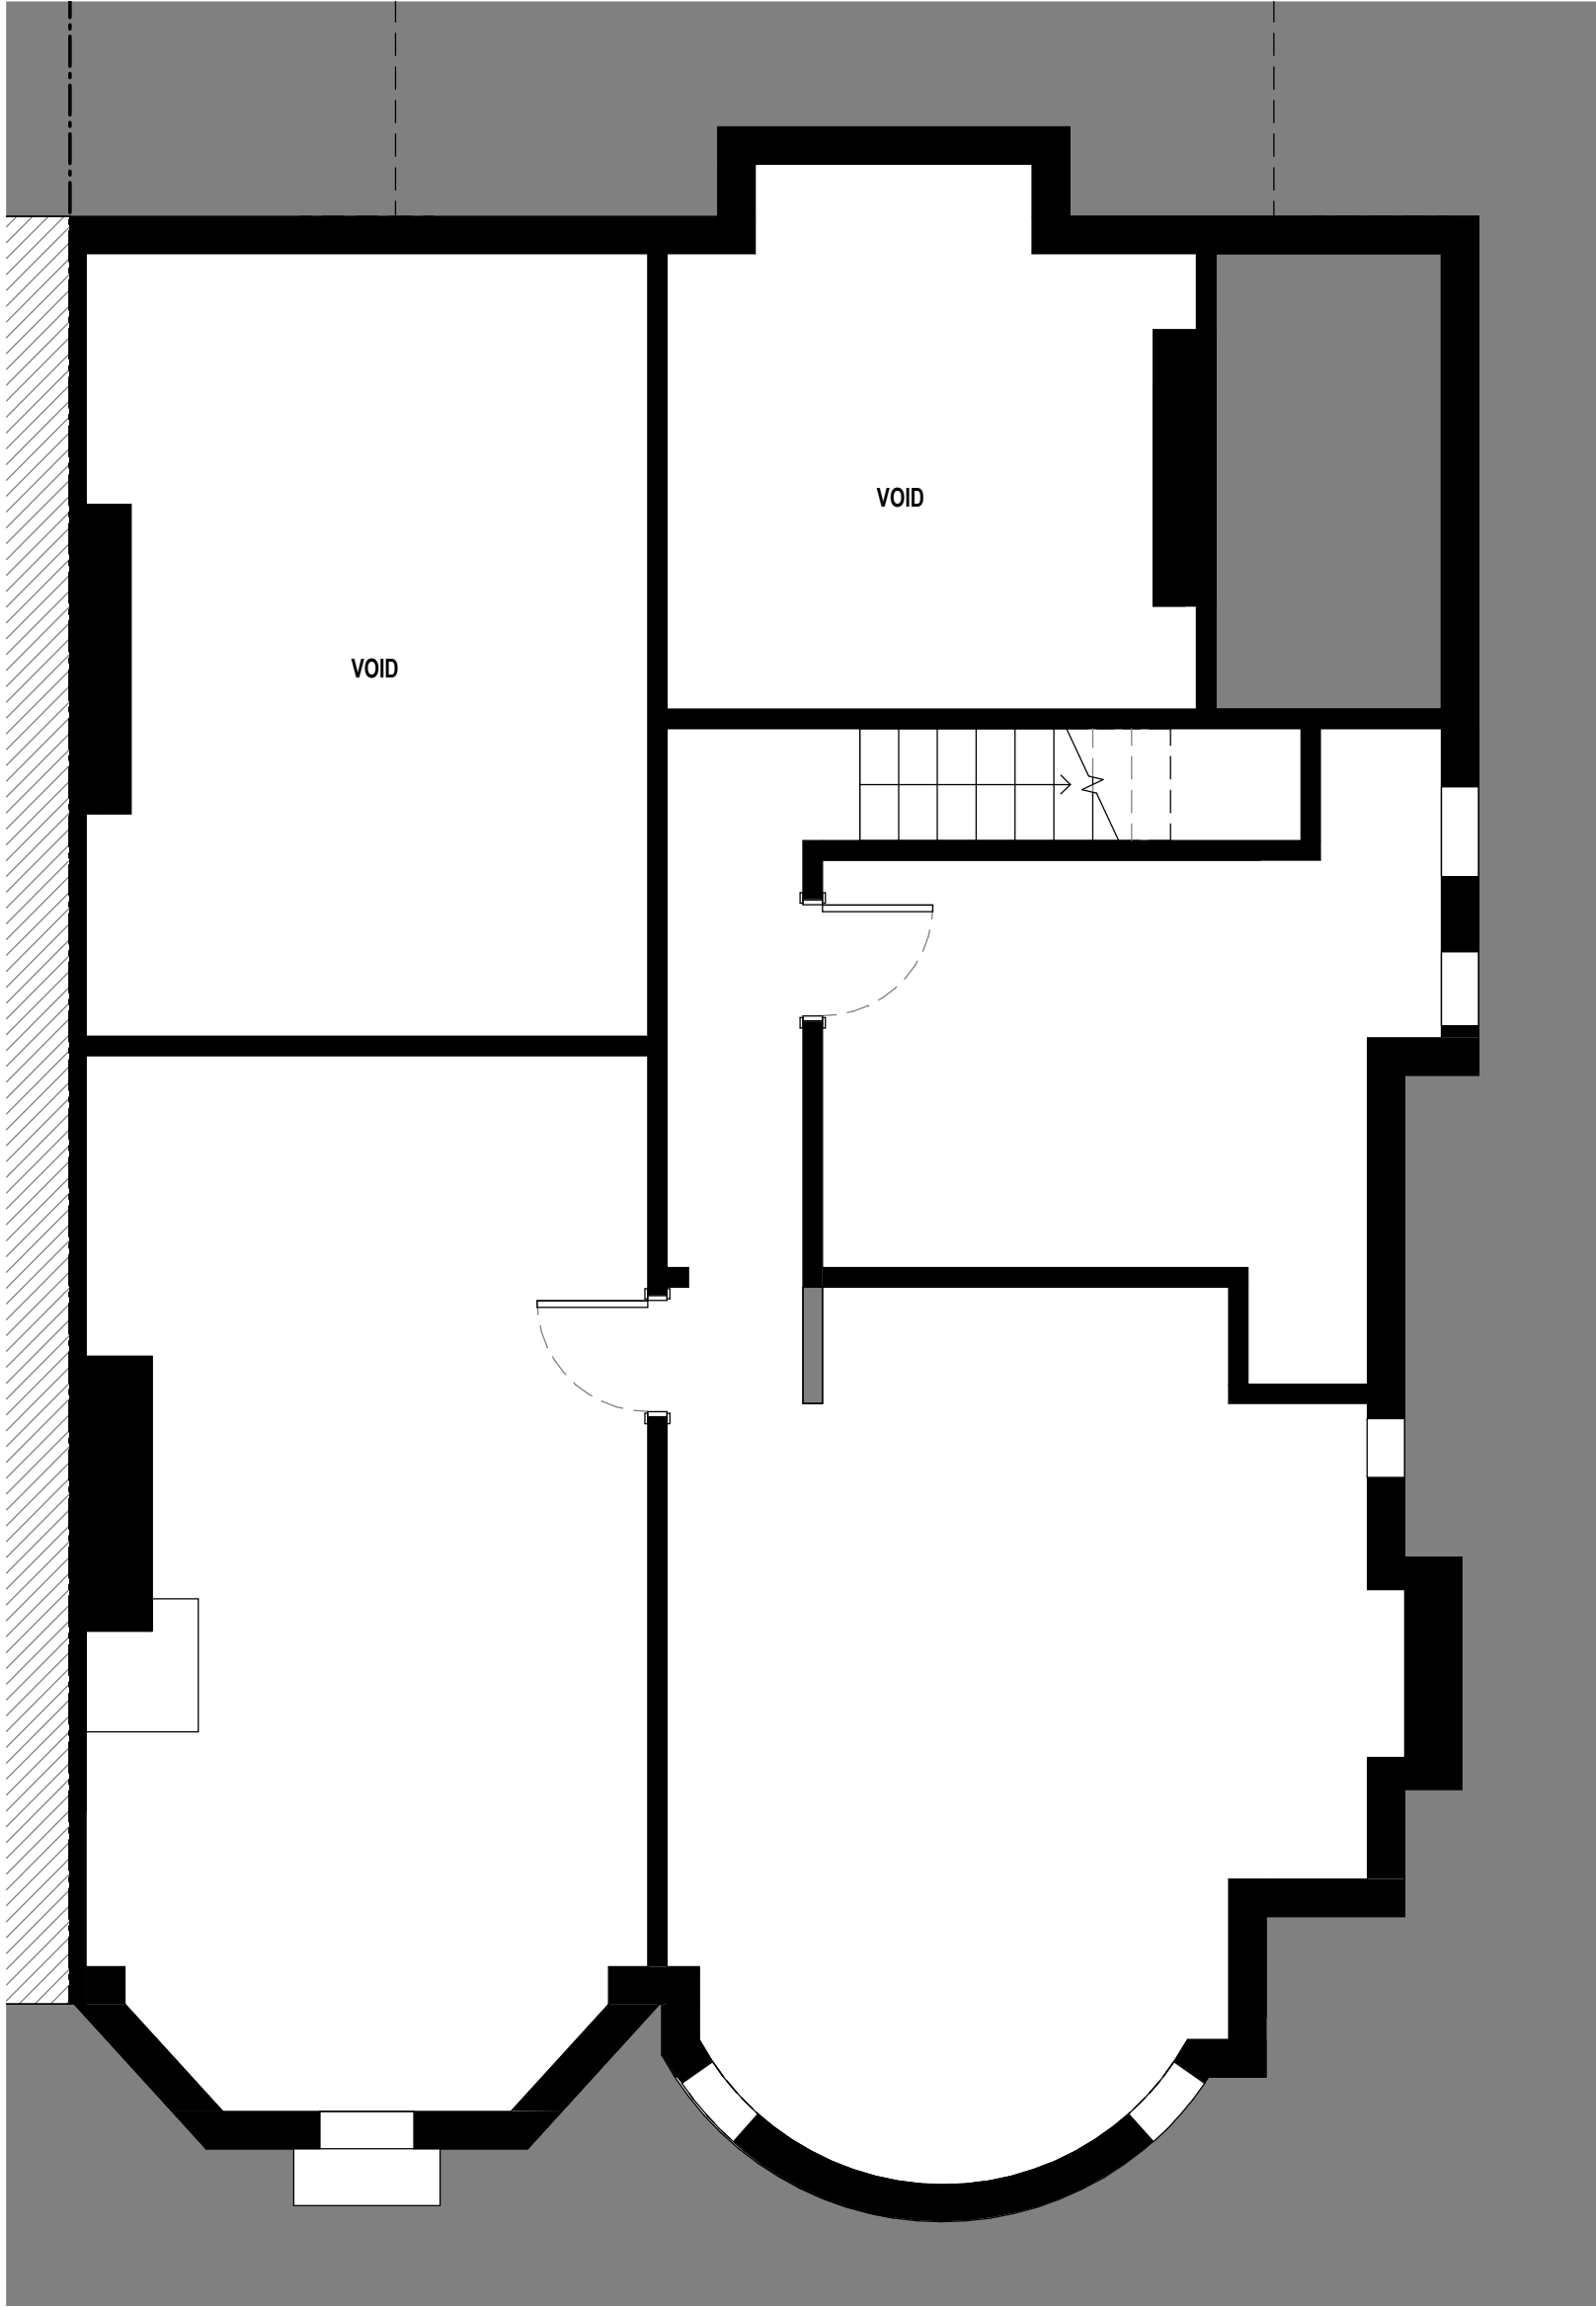

EXISTING FLOOR PLANS - BASEMENT  
1 : 50

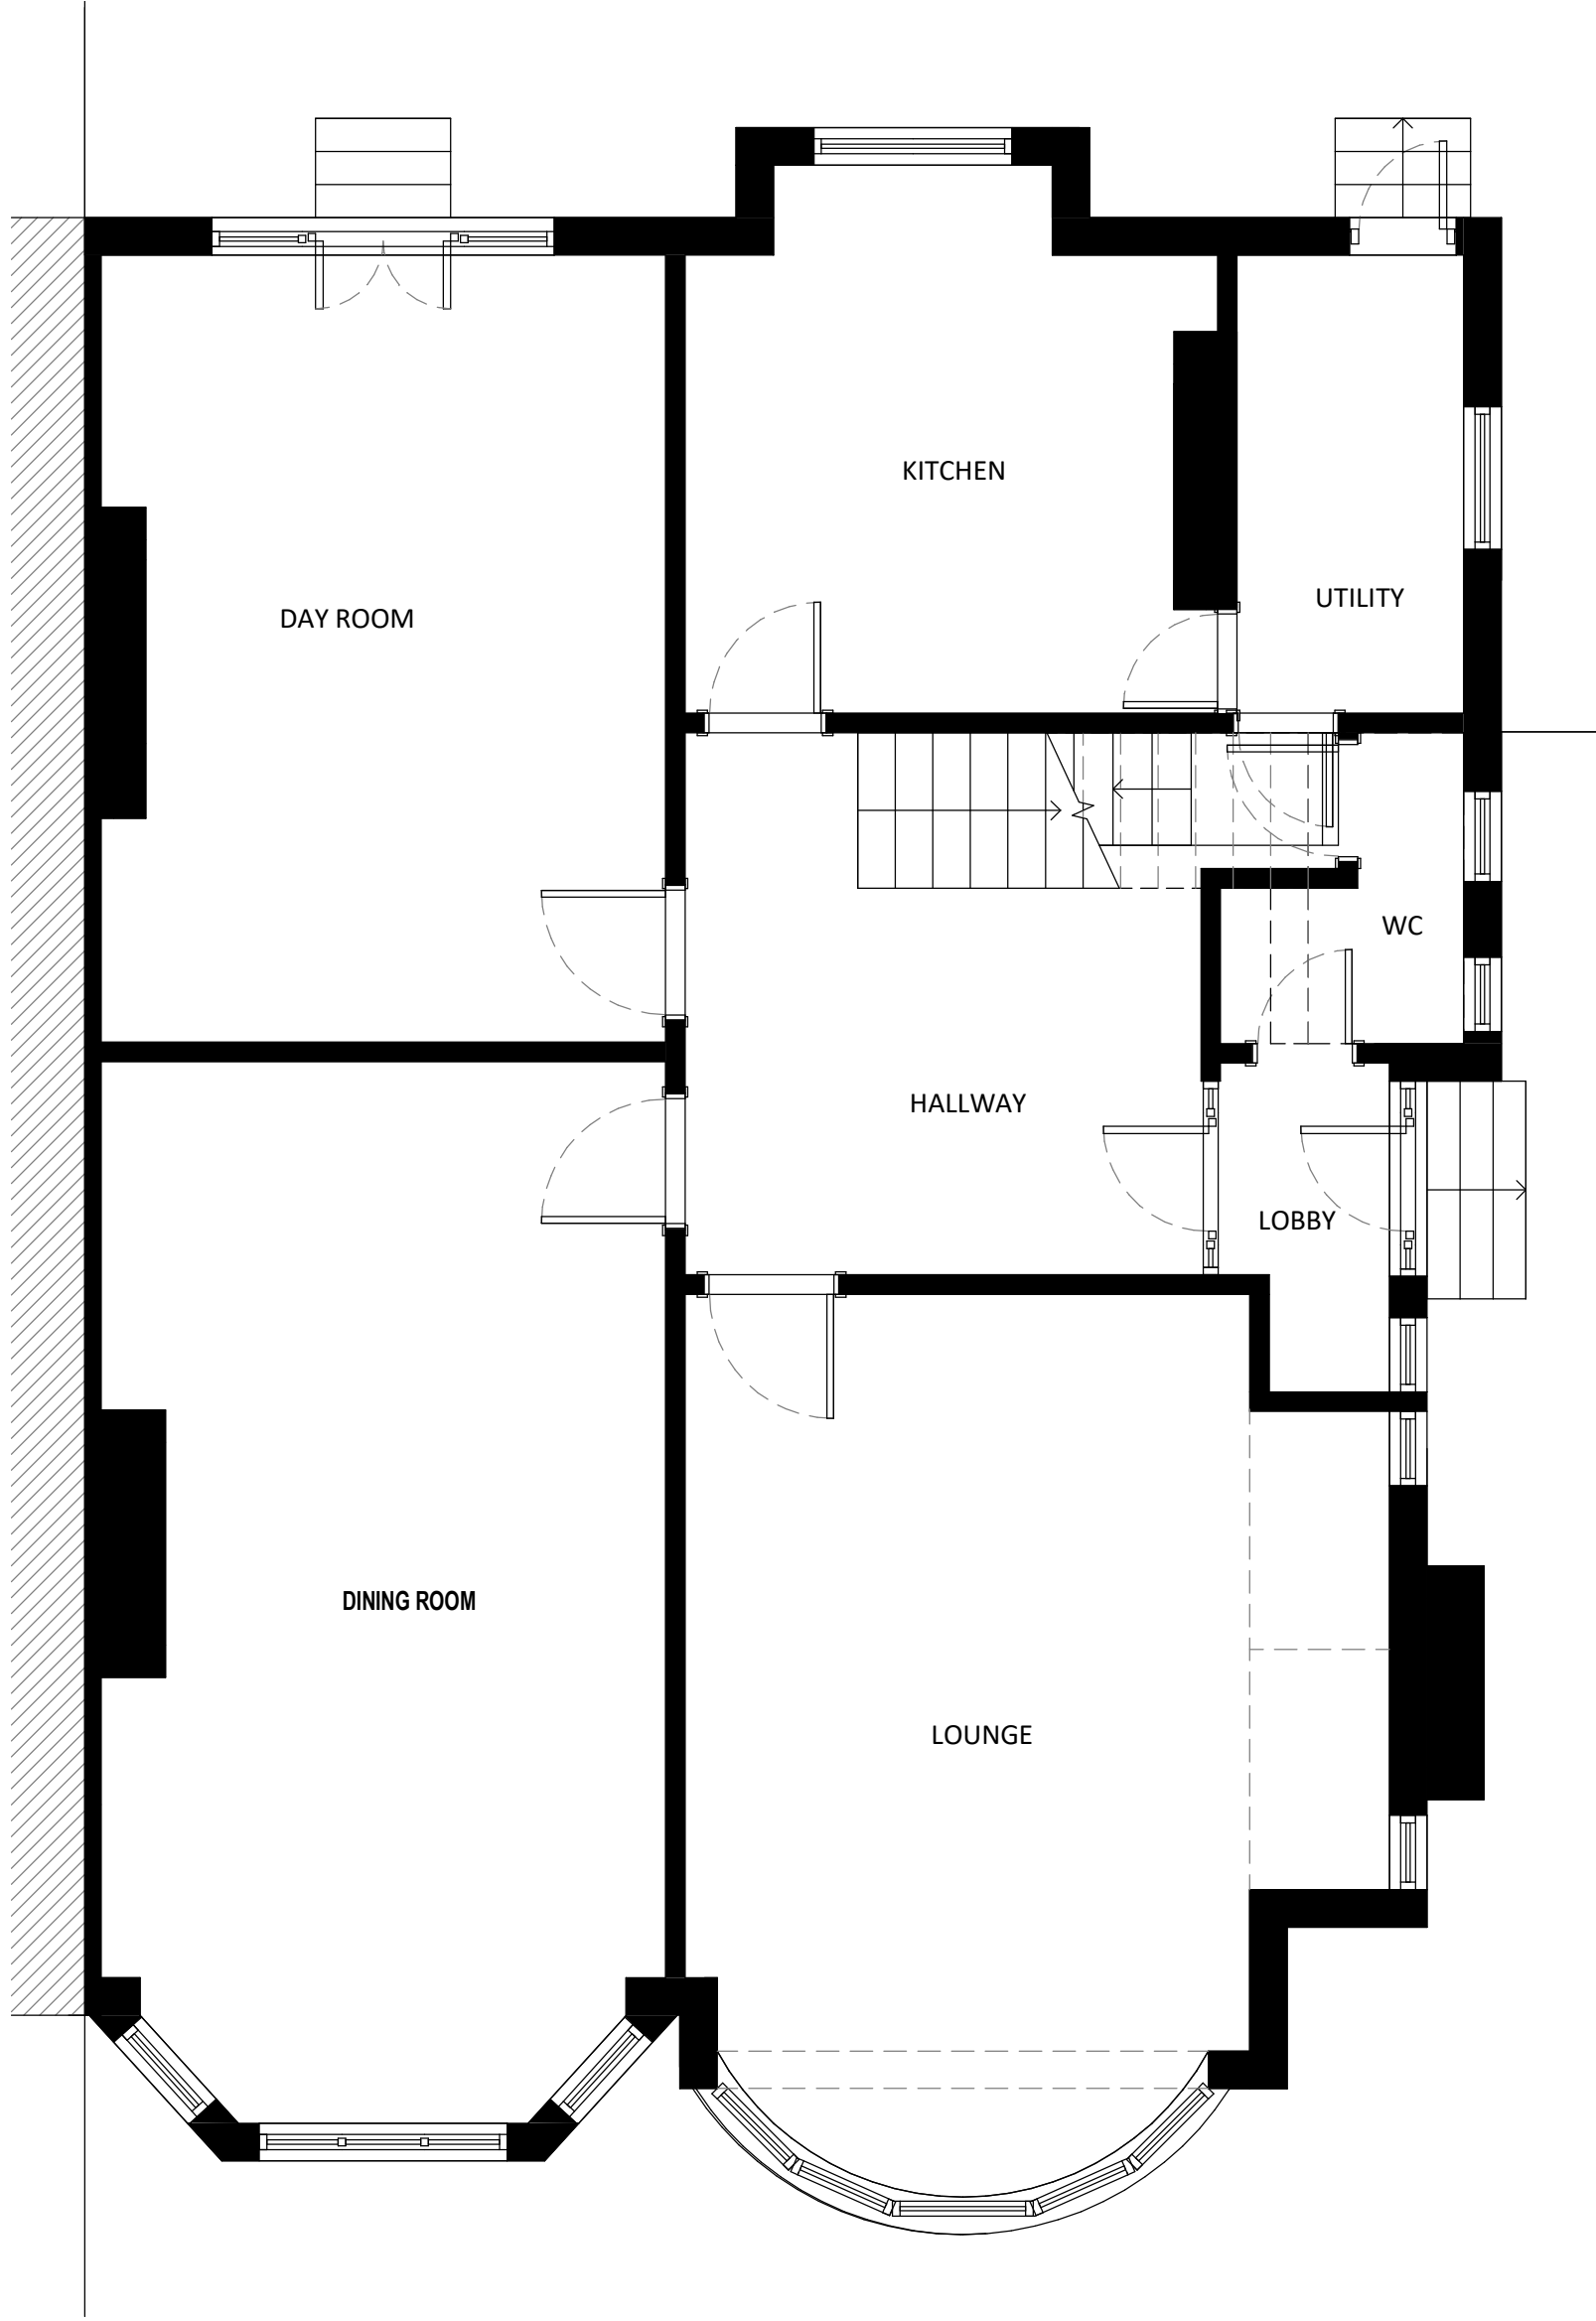

EXISTING FLOOR PLANS - GROUND FLOOR  
1 : 50

 

P01 PLANNING APPLICATION CR 21/03/2023  
Rev: Description: Revised By: Issue Date:

Project:  
90 St Werburghs Rd, Chorlton

Drawing  
EXISTING FLOOR PLANS 1 OF 2

Scale: As indicated@A1 Original Issue Date:  
Original Drawn CR Original Checked

Drawing Revision:  
23-0003-10-003 P01

Reason For Issue:  
PLANNING APPLICATION

Trafalgar House  
5-7 High Lane, Chorlton, Manchester M21 9DU  
T: 0161 826 1042 M: 07914 402 101  
manchester@guytaylorassociates.co.uk  
www.guytaylorassociates.co.uk

