

Dimensioning

Figured dimensions only to be taken from these designs and drawings. Work to annotated dimensions only. All dimensions to be checked on site. Architectural designers to be informed immediately of any discrepancies before work proceeds. Drawings are to be read in conjunction with relevant specifications, structural engineers and service engineers' drawings.

| Rev | Description         | Date       |
|-----|---------------------|------------|
| -   | Issued to client    | 21/01/2023 |
| A   | Issued for Planning | 23/01/2023 |

PLANNING



S A L E E M  
ARCHITECTS

Client

Mr Singh

Project

28 Belhaven Road,  
Manchester,  
M8 4NR

Title

Existing Floor Plans

Scale


1:100 @ A3

Drawing No. :


Sheet 3

Date


Jan 2023

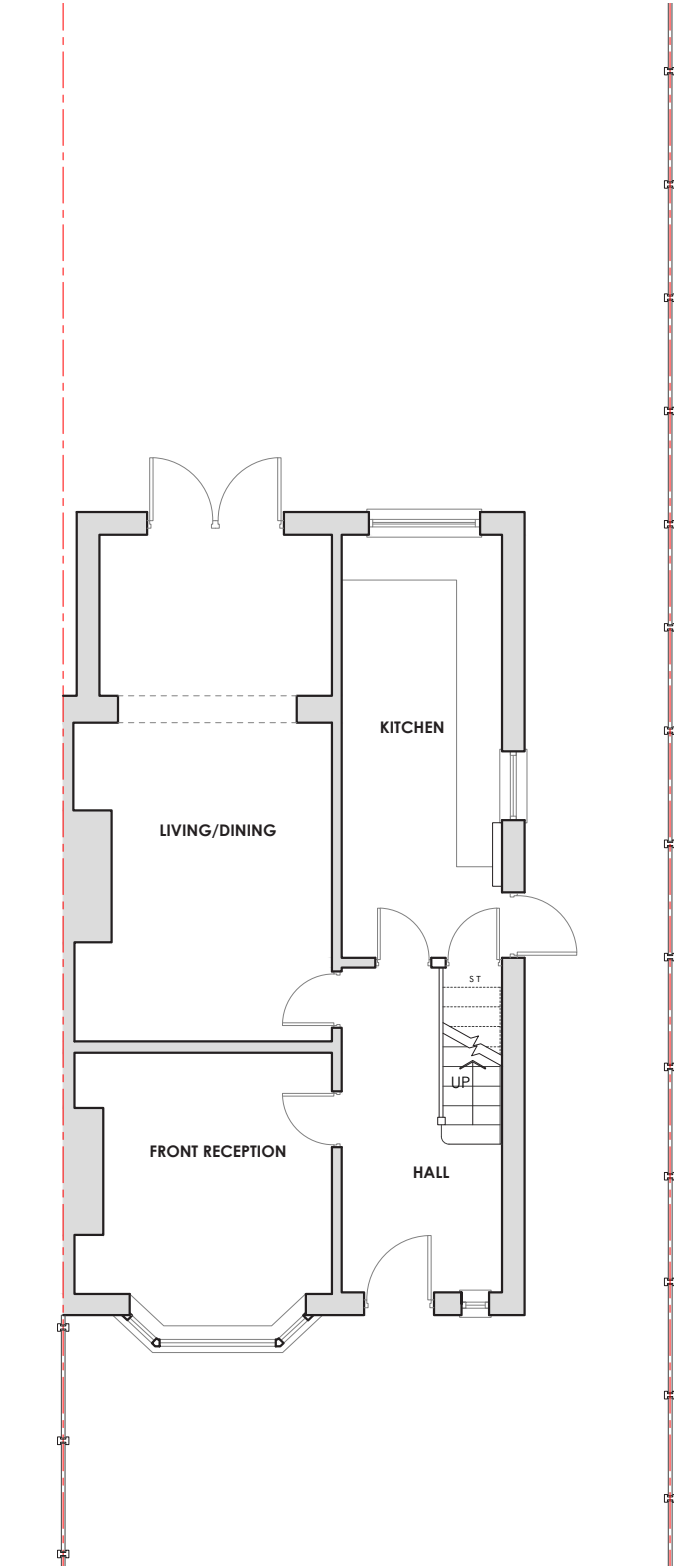

EXISTING GROUND FLOOR PLAN  
1:100 @ A3

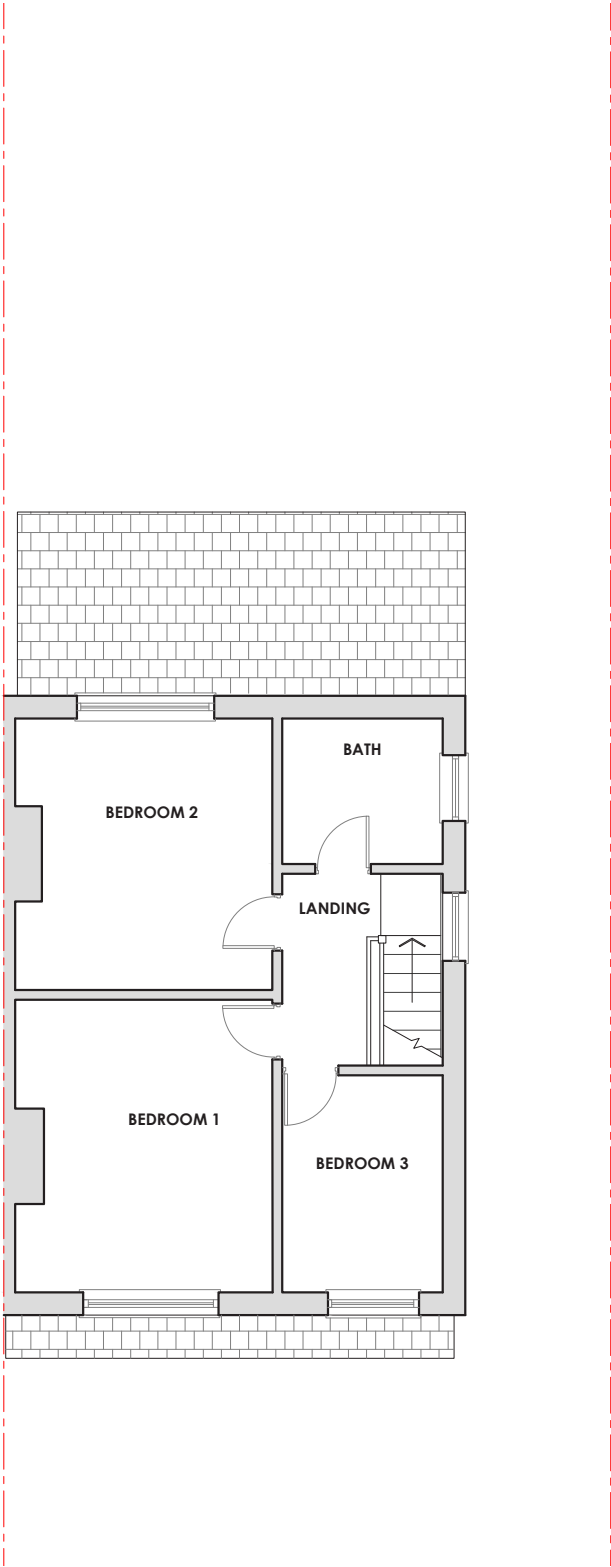

EXISTING FIRST FLOOR PLAN  
1:100 @ A3

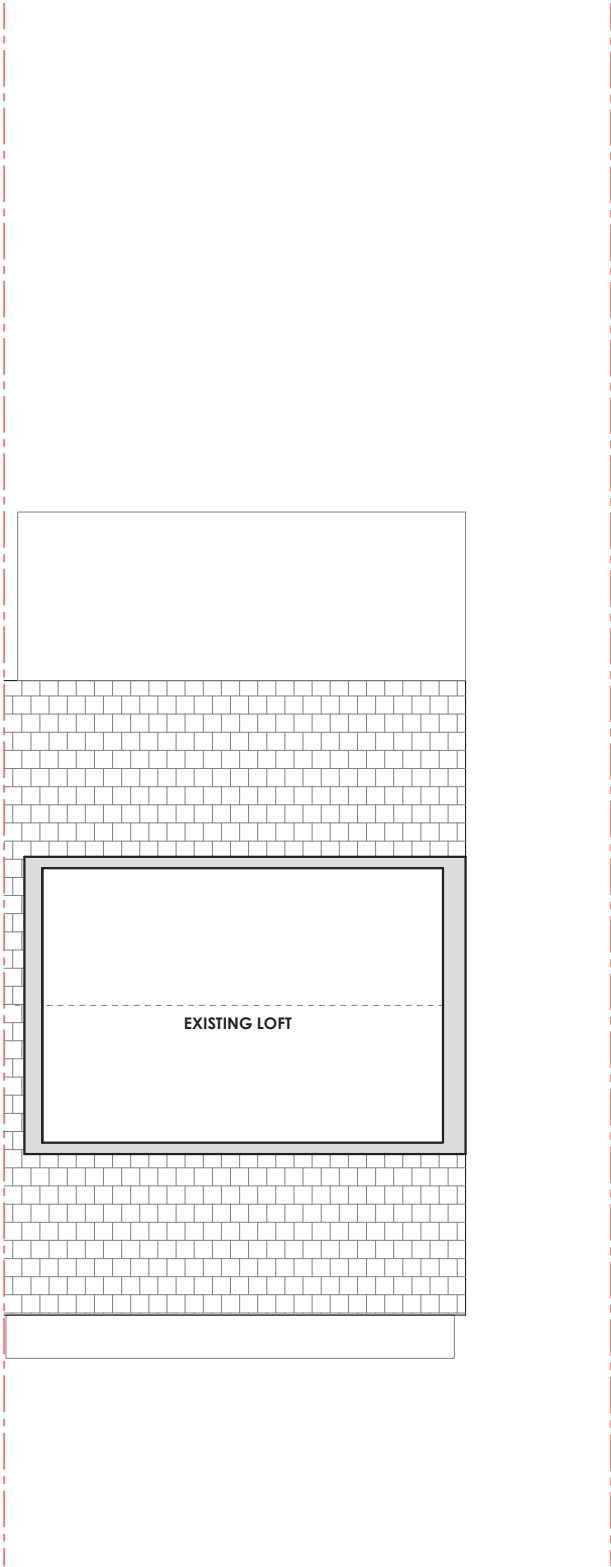

EXISTING LOFT PLAN  
1:100 @ A3