



PROPOSED
EXTERNAL SEATING AREA 1:100

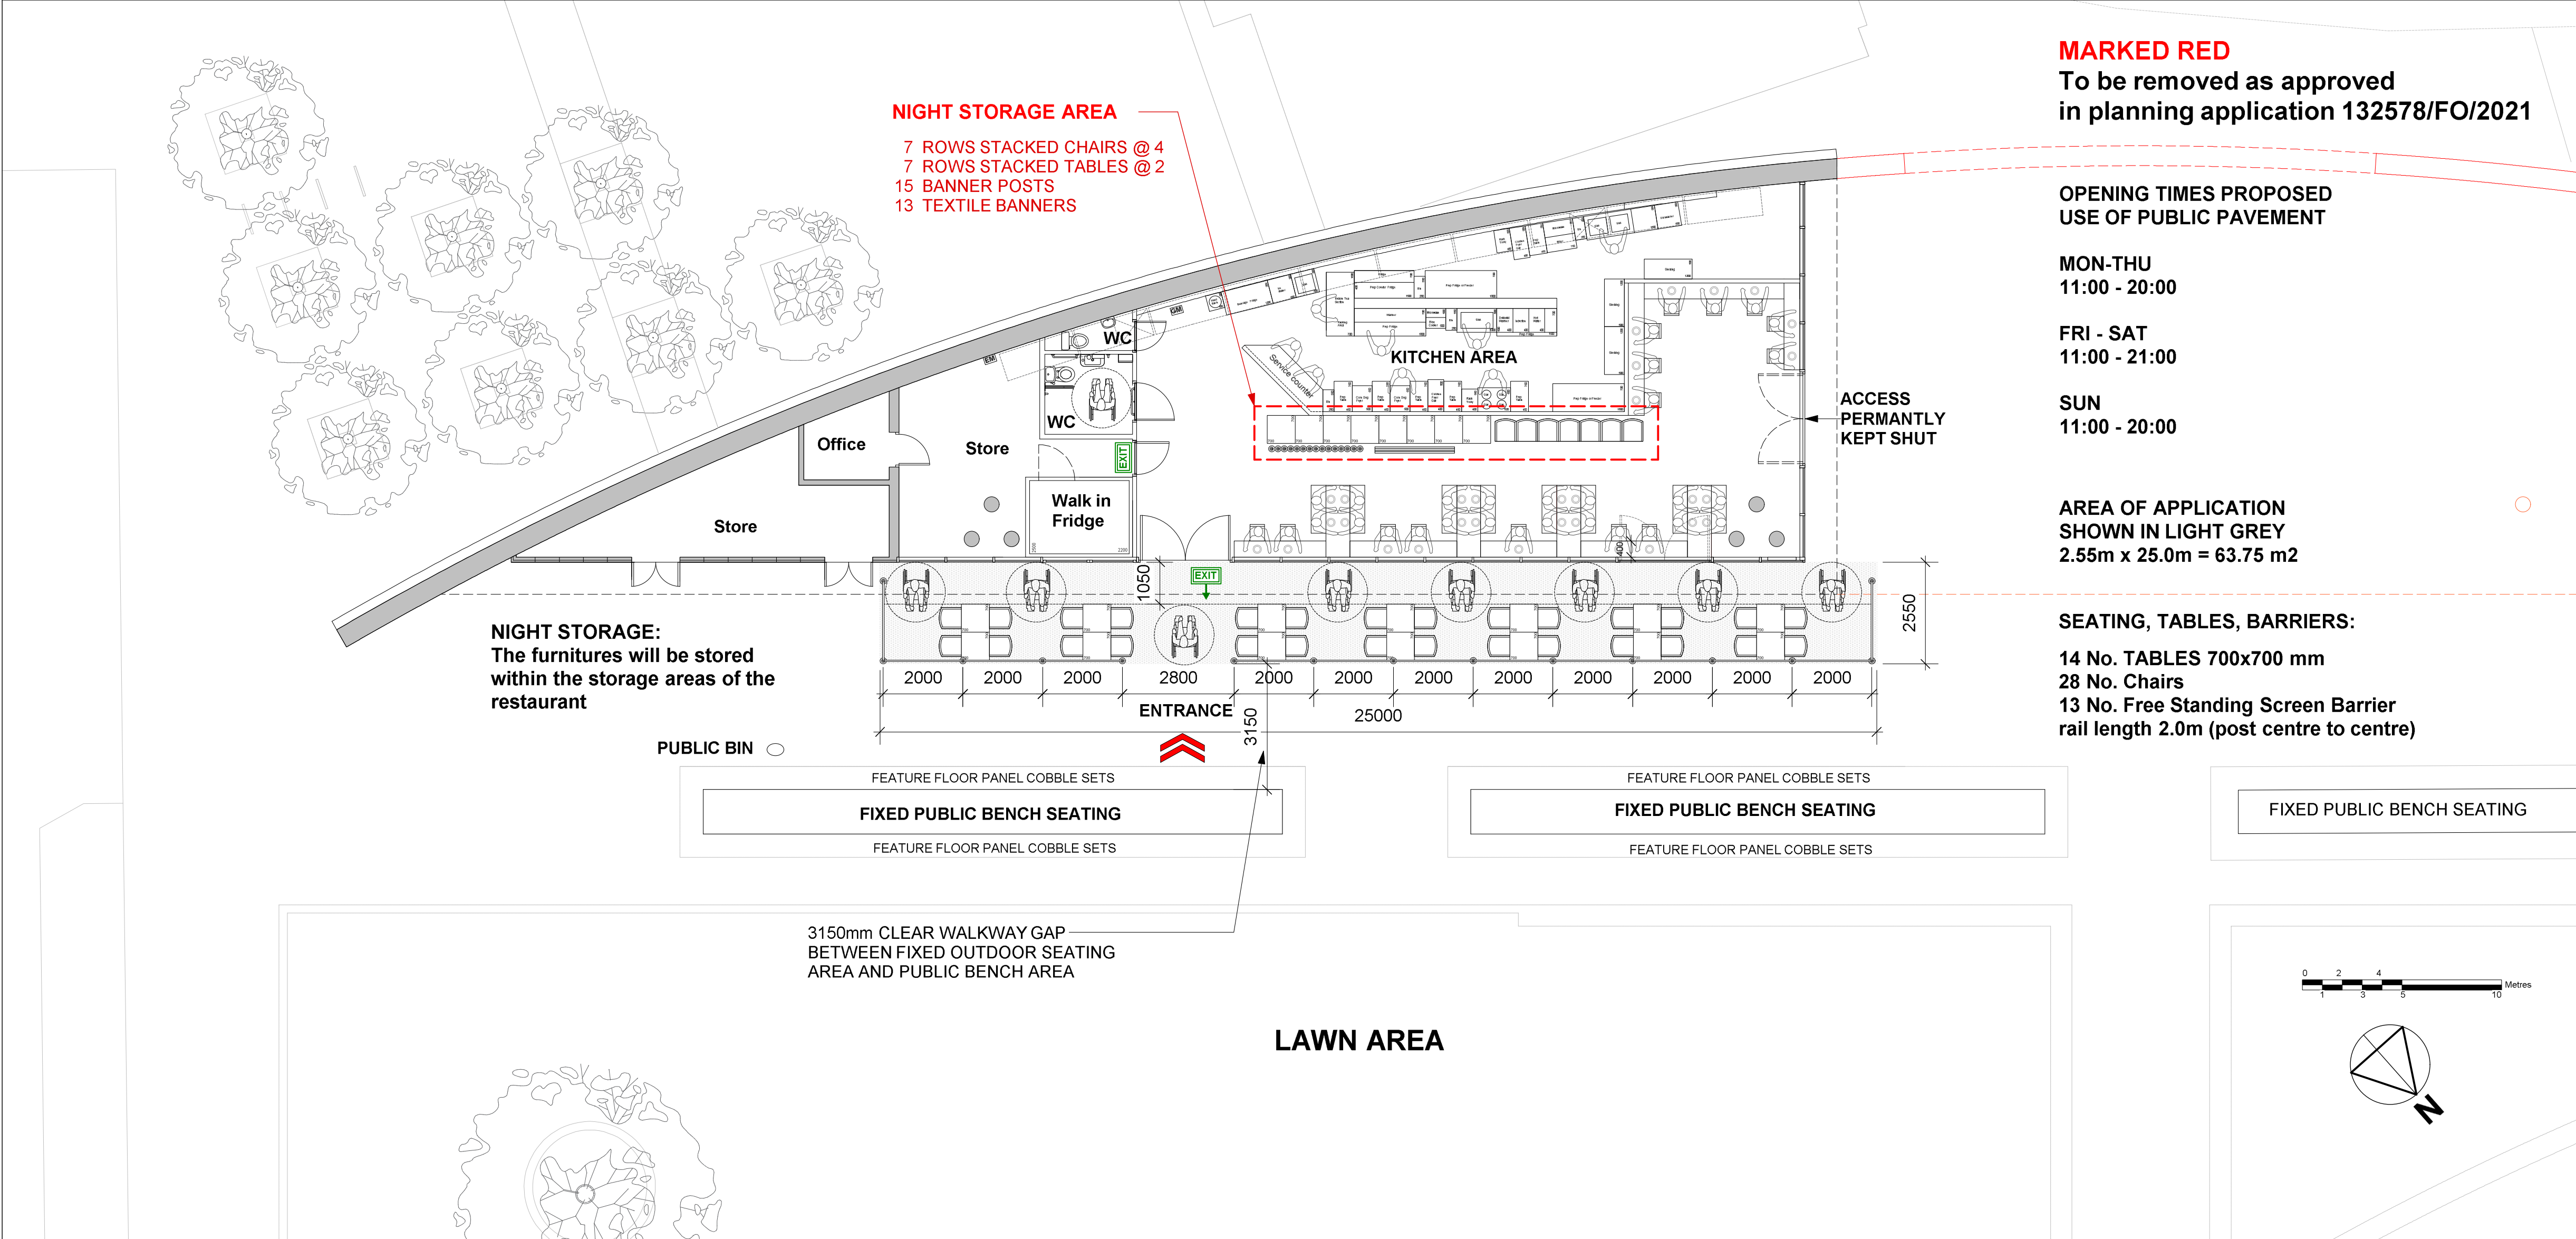


PL-004

PROPOSED TEXTILE BARRIERS 1:20


Proposed External Barrier
rail length 1.50-2.0m double sided Cafe Banner
Company : www.bannerworld.co.uk

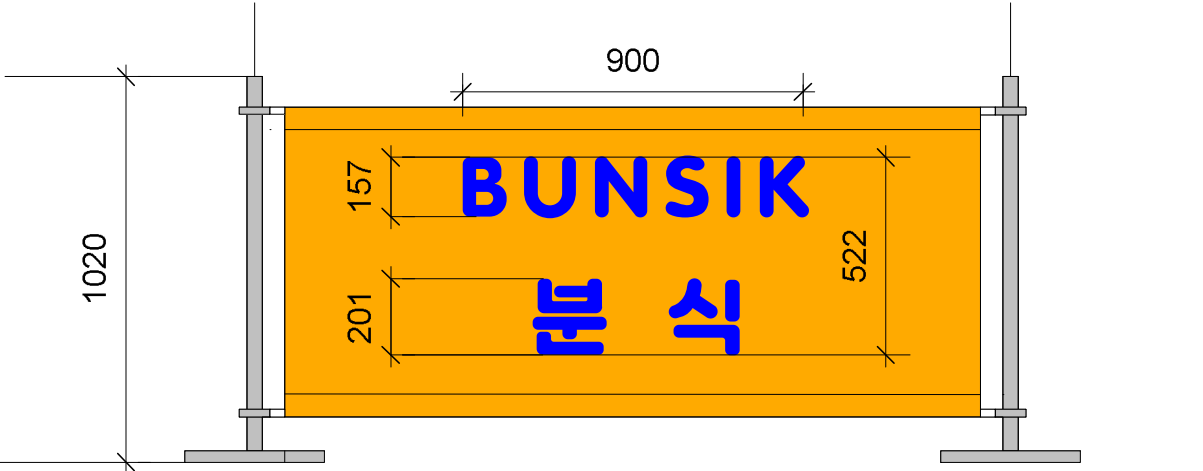


FRONT ELEVATION 1:20

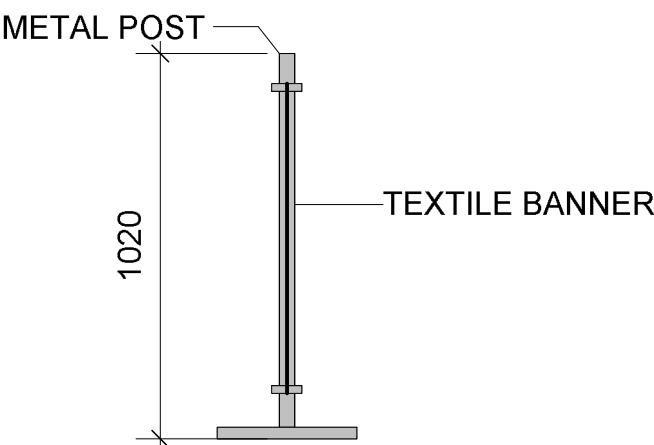


SIDE ELEVATION 1:20

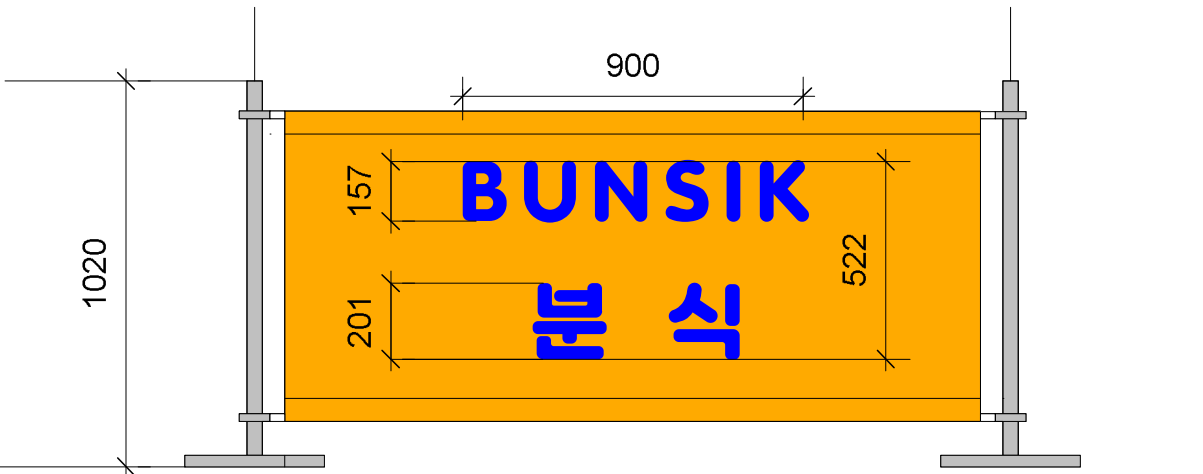


REAR ELEVATION 1:20

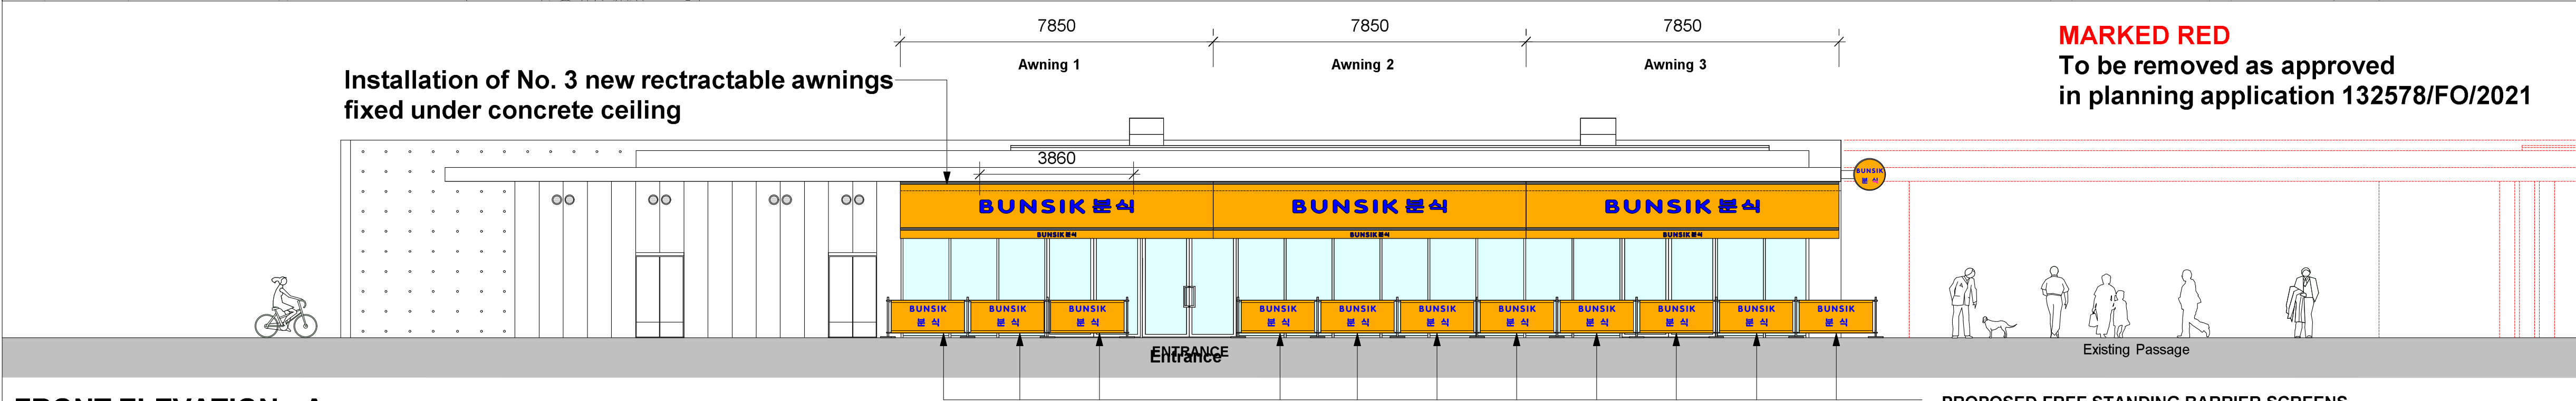

FRONT ELEVATION - A
WITH FRENCH AWNING AND PROPOSED EXTERNAL TEXTILE BARRIERS

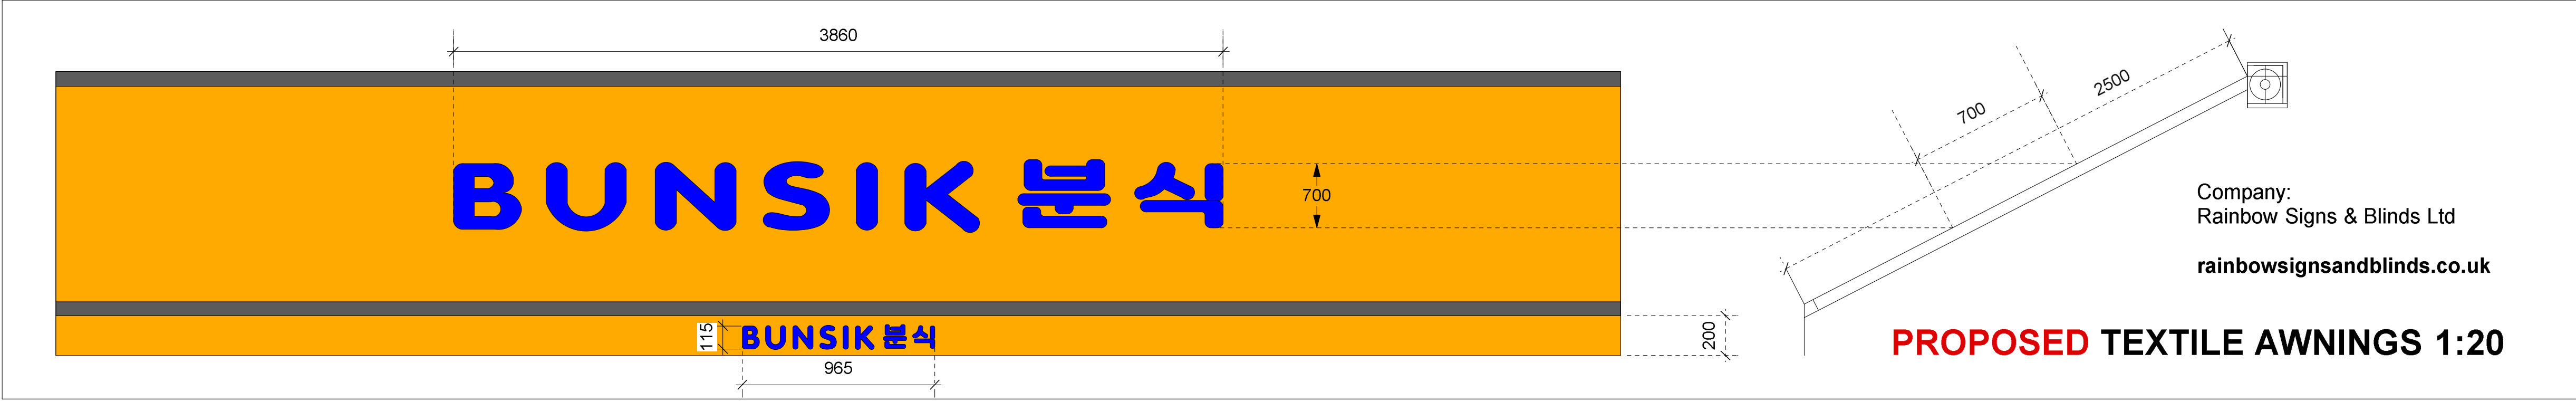

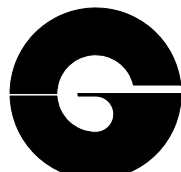02	21.07.2023	AG	Omitting internal vinyl, details logo awning
01	10.07.2023	AG	Additional Plan for textile banners
REV No.	DRAWN DATE	DRAWN BY	REVISION DESCRIPTION
 GANGULY ARCHITECTS LTD Tel.: +44 (0) 20 7617 7590 E-MAIL: info@ganguly.co.uk www.ganguly.co.uk			
CLIENT BUNSIK분식 K FOOD LONDON LTD			
PROJECT UNIT 1A THE PAVILLION, PICCADILLY GARDENS M1 1RG MANCHESTER			
DRAWING TITLE ELEVATIONS / DETAILS EXTERNAL BANNERS			
SCALE 1:100 / 1:20	PAPER SIZE A1	DRAWN DATE 01.06.2023	DRAWN BY AG
PROJECT No.			
DRAWING No. ADV-M1-2023-PL-004			REV.No. -02