




LEGEND

- Site Boundary
- Area within blue line = 15965m²
Area within blue line = 1.60ha
Area within blue line = 3.94 acres
- Footprint of proposed atrium following removal of existing atrium.

- NOTES
- All dimensions are in millimetres unless otherwise stated
 - This drawing is to be read with all other relevant documentation
 - Do not scale from this drawing, all measurement data should be taken directly from the model

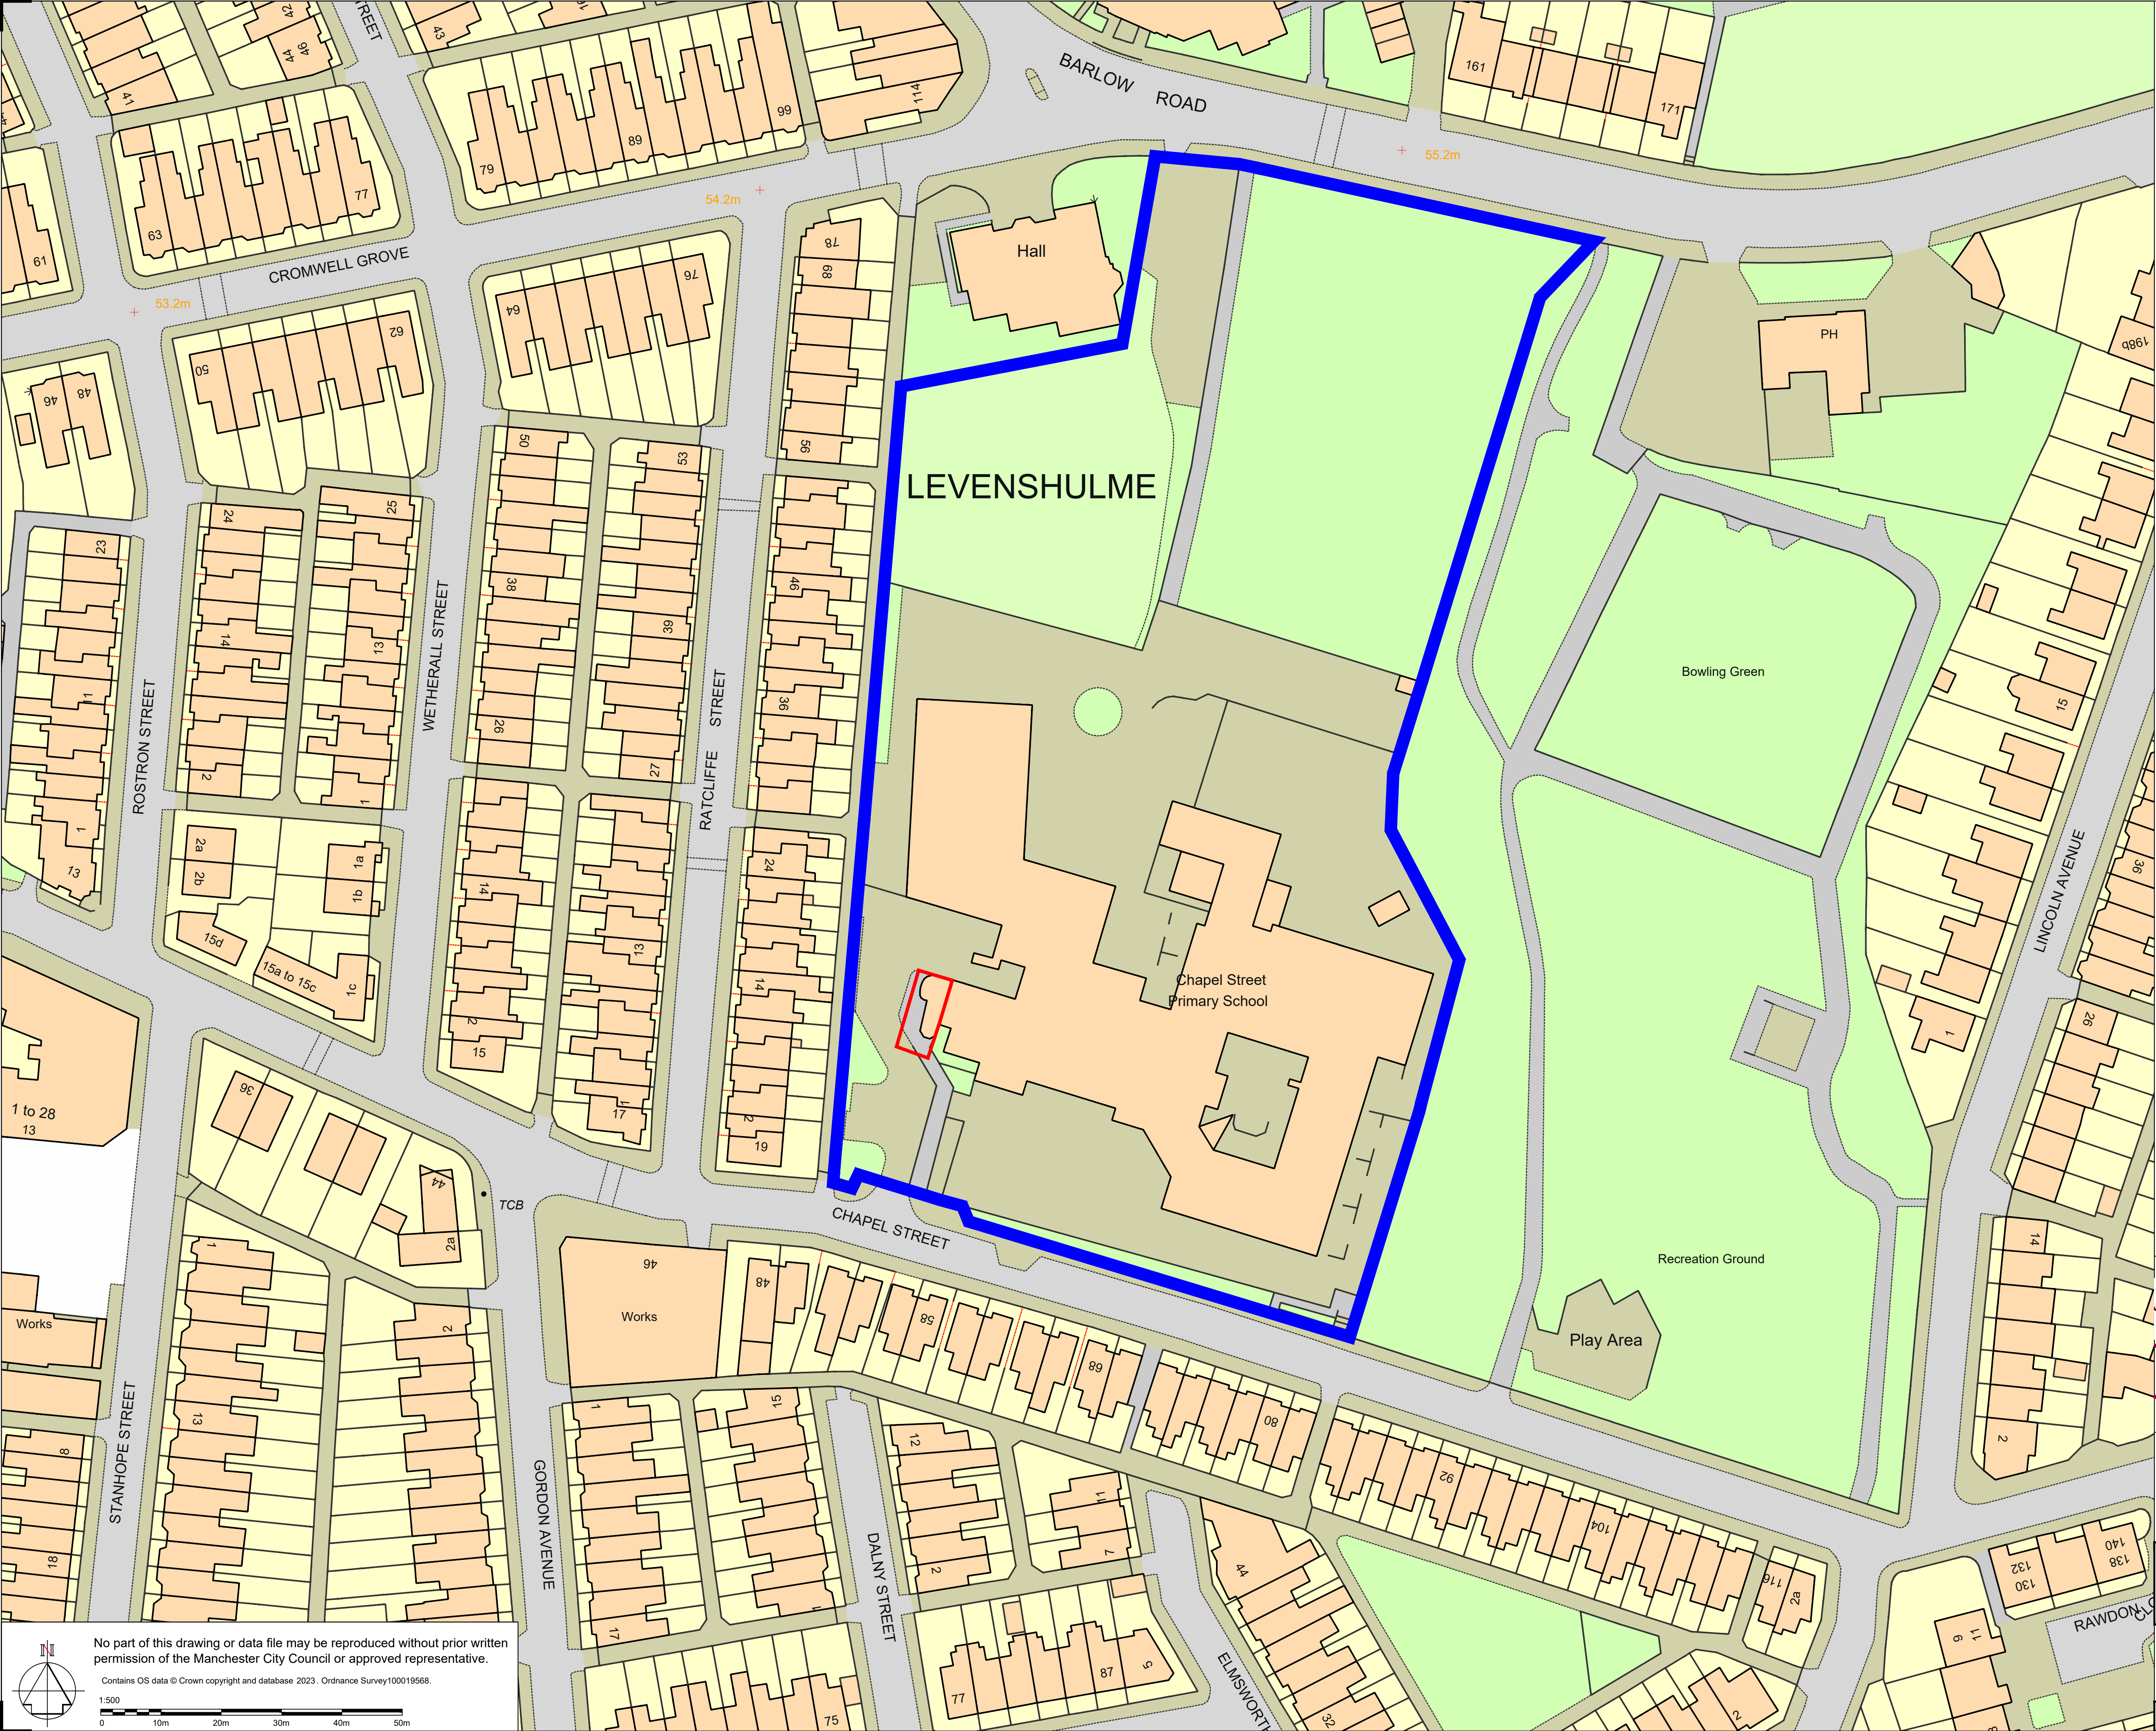

Capital Programmes Division

DRAWING STATUS **Planning**

PROPERTY TITLE
Chapel Street Primary School
Chapel Street, Levenshulme
Manchester, M19 3GH

UPRN 010023047612 DFE NO. 2058

PROJECT TITLE
Renewal of Entrance Atrium

DRAWING TITLE
Site Plan

JOB NO. OV-44217 DATE 07/07/2023 REV 2

SCALE 1:500@A1 AUTHOR A Watson CHECKED BY APPROVED BY

DRAWING NO. **CSP-MCC-XX-XX-DR-A-0002**