




Existing Site Plan

Scale 1:200 @ A1

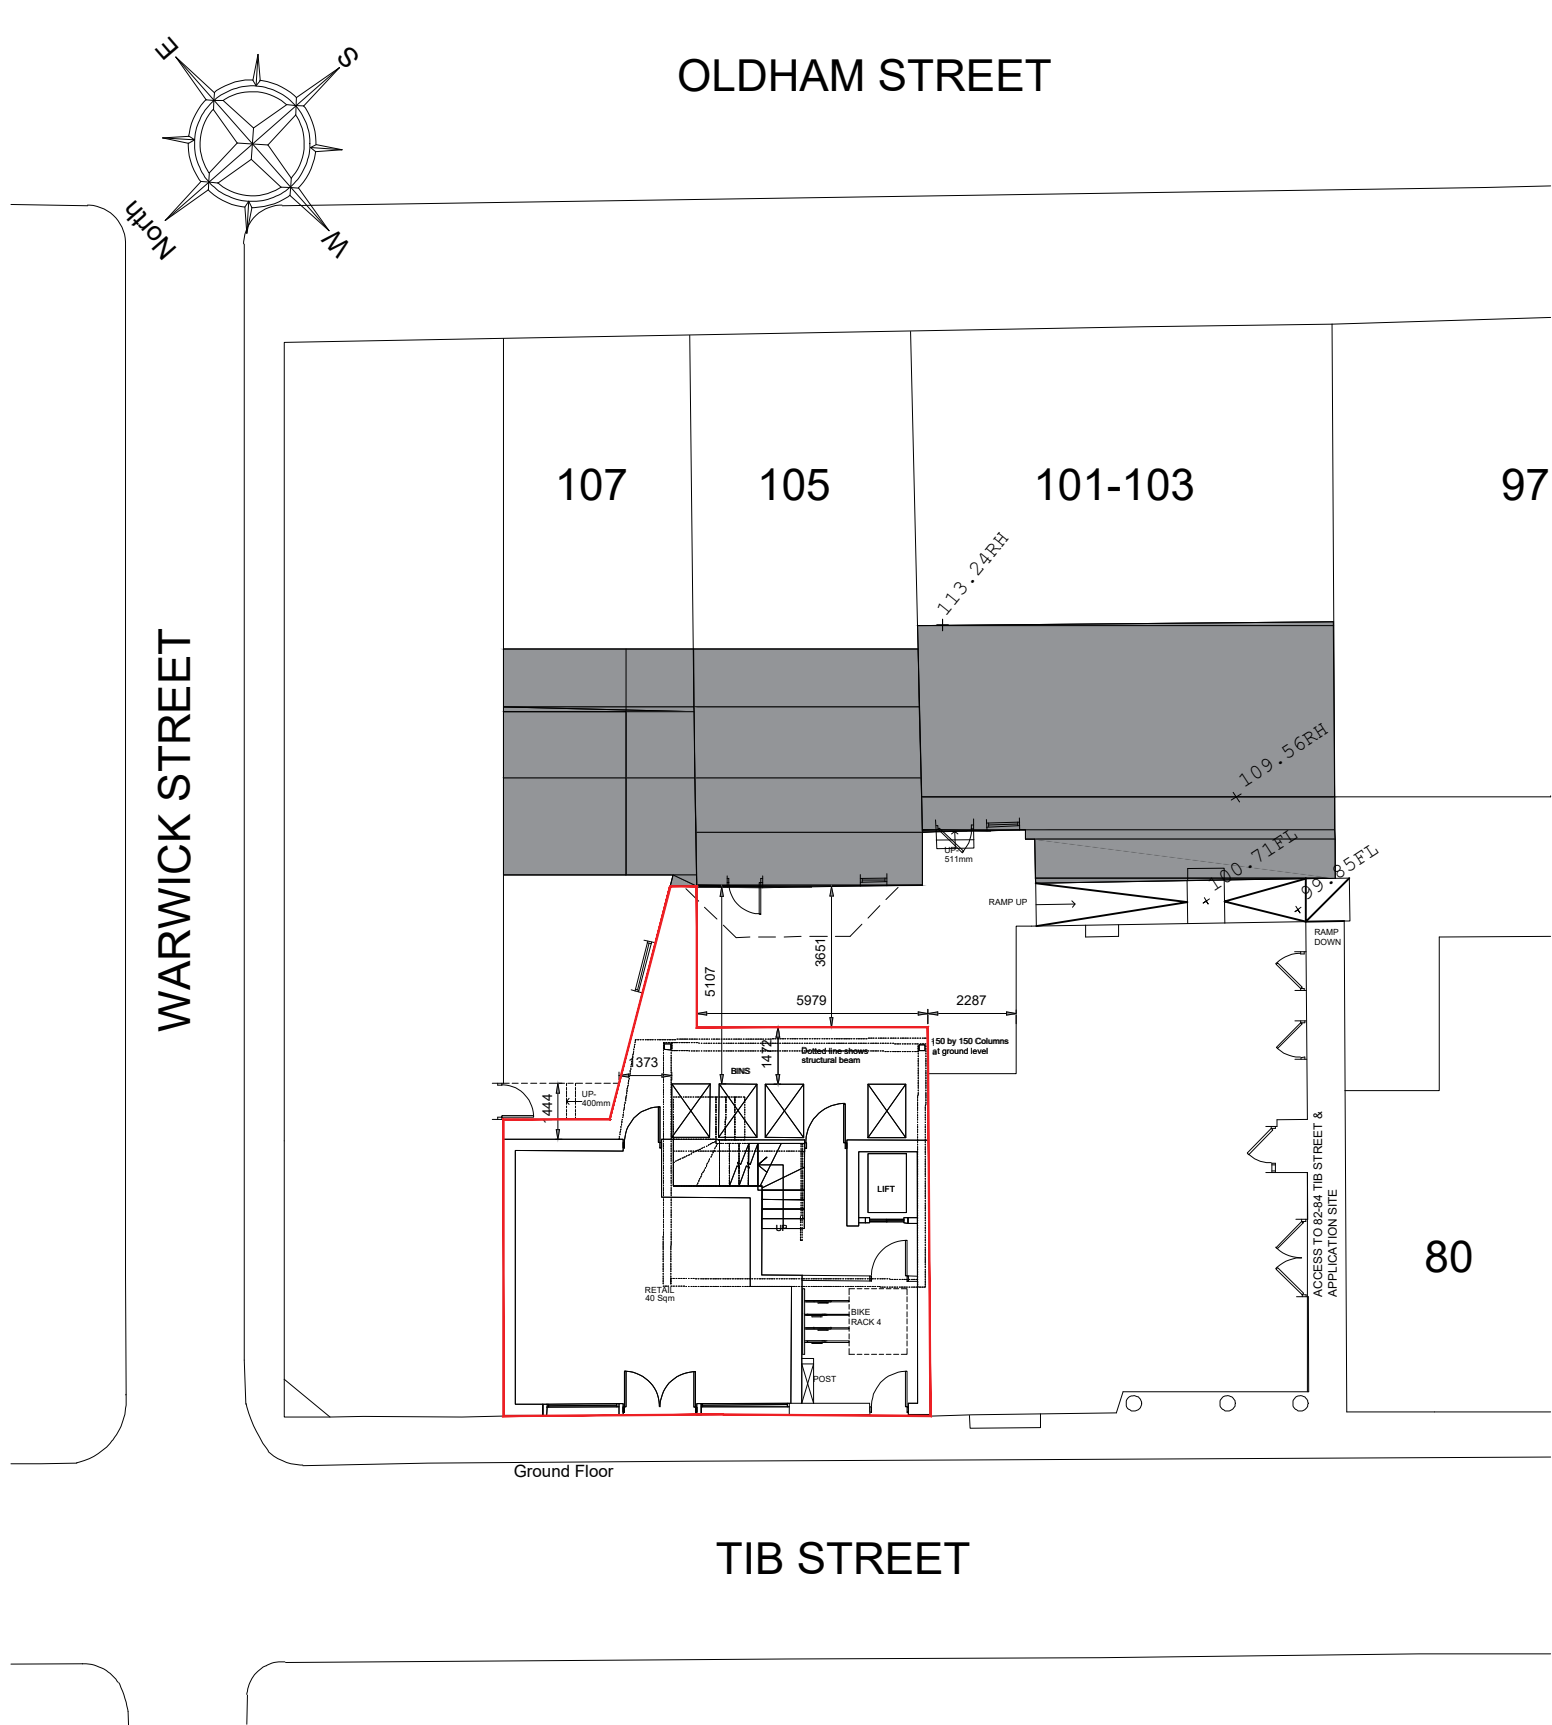


Proposed Site Plan

Scale 1:200 @ A1



Topographical Plan

Scale 1:200 @ A1

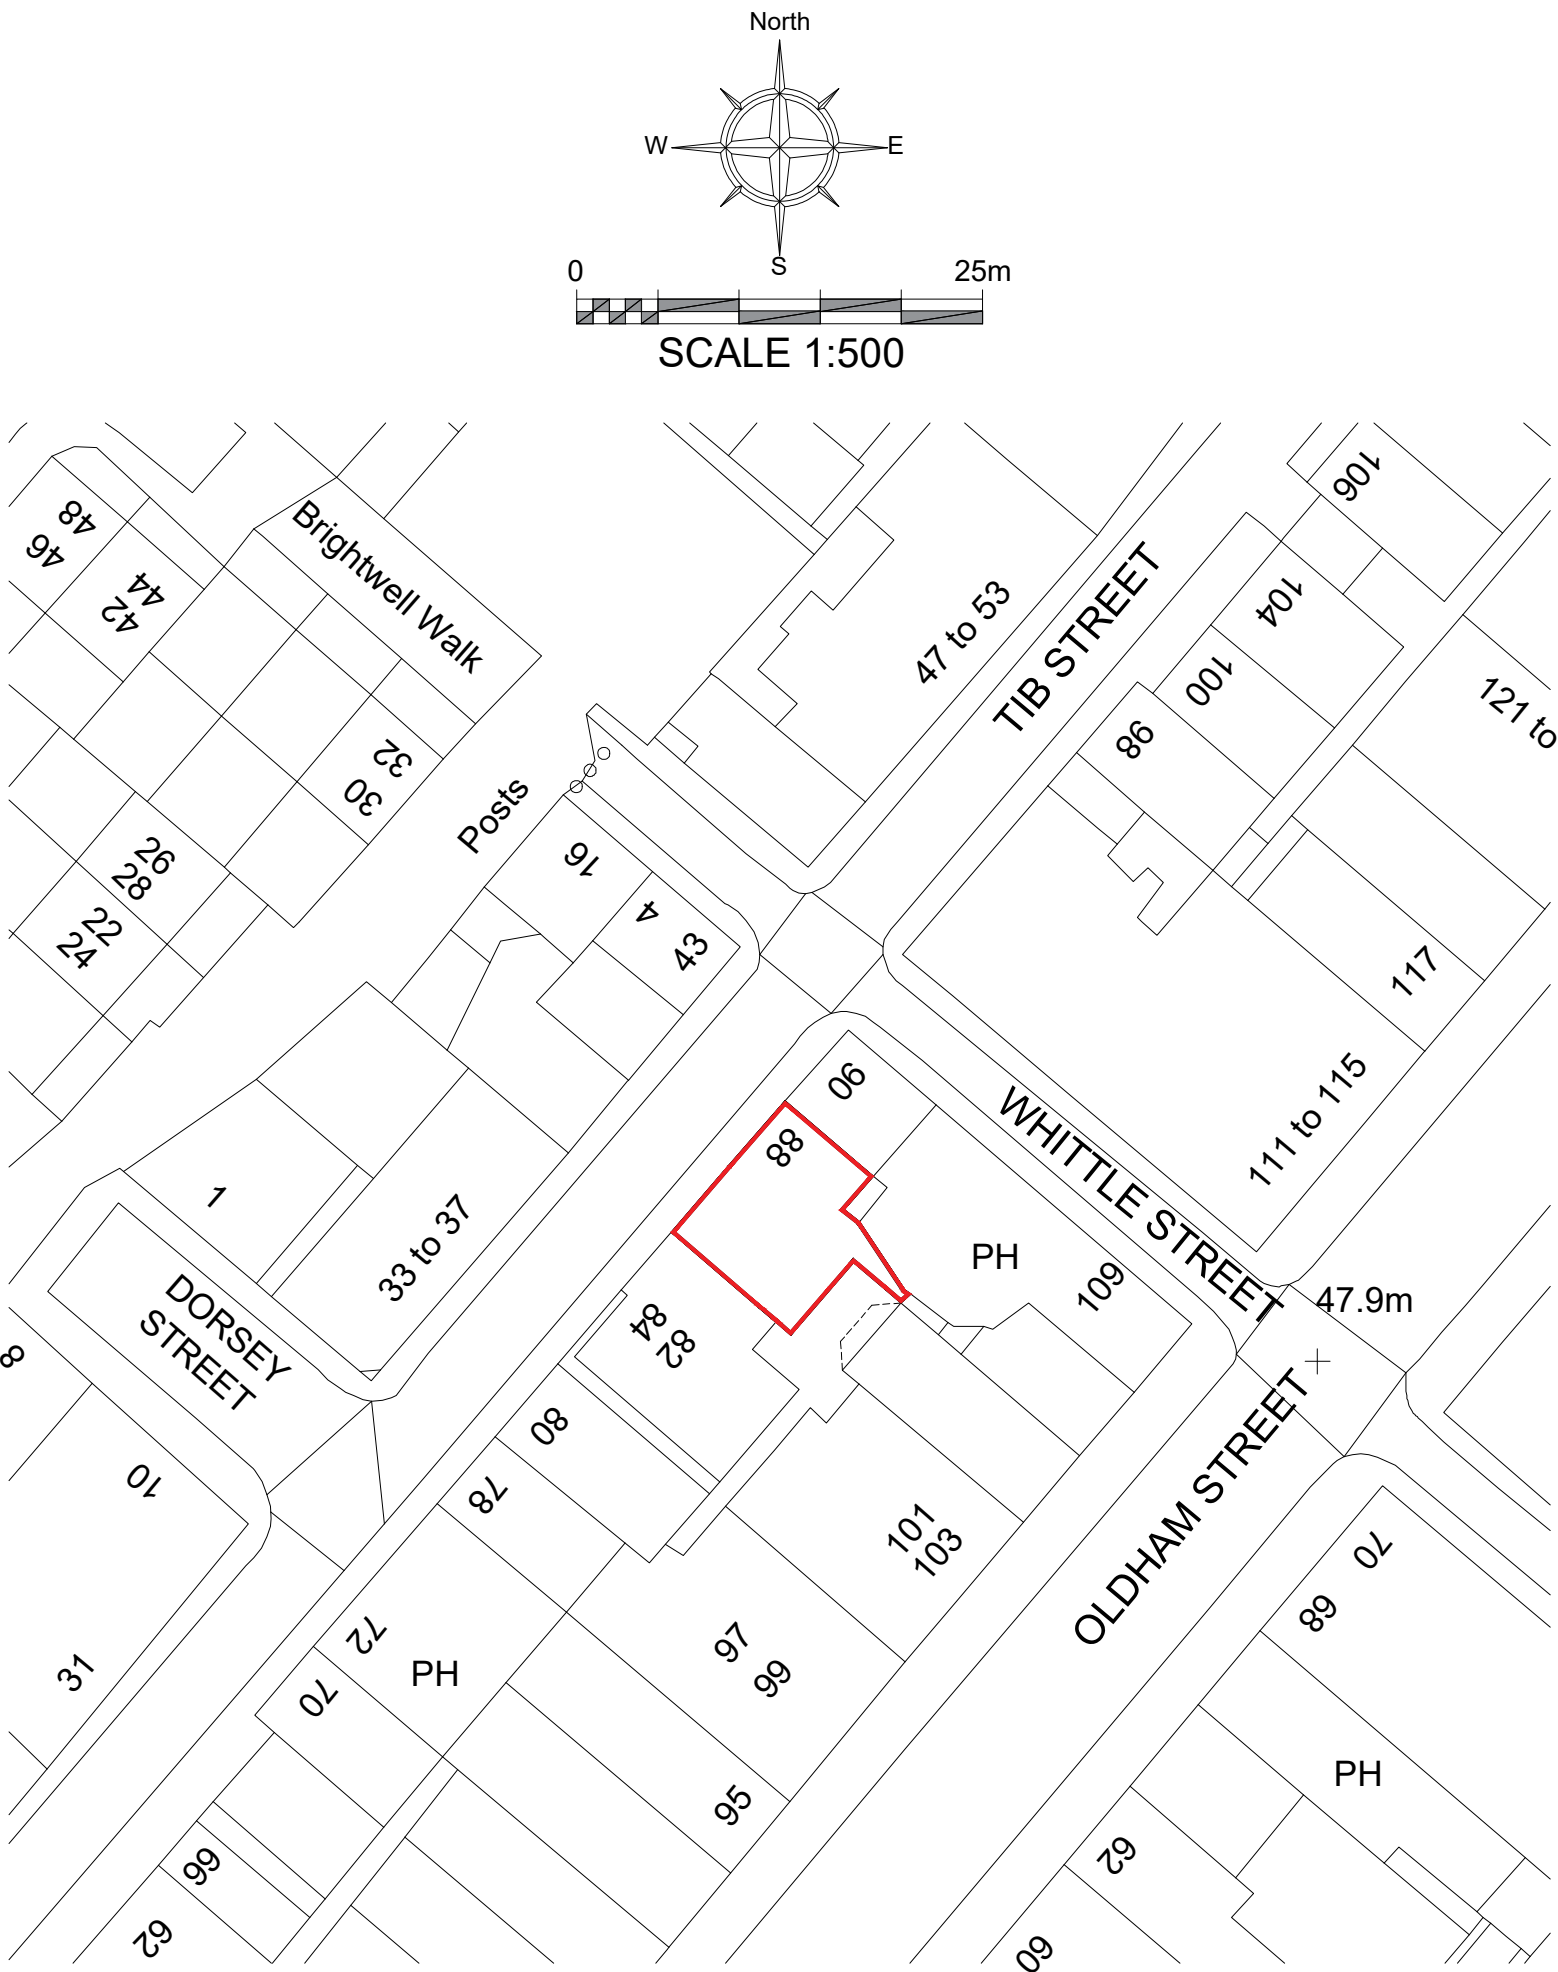

Location Plan

Scale 1:500 @ A1

Drawing Status

- ☐ PRELIMINARY FOR APPROVAL
- ☐ AGREED LAYOUT-SIGNED OFF
- ☒ PLANNING DRAWING
- ☐ BUILDING CONTROL DRAWING
- ☐ TENDER DRAWING
- ☐ CONTRACT DRAWING
- ☐ CONSTRUCTION DRAWING
- ☐ AS-BUILT DRAWING

RJS DESIGN		
Date:	Revision:	Dr:
Client:		
Drawing Issue:		
PLANNING		
Project:		
86-88, TIB STREET, MANCHESTER		
Drawing Title:		
SITE PLANS		
Scale:	Drawing No:	
1:500 @ A1	RJS_PL_001	
Revision:	Drawn:	Authorised by:
RJS	RJS	RJS
Date:		Aug 2022