



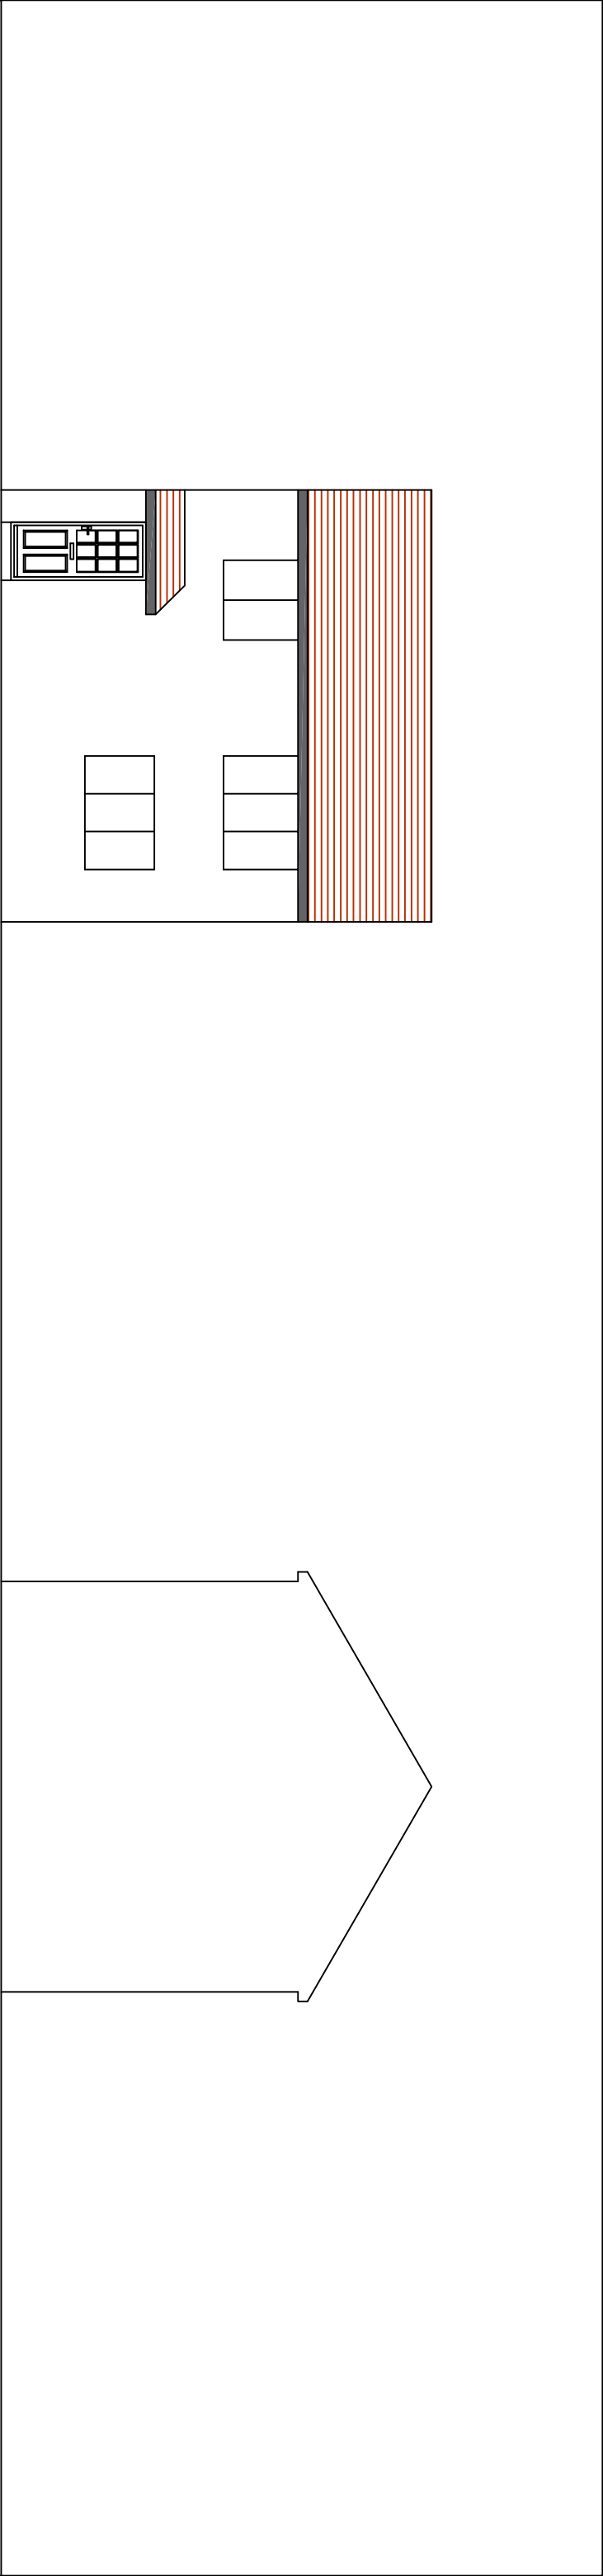

EXISTING FRONT ELEVATION

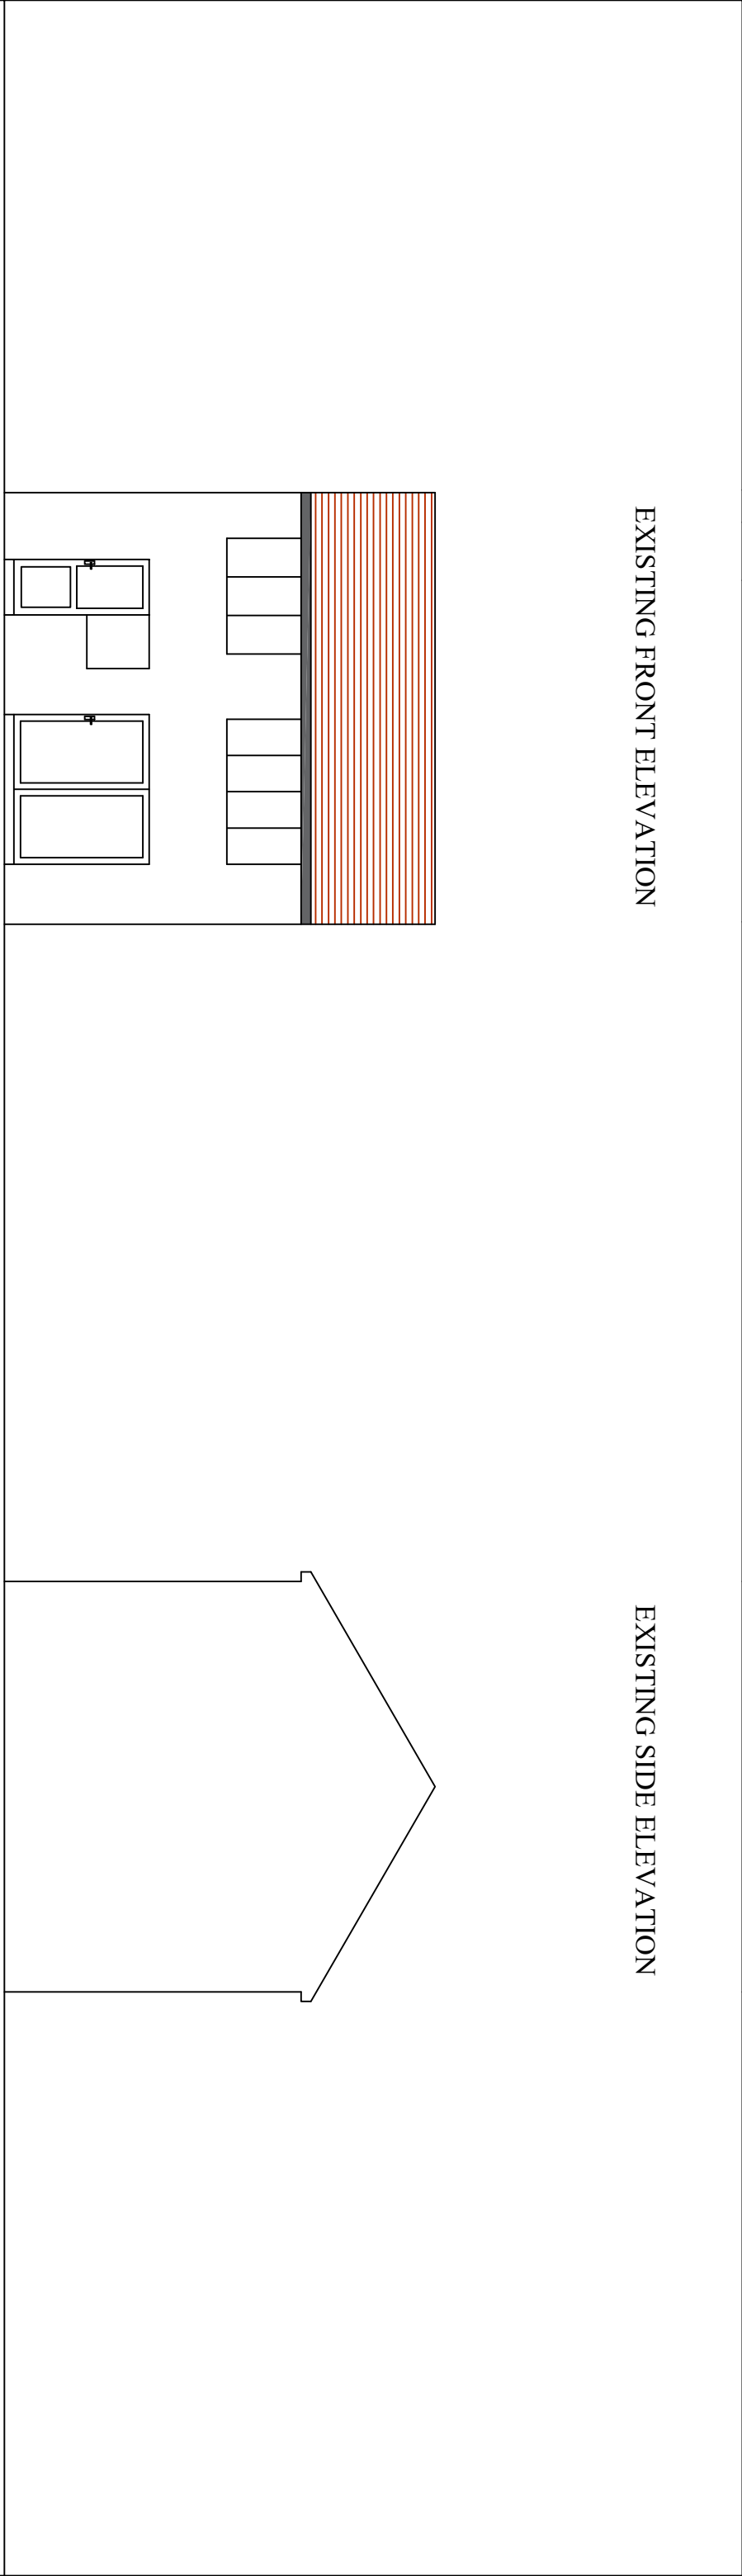

EXISTING SIDE ELEVATION

EXISTING REAR ELEVATION

EXISTING SIDE ELEVATION

ALL DIMENSIONS TO BE CHECKED PRIOR
COMMENCING ON SITE AND ANY DISCREPANCIES TO BE
REPORTED TO THE DESIGNER. Do not scale drawings

TITLE:- 18 TOURS AVENUE, M23 OLN

EXISTING ELEVATIONS

SCALE 1: 100

DATE AUG 2022

DRG.NO.
082022/1

0 1 2 3 4 5m

SCALE BAR 1:100