


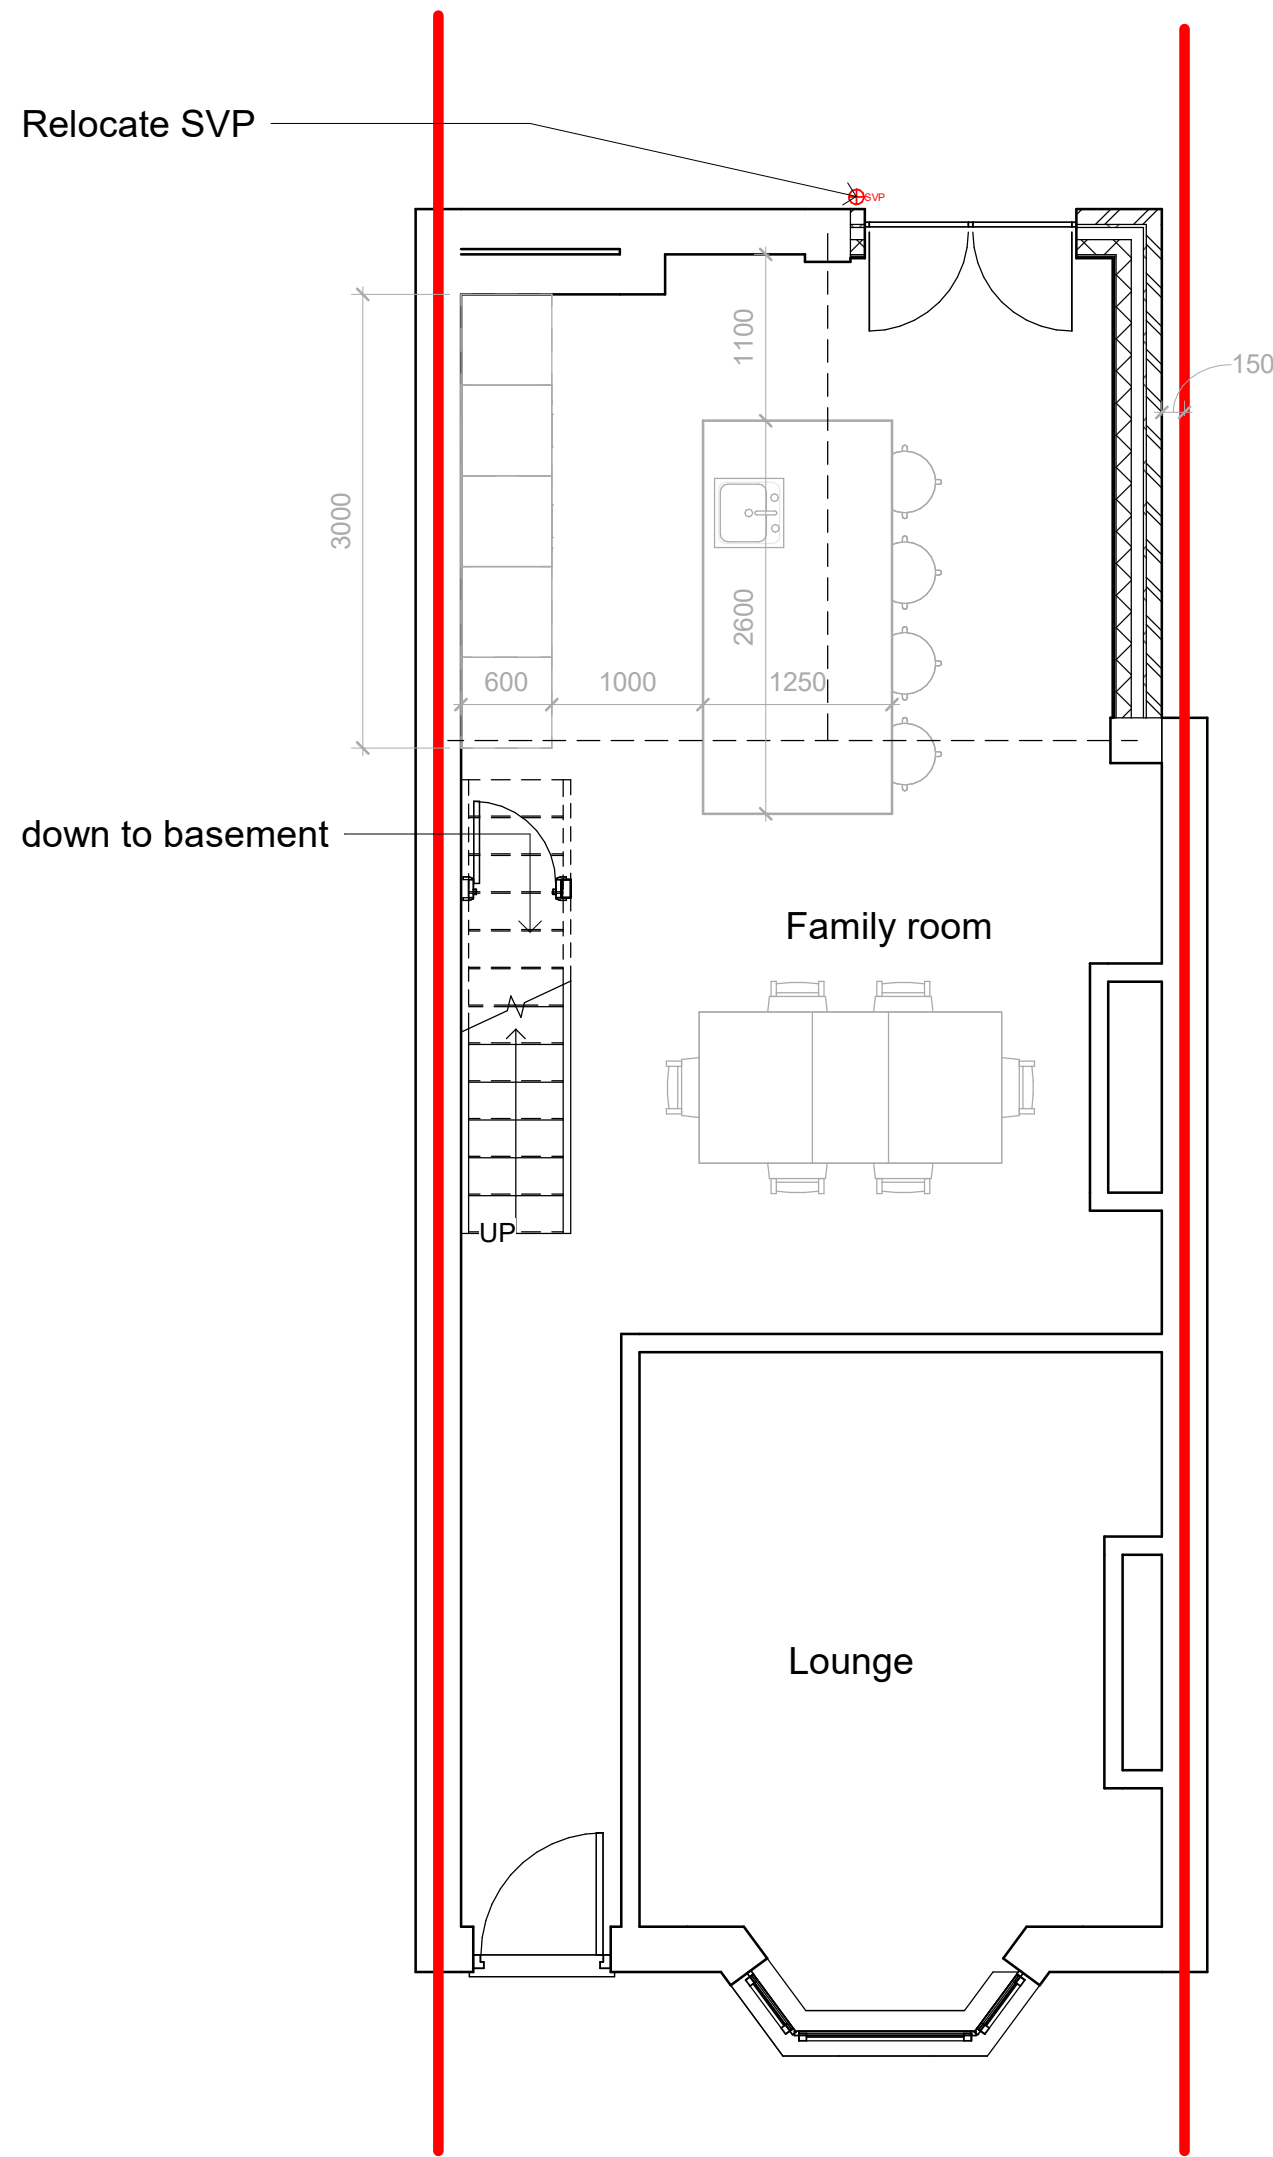


2 As Proposed Ground Floor
1 : 50




3 3D View 1




4 As Proposed Rear Elevation
1 : 50

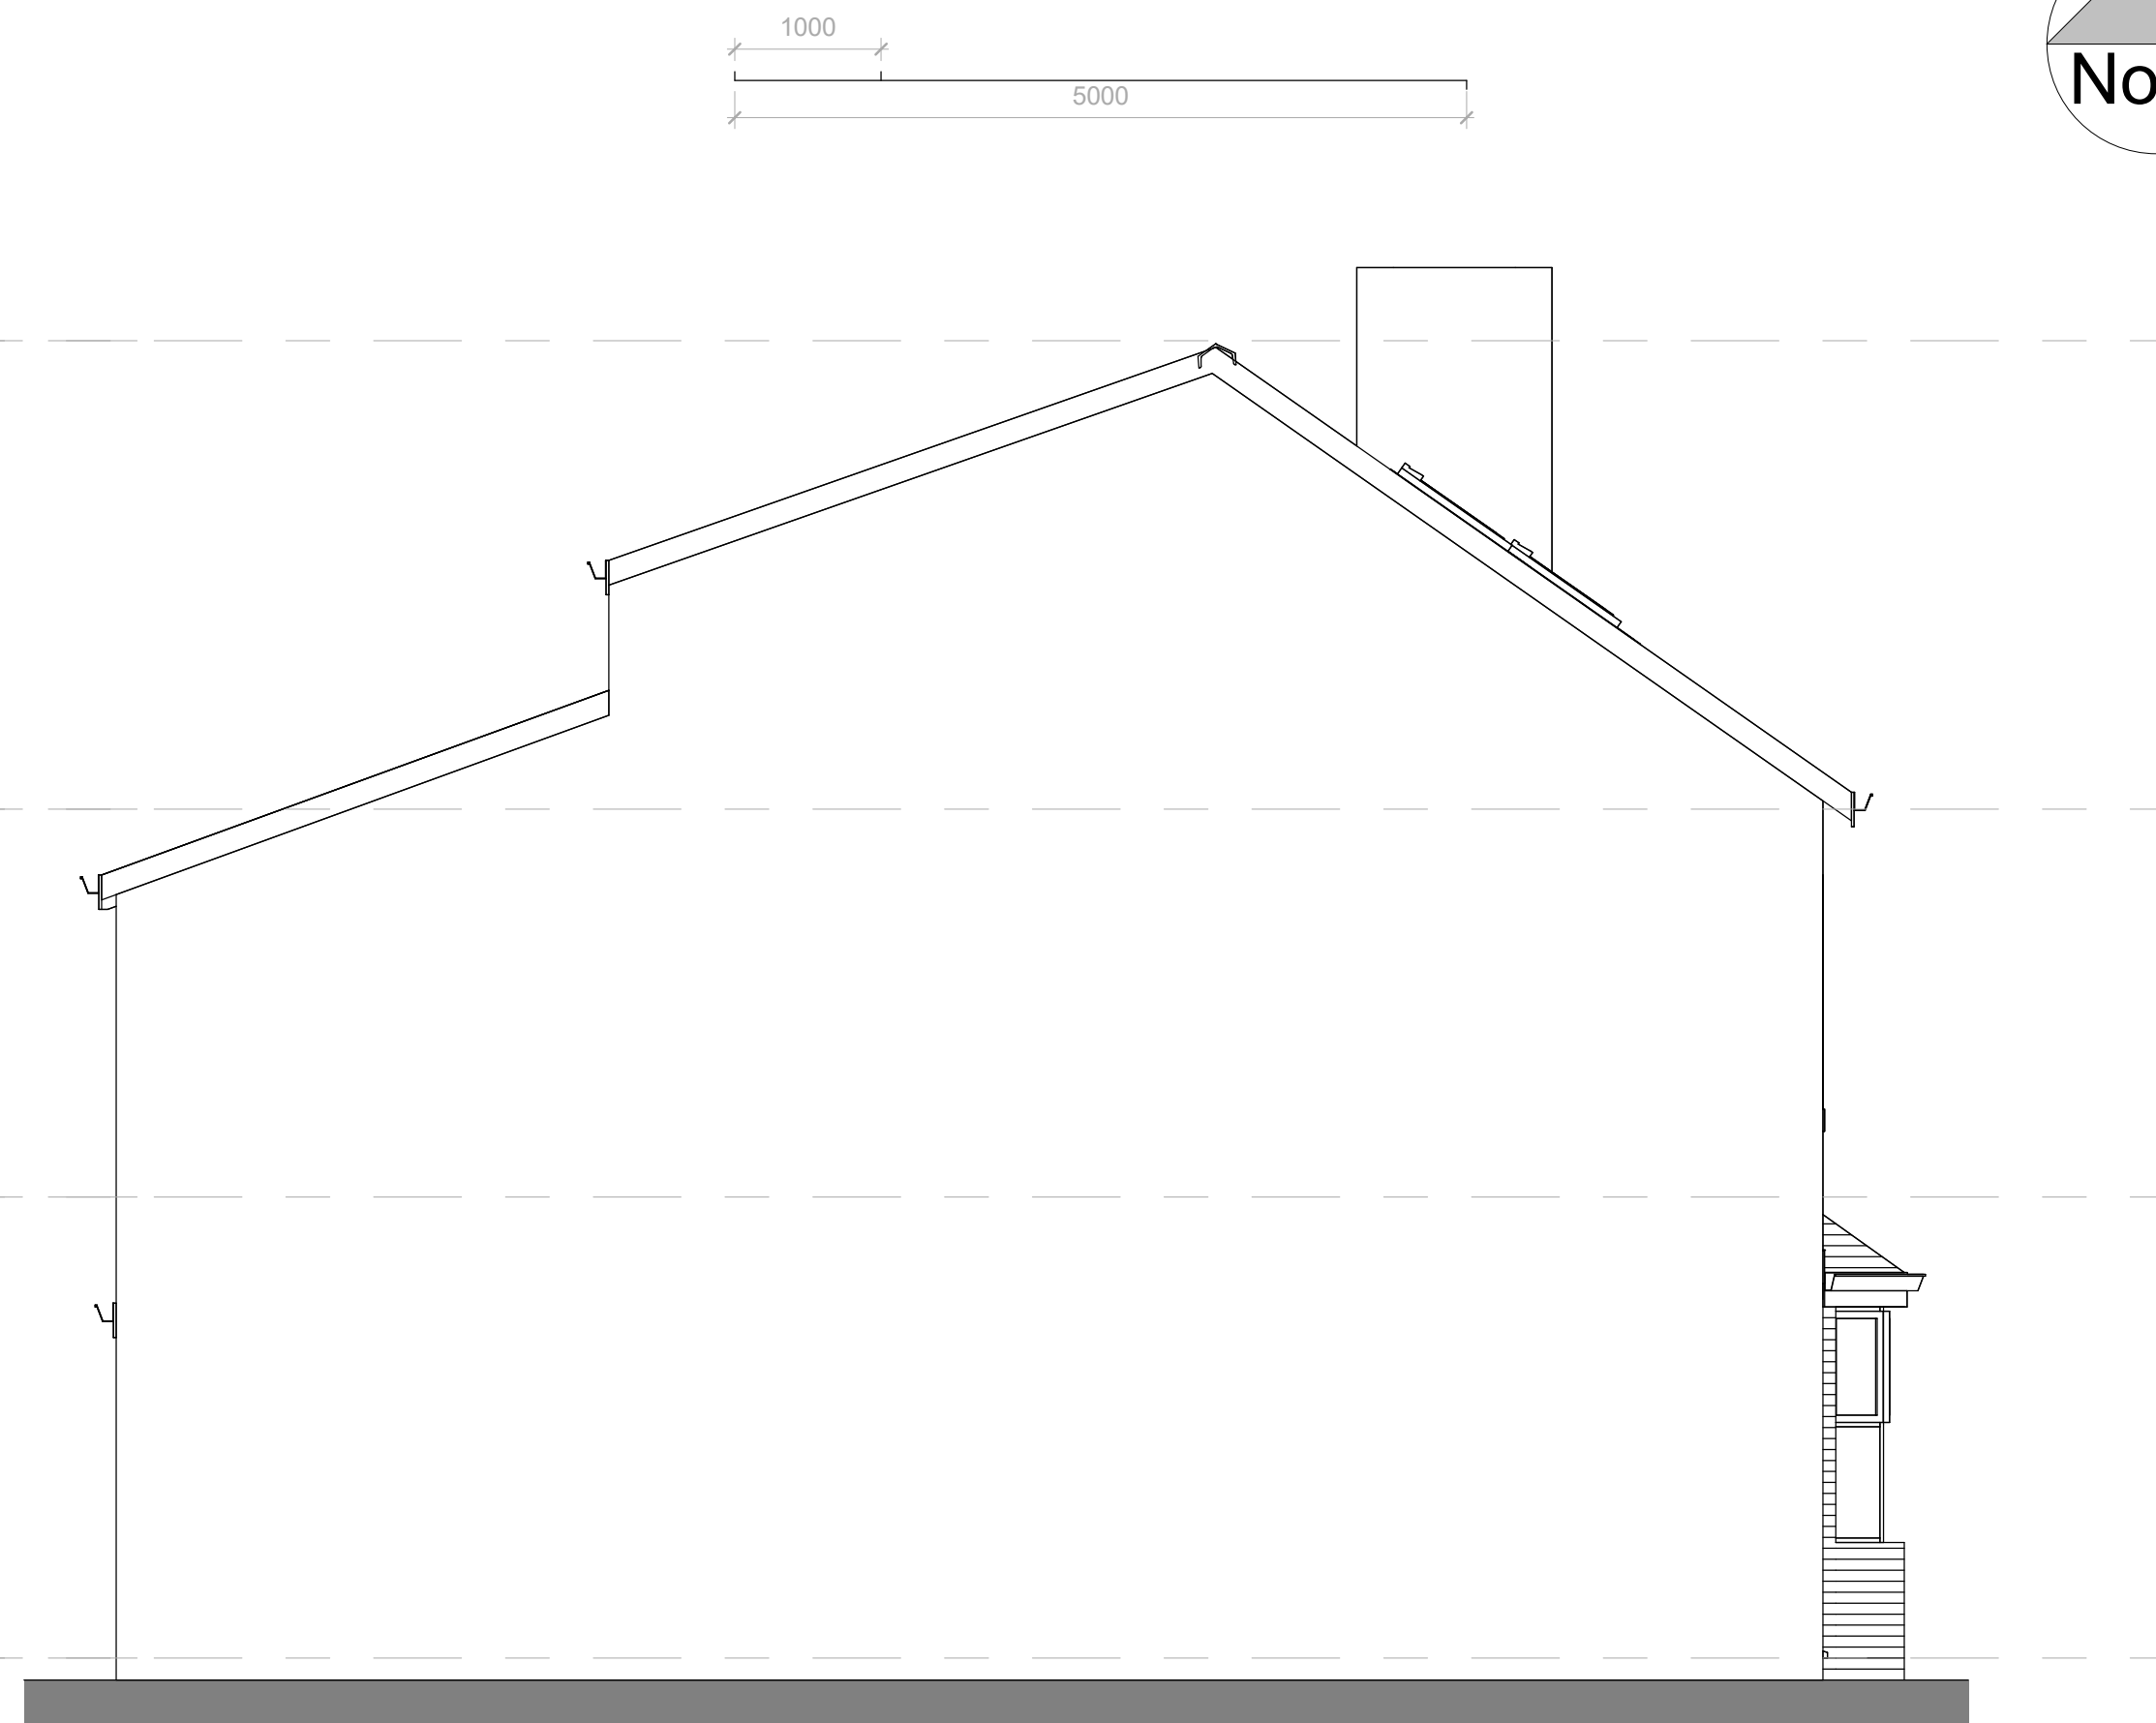


7 As Proposed LHS Elevation
1 : 50

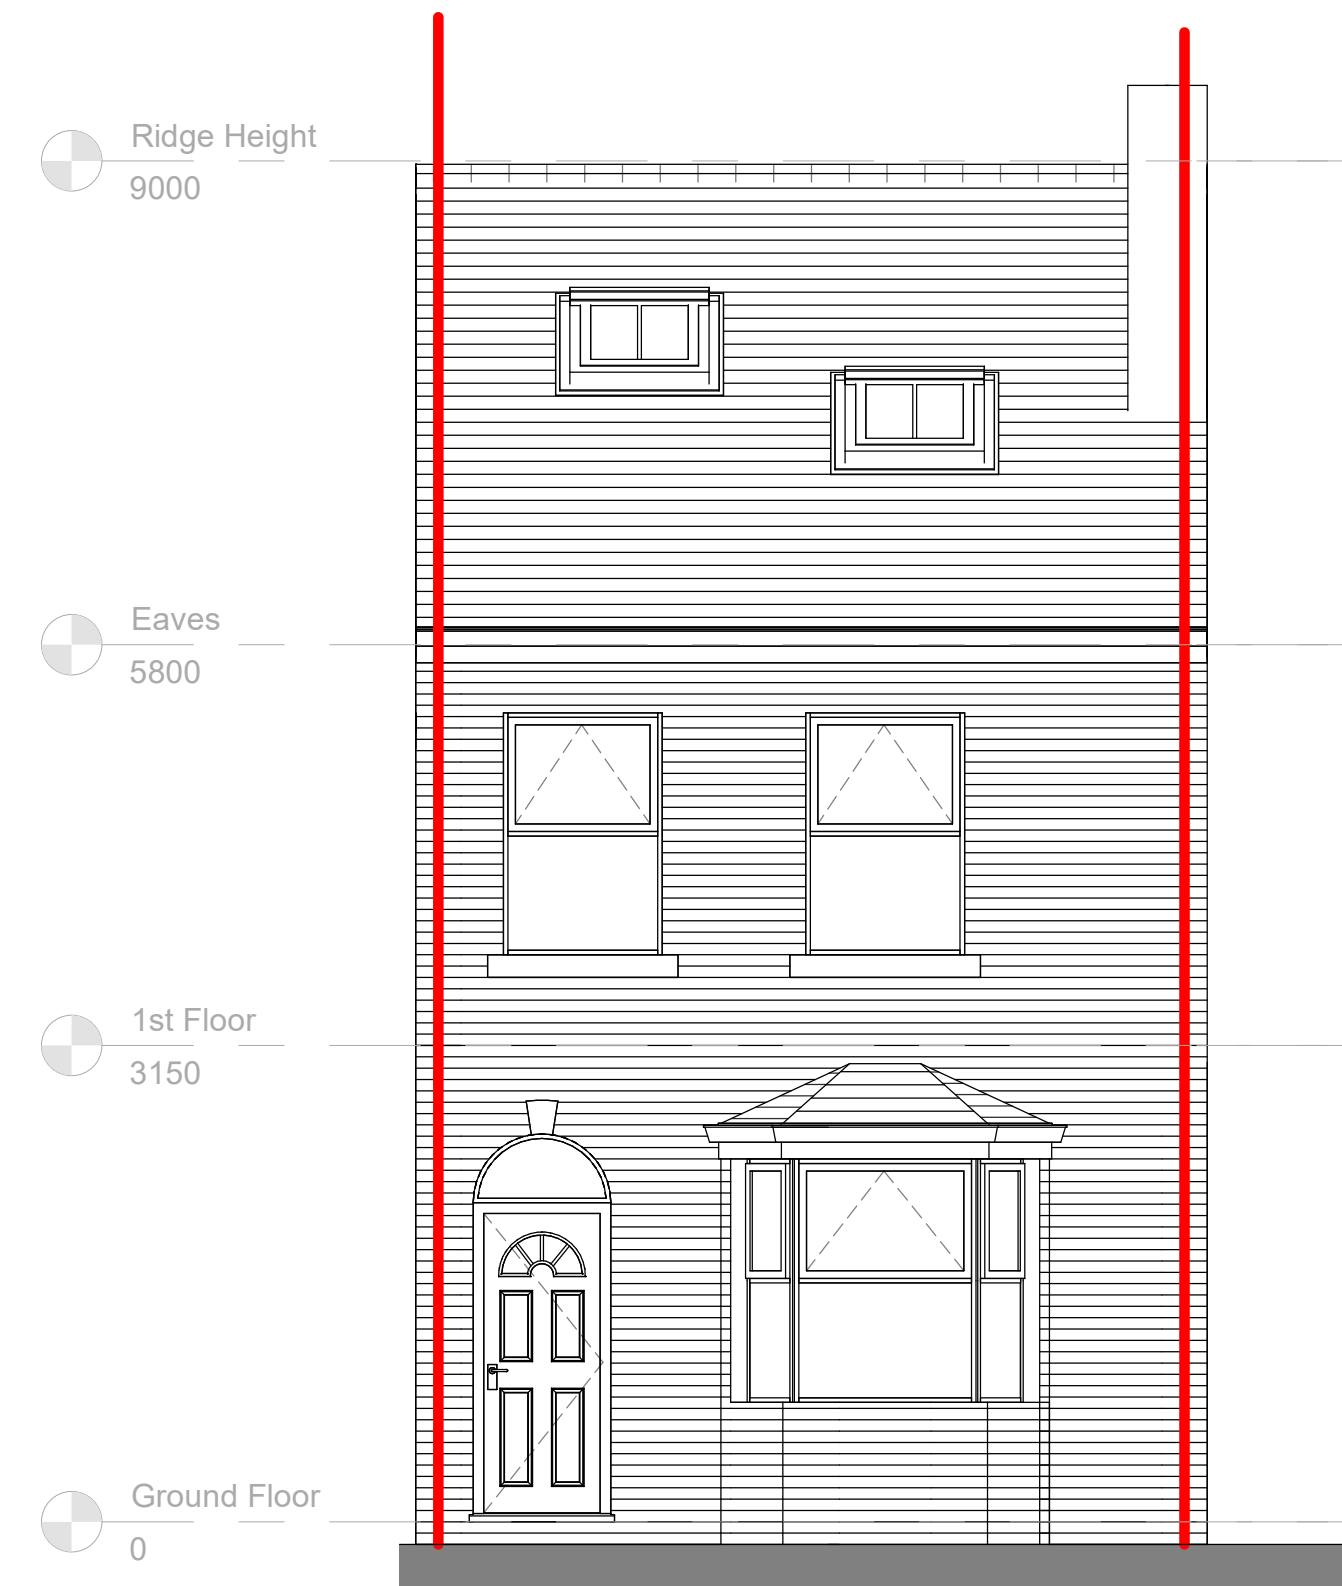

6 As Proposed Front Elevation
1 : 50

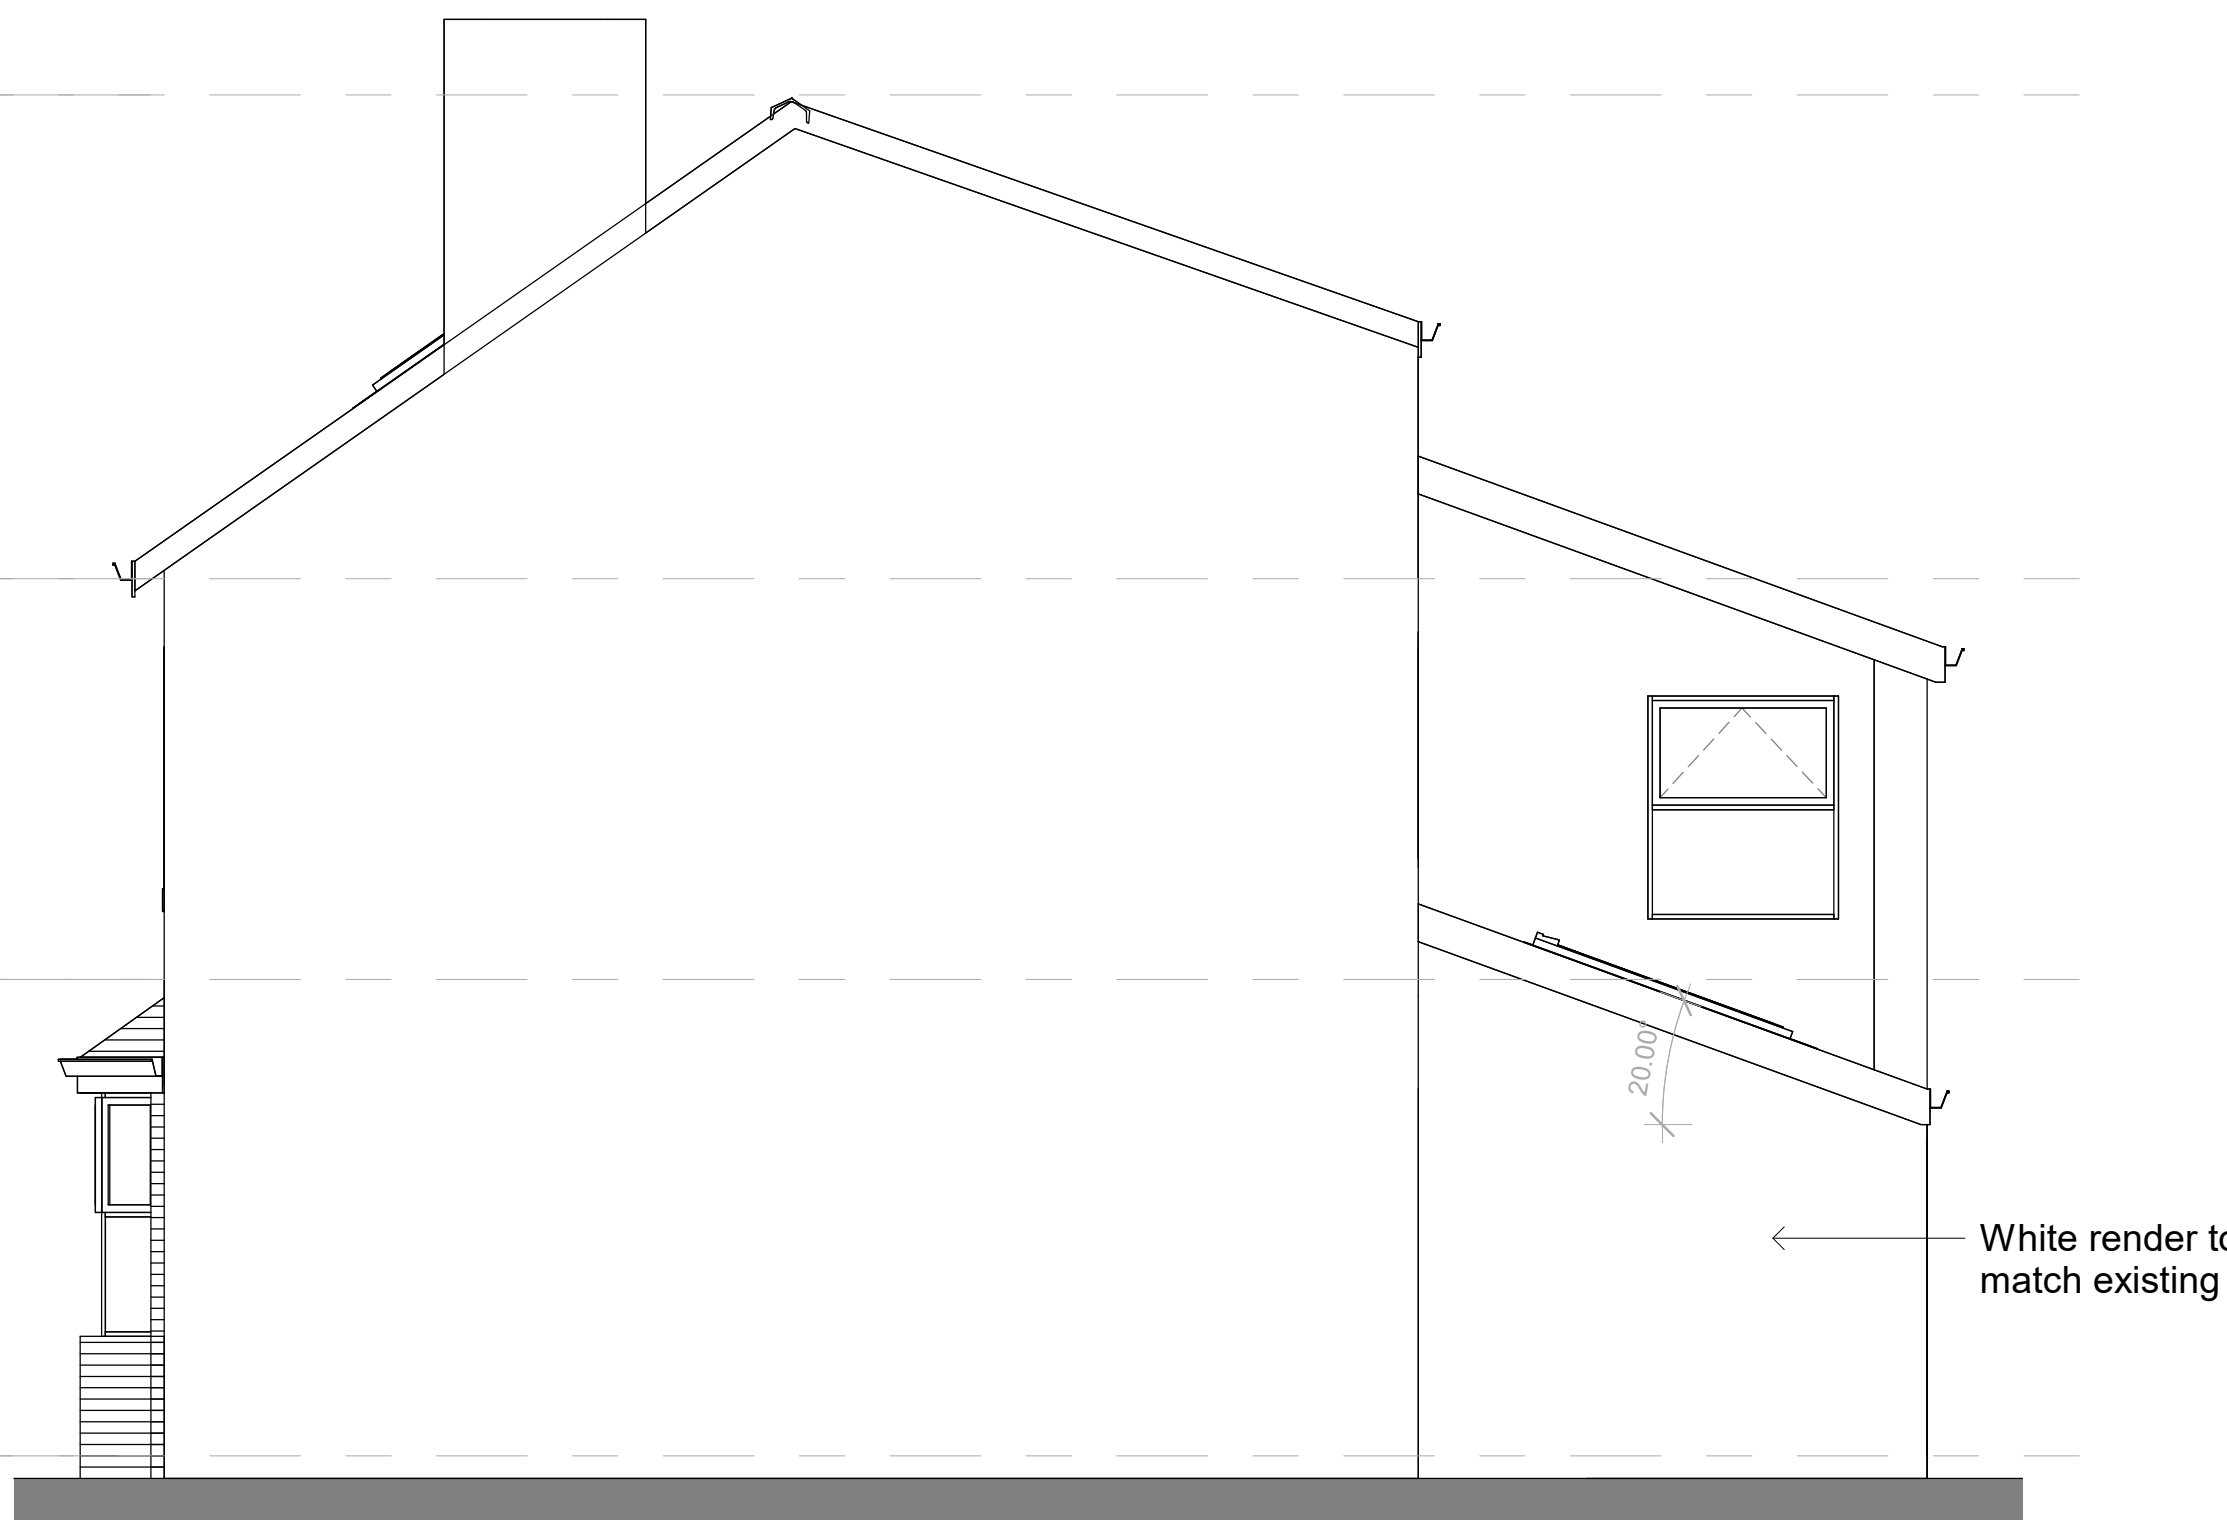

5 As Proposed RHS Elevation
1 : 50

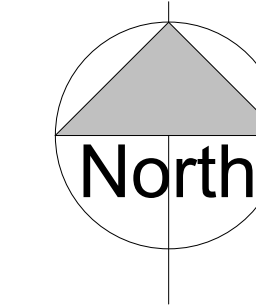

NOTES

ALL DIMENSIONS AND LEVELS ARE TO BE CHECKED ON SITE

ANY DISCREPANCIES ARE TO BE REPORTED TO THE PROJECT MANAGER BEFORE ANY WORK COMMENCES

THIS DRAWING SHALL NOT BE SCALED TO ASCERTAIN ANY DIMENSIONS WORK TO FIGURED DIMS ONLY

THIS DRAWING SHALL NOT BE REPRODUCED WITHOUT EXPRESS WRITTEN PERMISSION FROM Clarkes Bespoke Design LTD.



1 Block Plan
1 : 500

P1 31.03.23 BC First Issue

Rev No.	Rev Date	Rev By	Description
---------	----------	--------	-------------

project


5 Marriott St

location

5 Marriott St, Withington, Manchester M20 4BN

client

Jennifer Barber

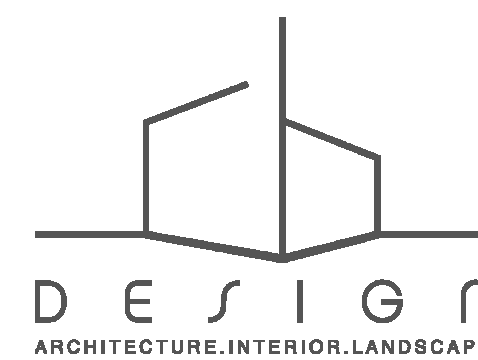

T: 07402266305 E: brad@cbdarchitecture.com

Clarkes Bespoke Design LTD



drawing title

As Proposed

dwg purpose

PRELIMINARY

scale As indicated drawn BC checked BC

@ sheet size A1 rev date 31.03.23

22-100 PL-002 P1

job number drawing number revision