



MATERIALS KEY

- A ALUMINIUM WINDOW FRAMES WITH CLEAR VISION GLAZING - BLACK COLOURED FRAMES
- B SEMI OPAQUE BLACK COLOURED TINTED GLASS 'SPANDREL' TO LEVEL 01
- C INSULATED ALUMINIUM SPANDREL CLADDING PANEL - BLACK COLOUR FINISH
- D ALUMINIUM CLADDING PANEL - SILVER GREY COLOUR FINISH
- E ALUMINIUM LOUVRE GLAZED INTO WINDOW SYSTEM - COLOUR/ FINISH TO MATCH MATERIAL REF 'C'
- F ALUMINIUM WINDOW FRAMES WITH CLEAR VISION GLAZING - EXPRESSED MULLIONS AND SSG TRANSOM JOINTS - BLACK COLOURED FRAMES
- G ALUMINIUM WINDOW FRAMES WITH BLACK PPC ALUMINIUM 'SPANDREL' PANEL WITH INSULATION BEHIND - EXPRESSED MULLIONS AND SSG TRANSOM JOINTS - BLACK COLOURED FRAMES
- H VERTICAL LOUVRES - BLACK COLOUR FINISH
- I LOUVRE PANEL CLADDING - BLACK COLOUR FINISH
- J CERAMIC TILE CLADDING TO GROUND AND LEVEL 01 - BLACK COLOUR FINISH
- K CURTAIN WALL GLAZING TO GROUND AND LEVEL 01 - BLACK COLOURED FRAMES
- L INSULATED ALUMINIUM SPANDREL CLADDING PANEL - BLACK COLOUR FINISH TO LEVEL 01 SLAB EDGE

FACADE ELEVATION KEY

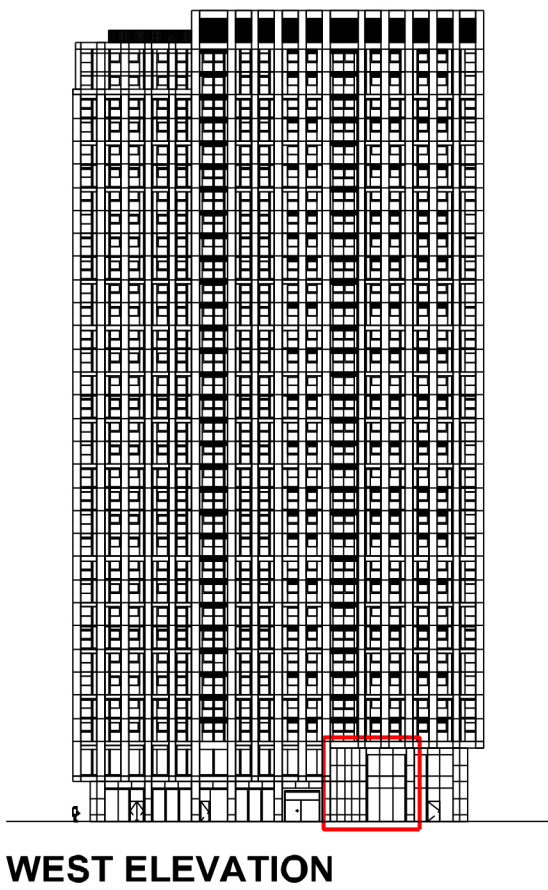


WEST ELEVATION

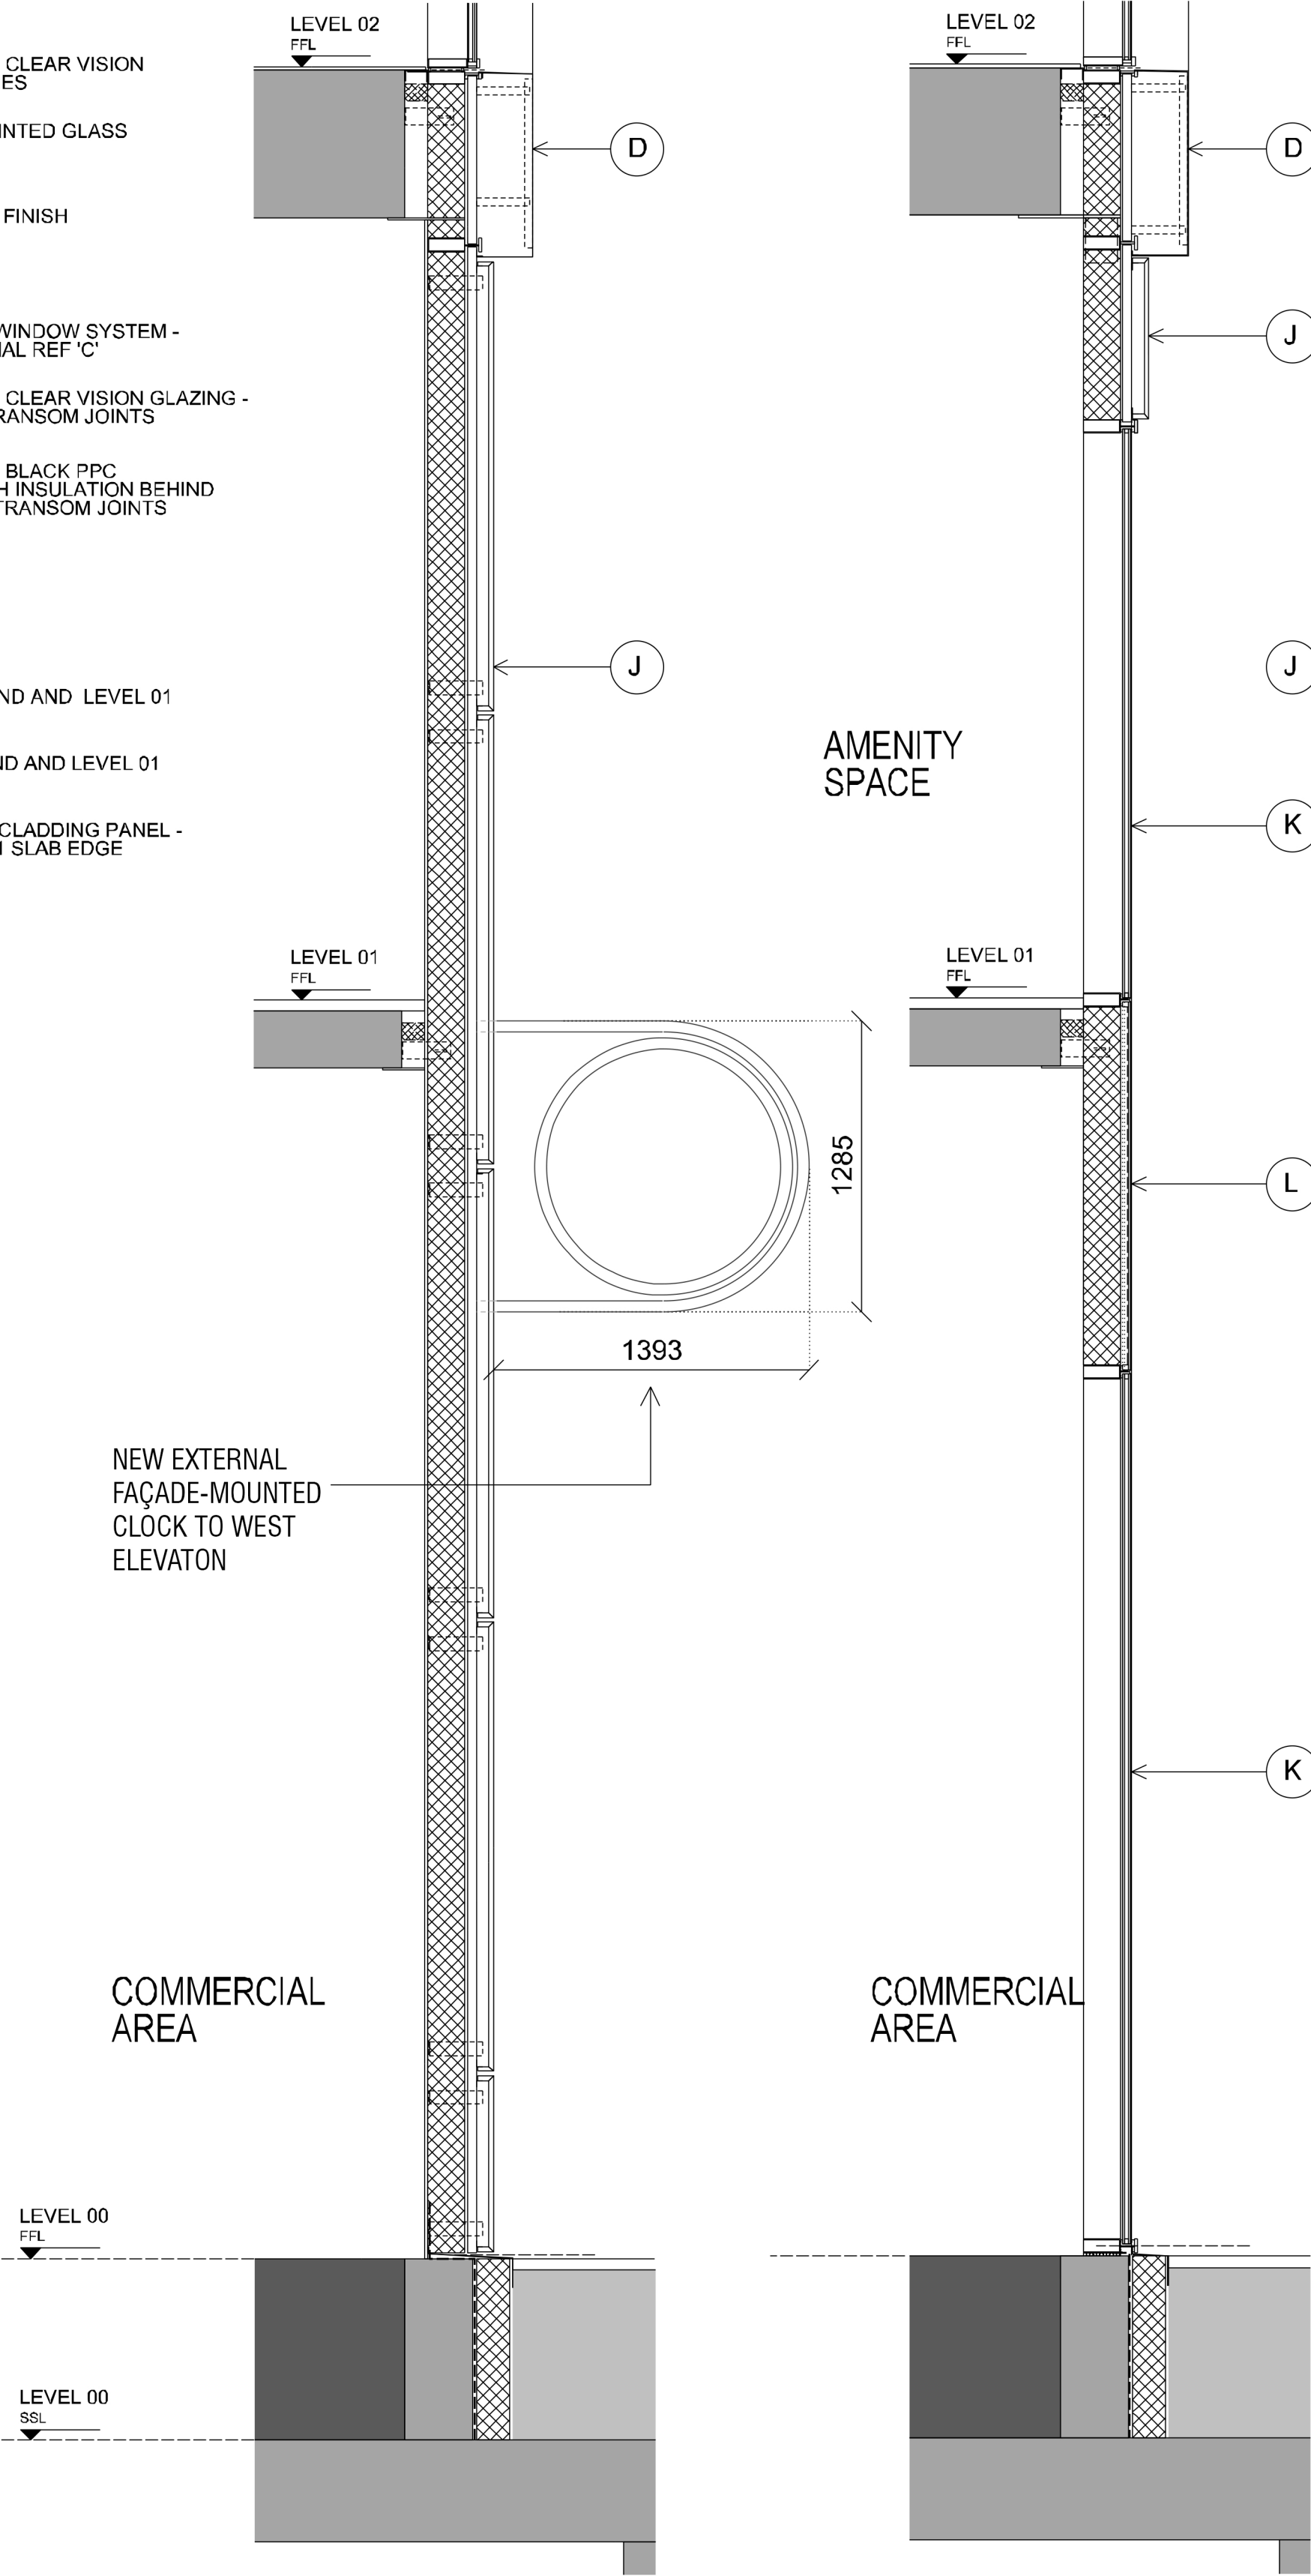

01 SECTION
PART SECTION 1:25 @ A1

02 SECTION
PART SECTION 1:25 @ A1

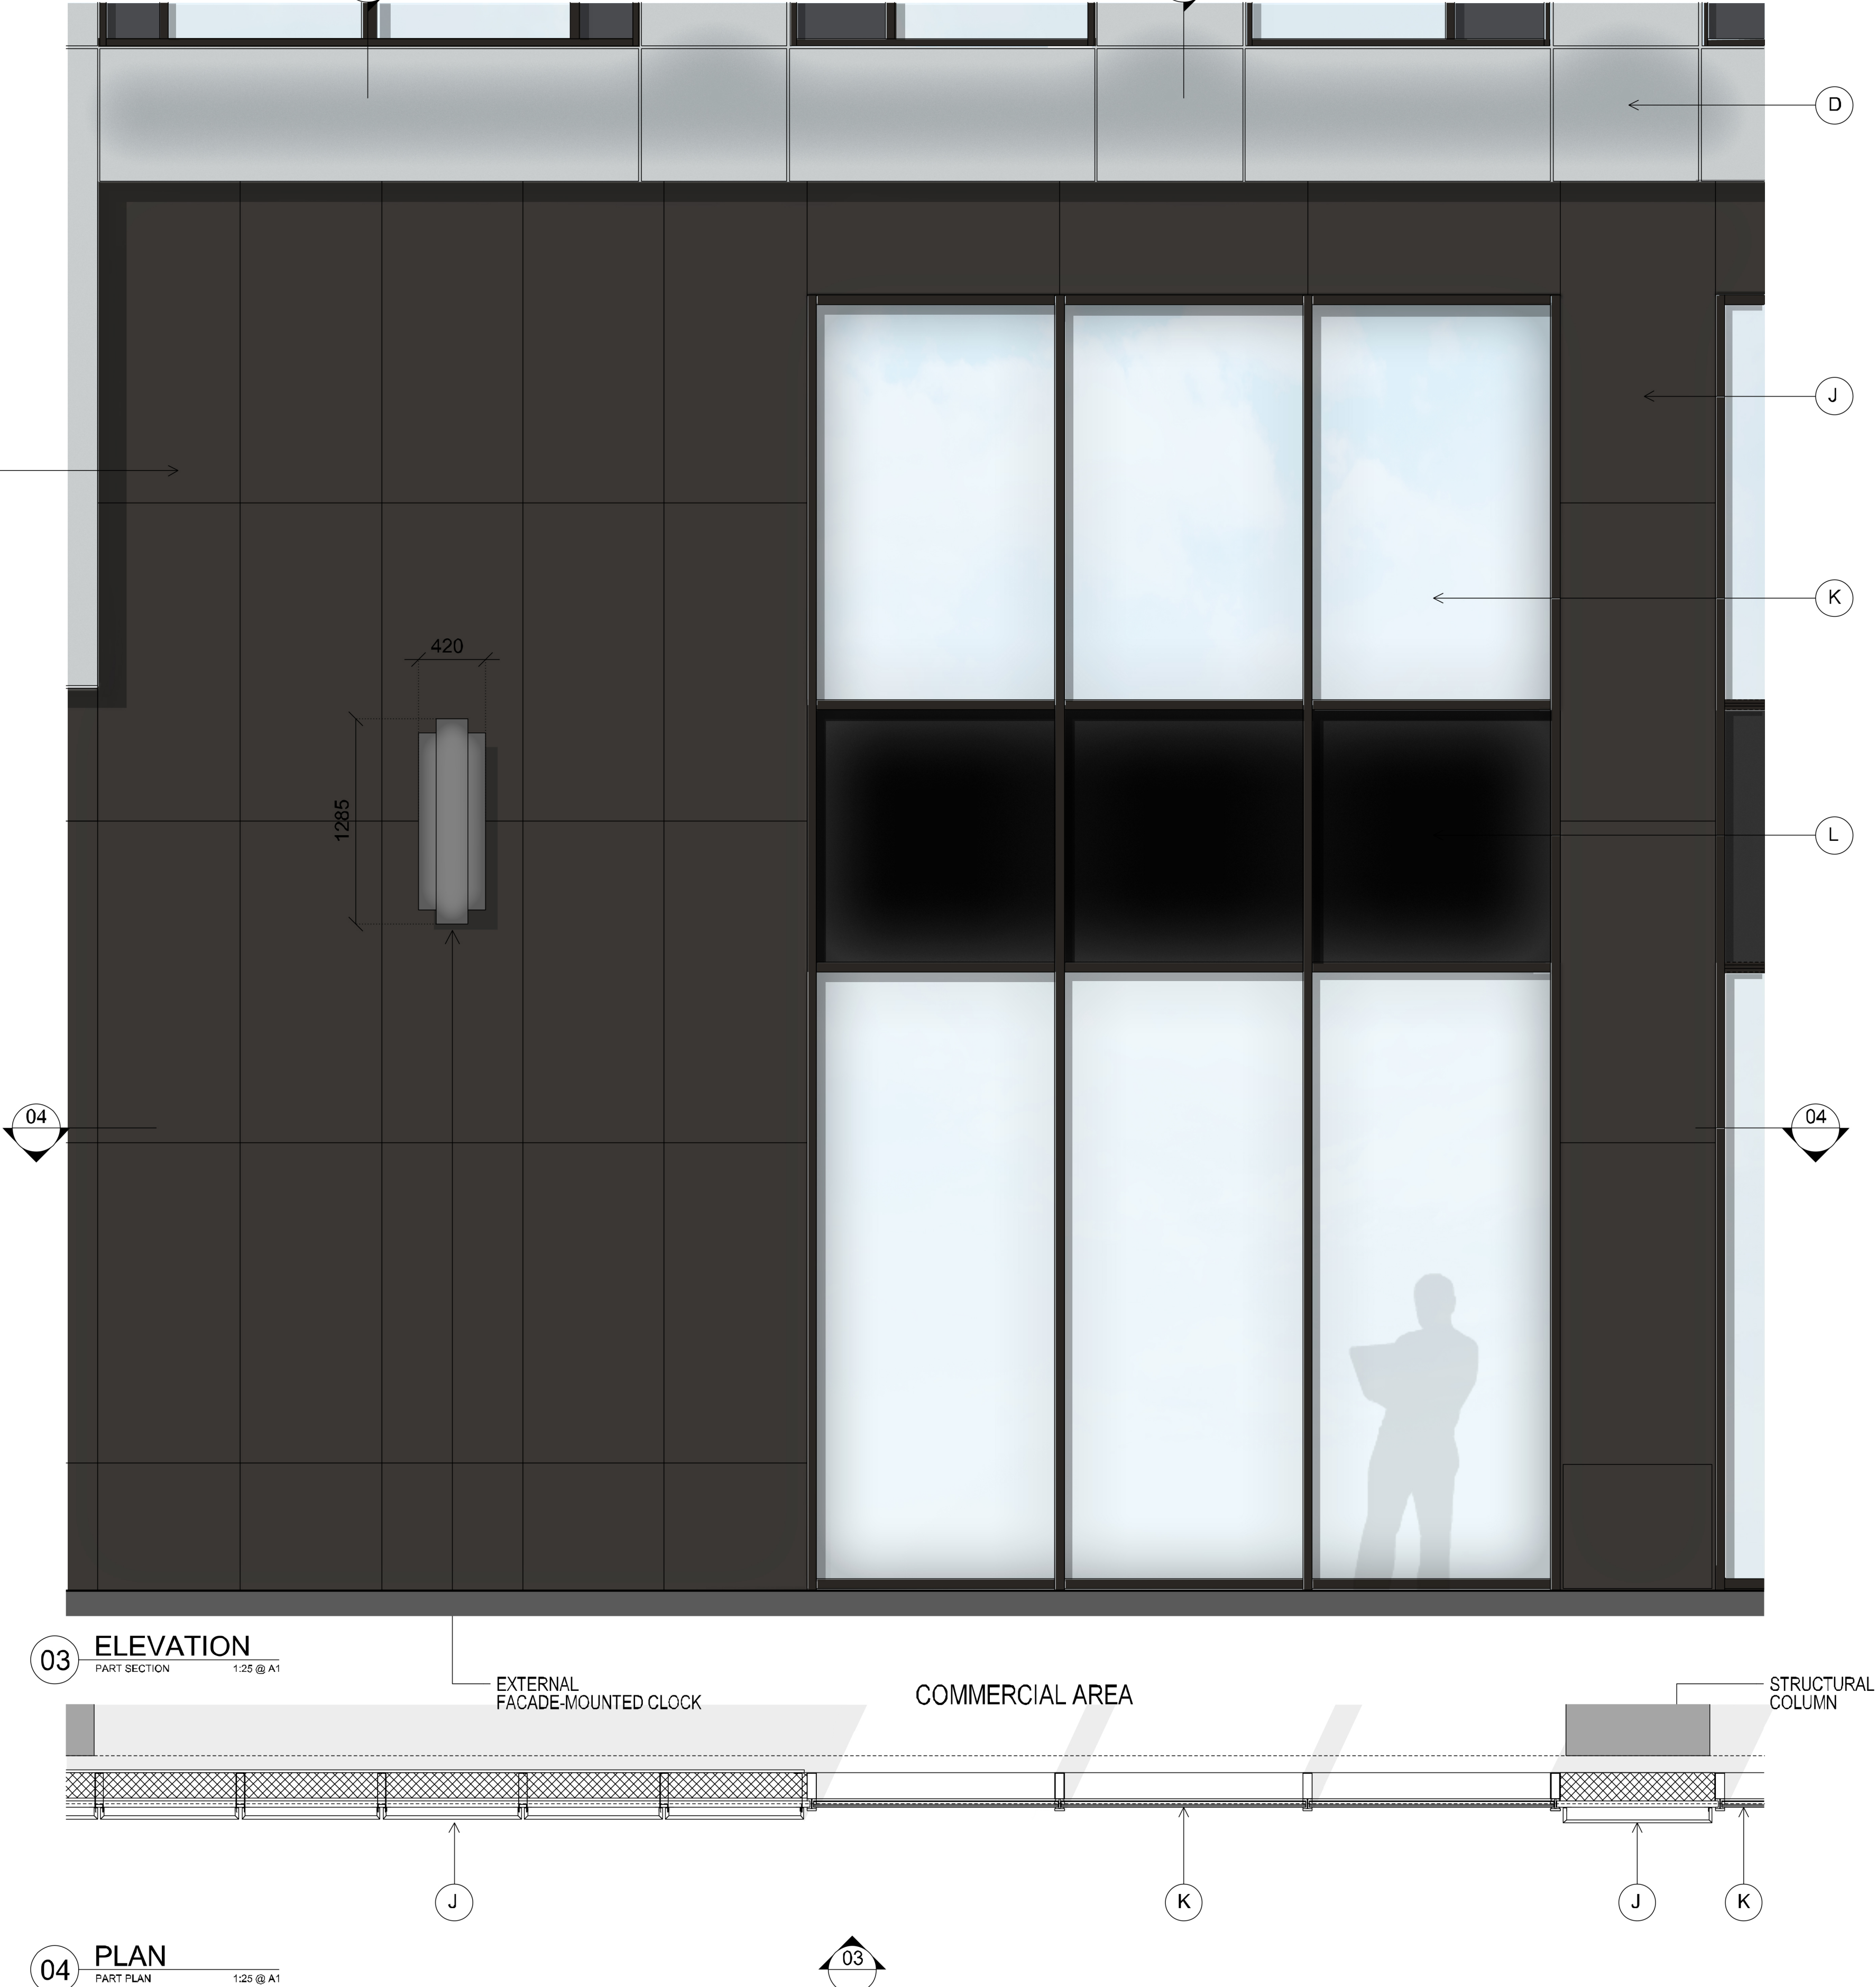

03 ELEVATION
PART SECTION 1:25 @ A1

04 PLAN
PART PLAN 1:25 @ A1

No.	Date	Dwn	Chk	App	Revision or reason for issue
-	2022/07	GS	GS	JR	First issue ISSUED FOR CLIENT REVIEW
A	2022/02/24	GS	GS	JR	ISSUED FOR PLANNING
B	2023/05/12	GS	GS	JR	REISSUED FOR PLANNING Clock size amended

General Notes Do not scale from drawing. Use marked dimensions. To be read in conjunction with all other Consultant's drawings. The Architect is to be immediately notified of any discrepancies. Copyright on this drawing retained by the Architect.	
Scale / North Point 1:25 @ A1 0 0.1 0.2 0.5 1m	

DENTON CORKER MARSHALL	
Architect Denton Corker Marshall LLP 4th Floor, 6 St Ann's Passage King Street, Manchester M2 6BE Telephone +44 (0) 161 834 3511 Email mail@dentoncorkermarshall.co.uk	

Project Title UNION, ST. JOHNS	
Client VITA The Box, Horseshoe Lane Alderly Edge, SK9 7QP Telephone +44 (0) 207 123 4000 Facsimile +44 (0) 161 332 7718 Email info@selectproperty.com	

Drawing Title TYPICAL FACADE DETAILS LEVEL 00 DOUBLE HEIGHT	
Drawing Number 6548-P-B500-A-002	Revision B
Drawing Status PLANNING	