


415

417




front elevation

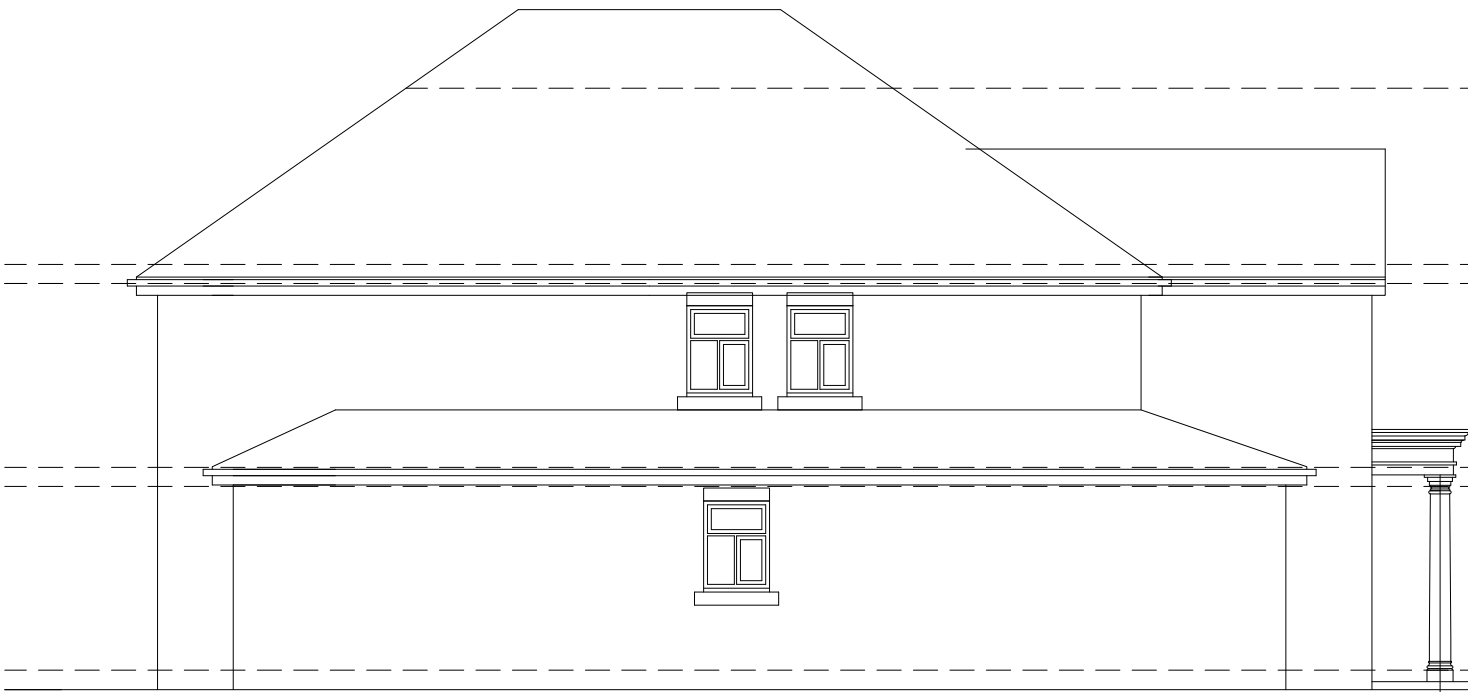


side elevation



rear elevation

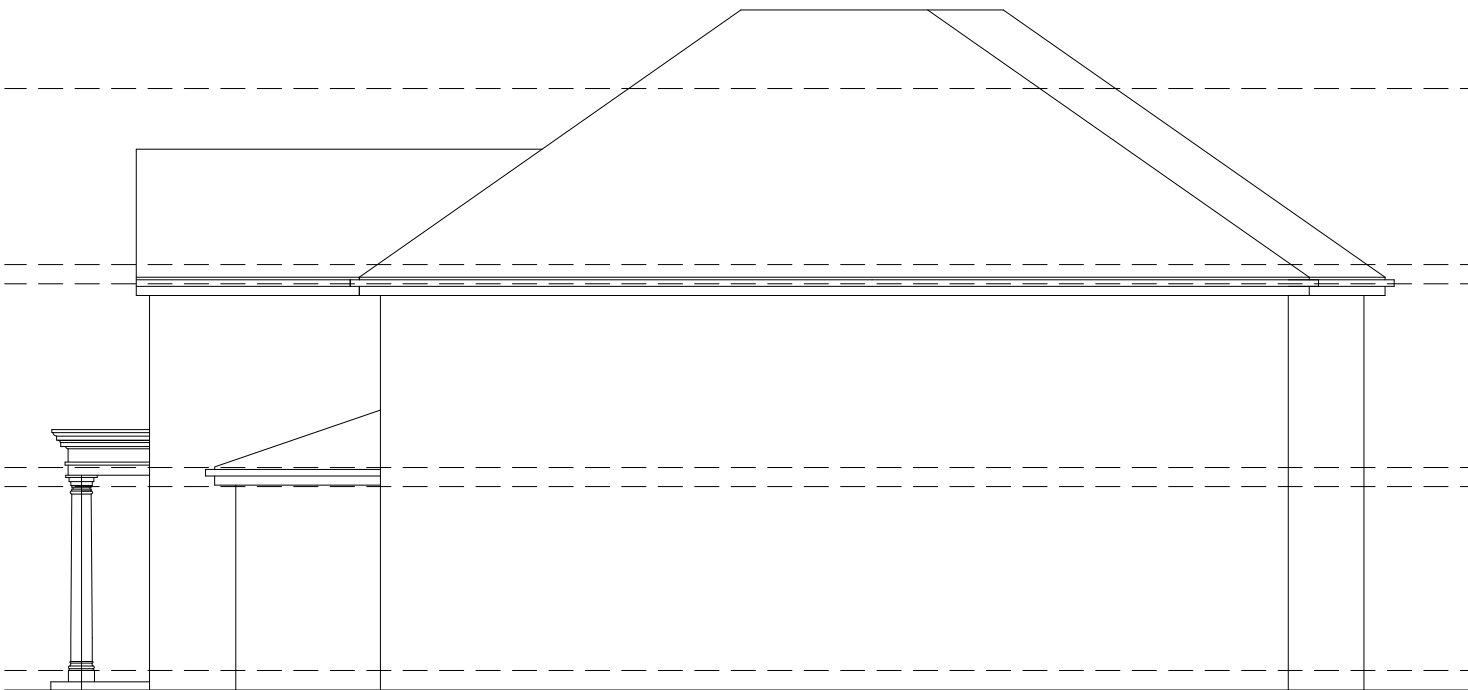

side elevation

 

elevations as existing

REV:	DATE:	DRAWN BY:	DETAILS:
-	-	-	-

SW FOULKES Design

PROJECT:
Proposed alterations
415, Wilbraham Rd., Chorton
DRAWING:
elevations as existing

DATE: Dec 22	DRAWN BY: SWF	CHECKED BY: -
SCALE: 1:100@A3	DRAWING NO: 511-03-520P	REV: -

tel:- 07500042081
stevefoulkes@btinternet.com