





KEY PLAN
1:1000


WINDOW
HANDED
IN BLOCK 7

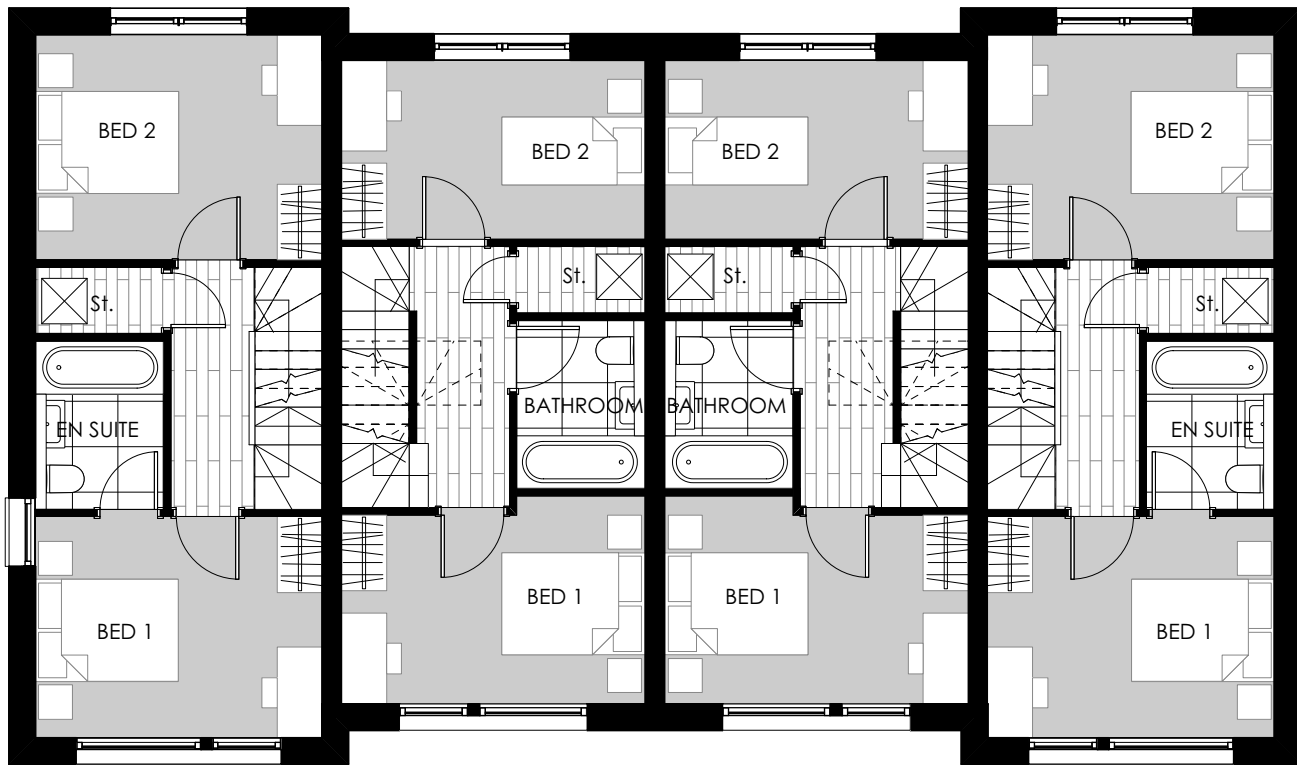

FIRST FLOOR PLAN
1:100

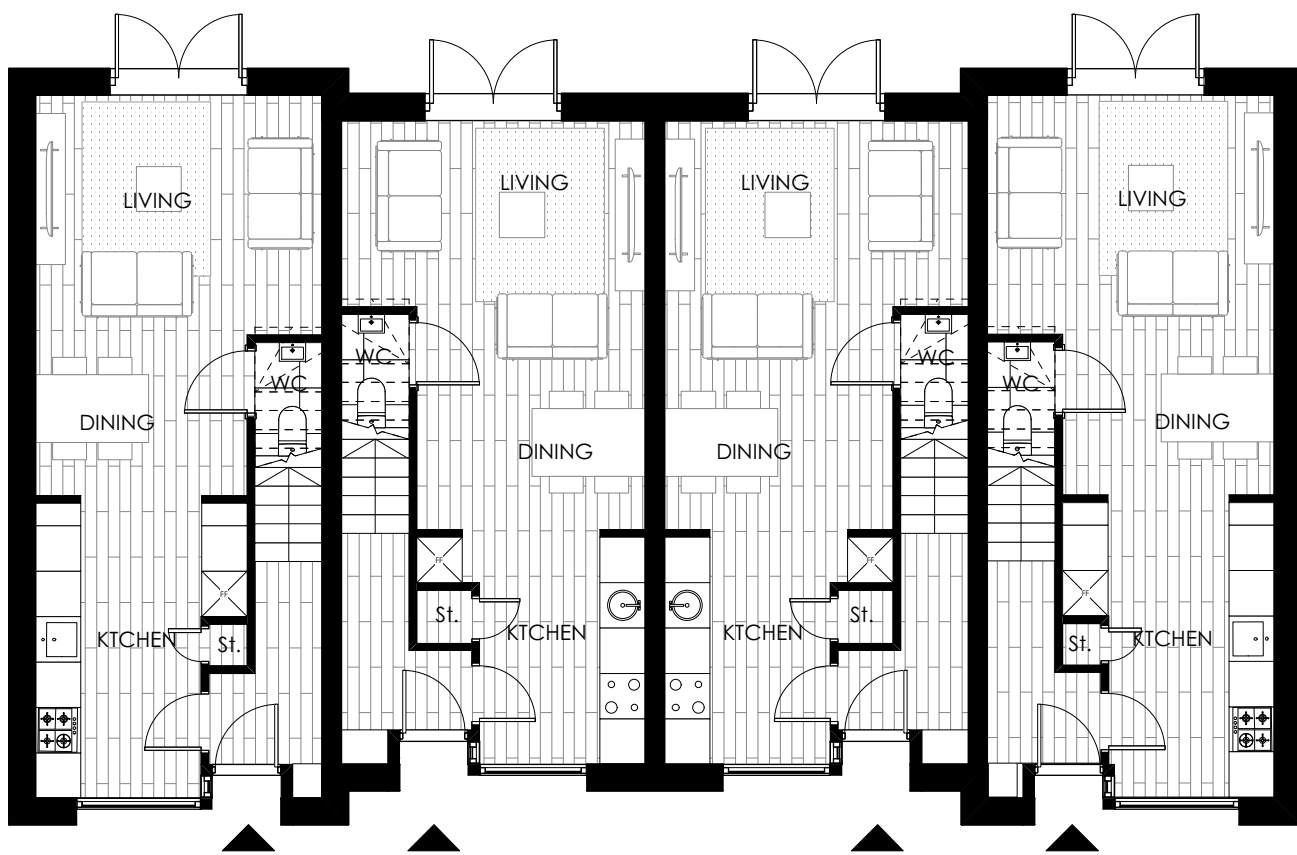


GROUND FLOOR PLAN
1:100

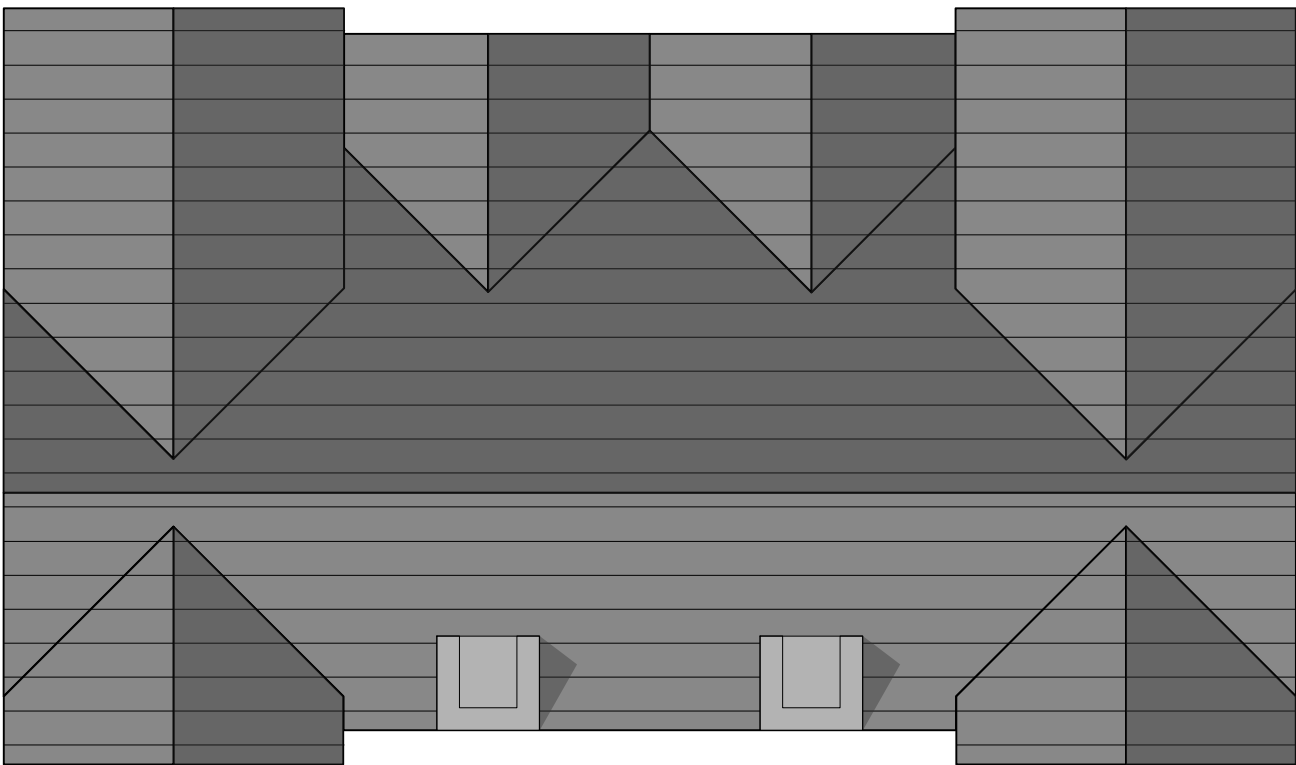

ROOF PLAN
1:100

WINDOW
HANDED
IN BLOCK 7

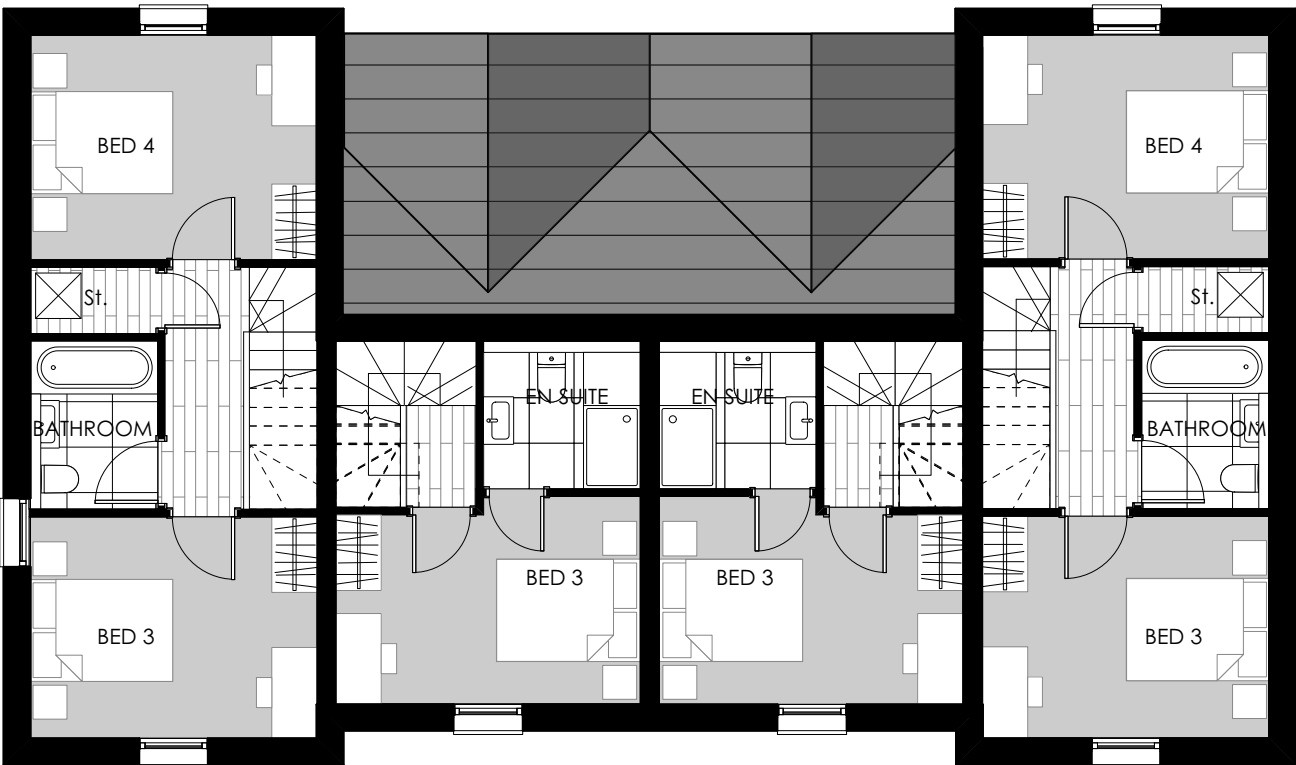

SECOND FLOOR PLAN
1:100

BLOCK 2, 5 AND 7 PLANS
1:100@A1

PLANNING

IMPORTANT NOTES:

B	06/04/23	AMENDED STORE DOOR AND LAYOUT TO ACCESS REQUIREMENTS.
A	05/12/22	AMENDED LAYOUT TO INCLUDE PROTECTED STAIR DESCRIPTION
REVISION	DATE	DESCRIPTION

CLIENT: BRITANNIA GROUP	
PROJECT: PROPOSED RESIDENTIAL DEVELOPMENT	
ADDRESS: VICTORIA PARK PROBATION CENTRE	
DRAWING TITLE: BLOCK 2, 5 AND 7 PLANS	
SCALE: 1:100@A1	DATE: OCTOBER 2022
DRAWING NO: A662_P_300B	

OLLIER SMURTHWAITE ARCHITECTS
40 King Street, Manchester, M2 6BA
T 0161 883 0838
F 0161 883 0839
E mail@olliersmurthwaite.com