



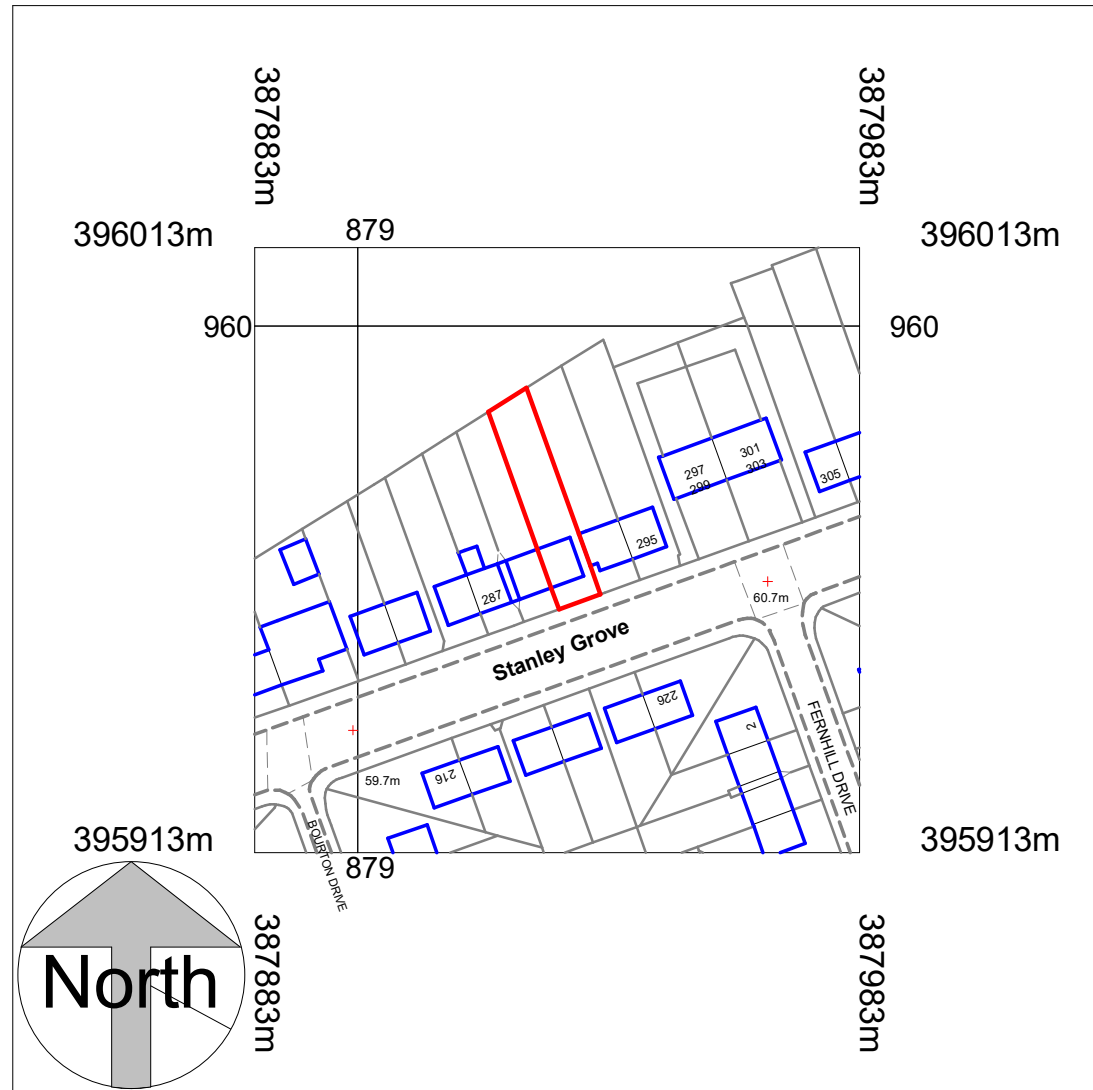

Location Plan
1 : 1250

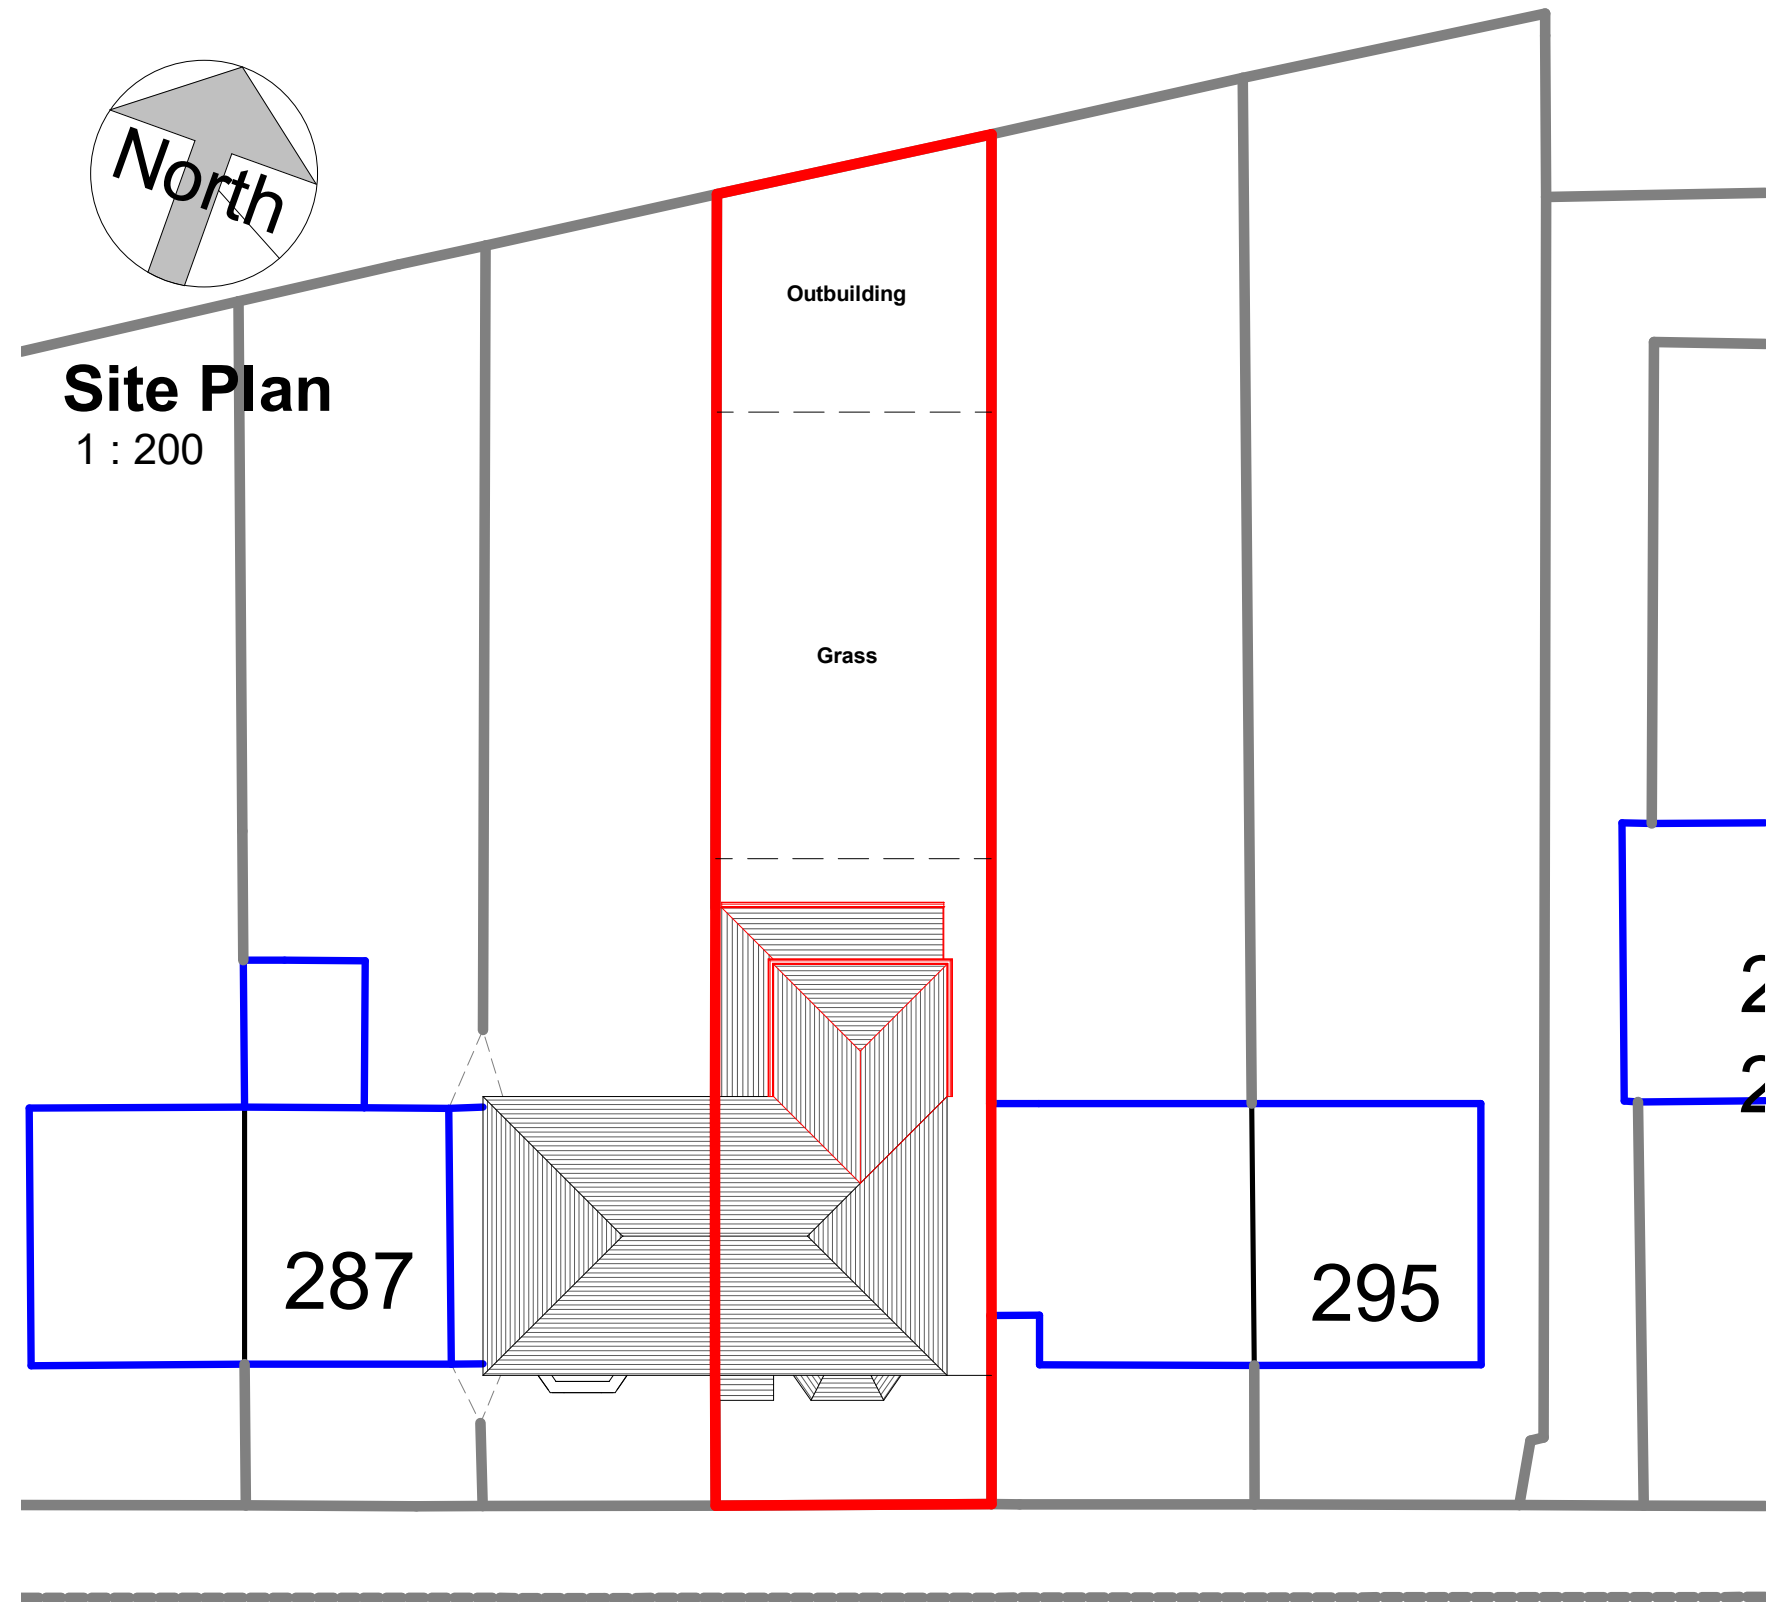

Stanley Grove


COPYRIGHT © ALL RIGHTS RESERVED BY VIKAS ALYAS LTD. DO NOT SCALE FROM DRAWING. DRAWING INDICATES DESIGN INTENT ONLY. REPORT ANY DISCREPANCIES TO CLIENT / VA LTD. NOT TO BE USED FOR CONSTRUCTION UNLESS STATED SO. TO BE READ IN CONJUNCTION WITH OTHER DRAWINGS OR SPECIFICATION WHERE PROVIDED.

ARCHITEK
BUILDING DESIGN CONSULTANCY


0161 511 8479
vikas@architek.uk
916 Stockport Road, Levenshulme, Manchester, M19 3AB

No.	Description	Date
P1	Issue to Planning	12.01.2023
P2	Amendments to planners concern	10.03.2023

PROJECT		ADDRESS		CLIENT		
Part Two/Single storey rear extension		291 Stanley Grove Manchester M18 7DP		Valiha Hussain		
		SHEET		Date 12.01.2023	Project number 1203	Scale (@ A3) As indicated
Manchester City Council		PURPOSE OF ISSUE		DRAWING NUMBER		
Planning		Location and Site Plan		Drawn by VA	A101	REV
				Checked by VA		P2

 


VISUAL SCALE 1:100 @ A3

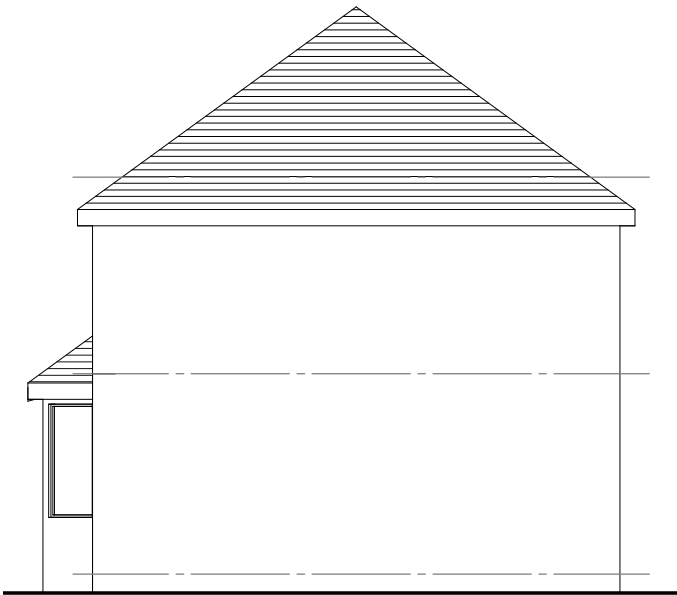


01_E-Elevation
1 : 100

ALL NEW MATERIAL FINISH TO
MATCH OR TO BE SIMILAR TO
EXISTING

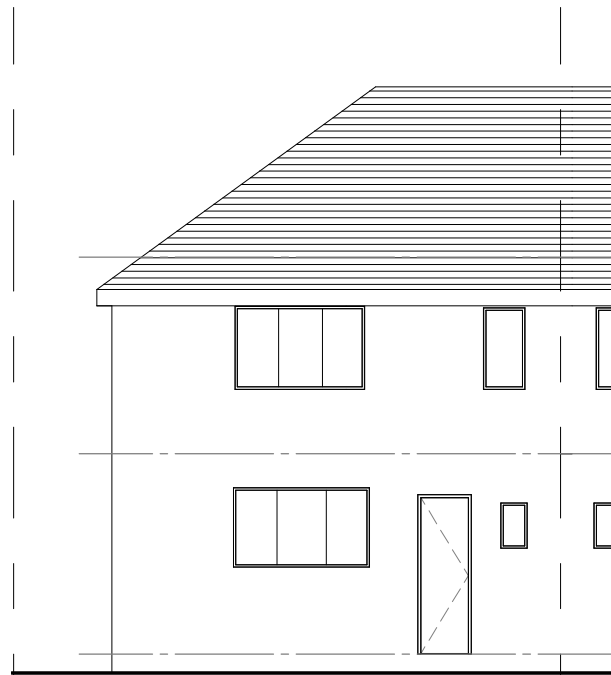

02_E-Elevation
1 : 100

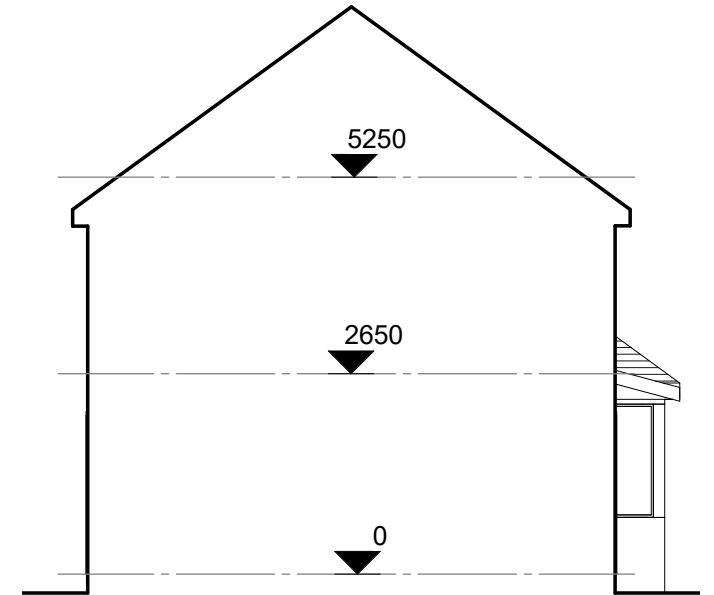


03_E-Elevation
1 : 100



01_P-Elevation
1 : 100



02_P-Elevation
1 : 100

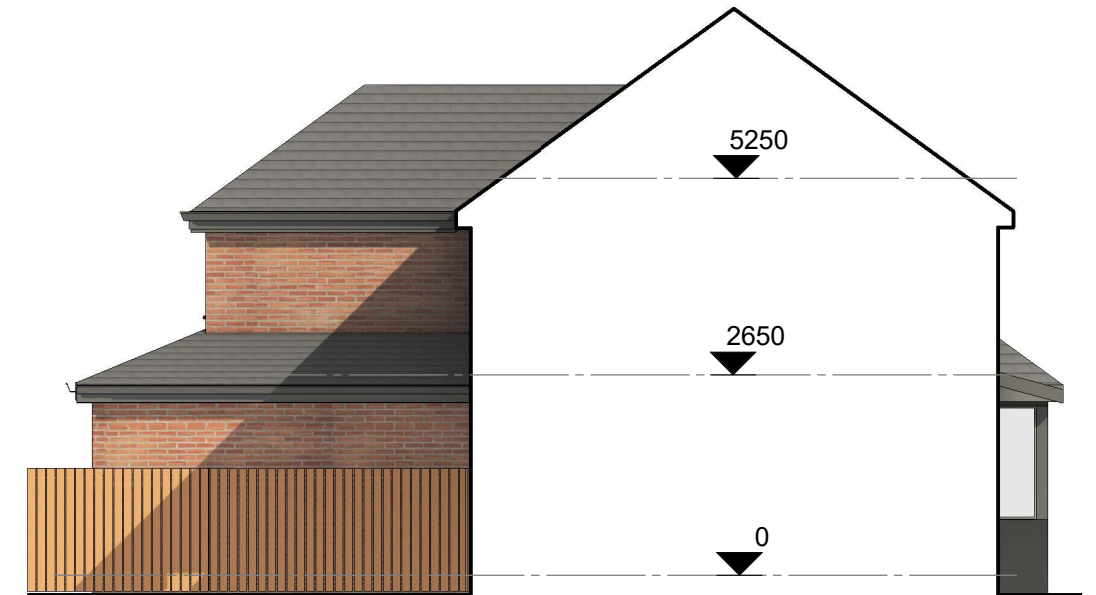

03_P-Elevation
1 : 100

COPYRIGHT © ALL RIGHTS RESERVED BY VIKAS ALYAS LTD. DO NOT SCALE FROM DRAWING. DRAWING INDICATES DESIGN INTENT ONLY. REPORT ANY DISCREPANCIES TO CLIENT / VA LTD. NOT TO BE USED FOR CONSTRUCTION UNLESS STATED SO. TO BE READ IN CONJUNCTION WITH OTHER DRAWINGS OR SPECIFICATION WHERE PROVIDED.

ARCHITEK

BUILDING DESIGN CONSULTANCY


0161 511 8479

vikas@architek.uk


916 Stockport Road, Levenshulme, Manchester, M19 3AB

No.	Description	Date
P1	Issue to Planning	12.01.2023
P2	Amendments to planners concern	10.03.2023


PROJECT		ADDRESS		CLIENT		
Part Two/Single storey rear extension		291 Stanley Grove Manchester M18 7DP		Valiha Hussain		
Manchester City Council	PURPOSE OF ISSUE Planning	SHEET Existing and Proposed Elevations		Date 12.01.2023	Project number 1203	Scale (@ A3) 1 : 100
				Drawn by VA	DRAWING NUMBER	
				Checked by VA	A103	REV P2

 

VISUAL SCALE 1:100 @ A3

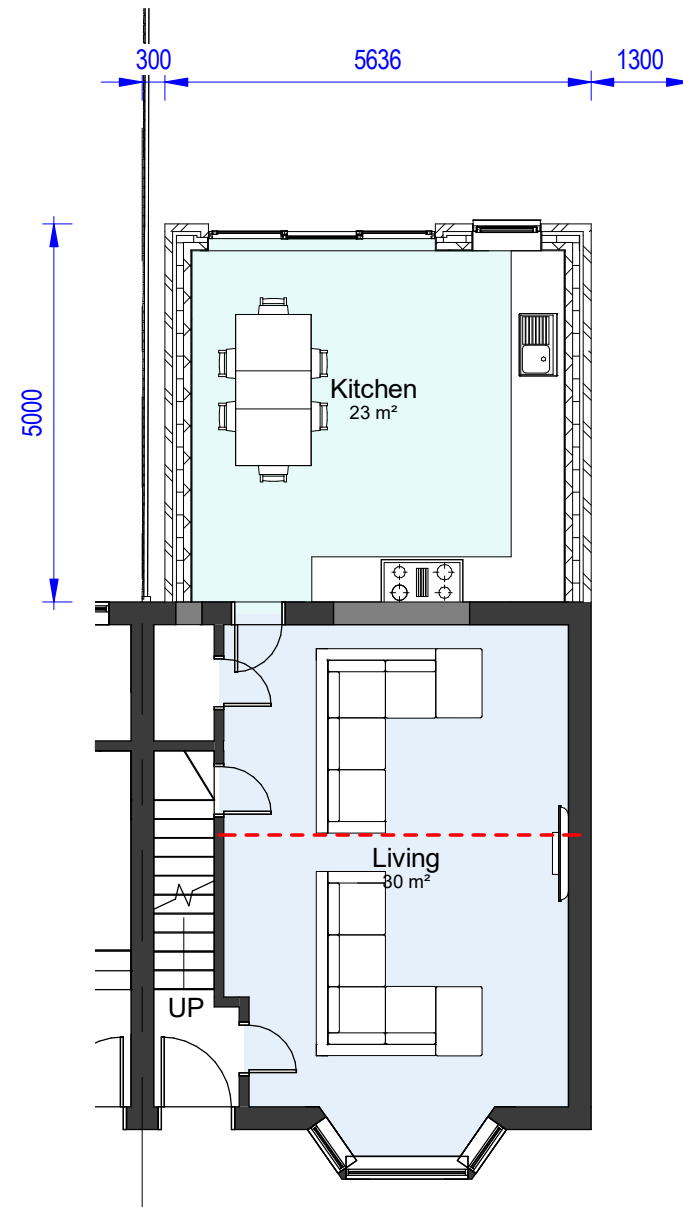

00-P-Ground Floor
1 : 100

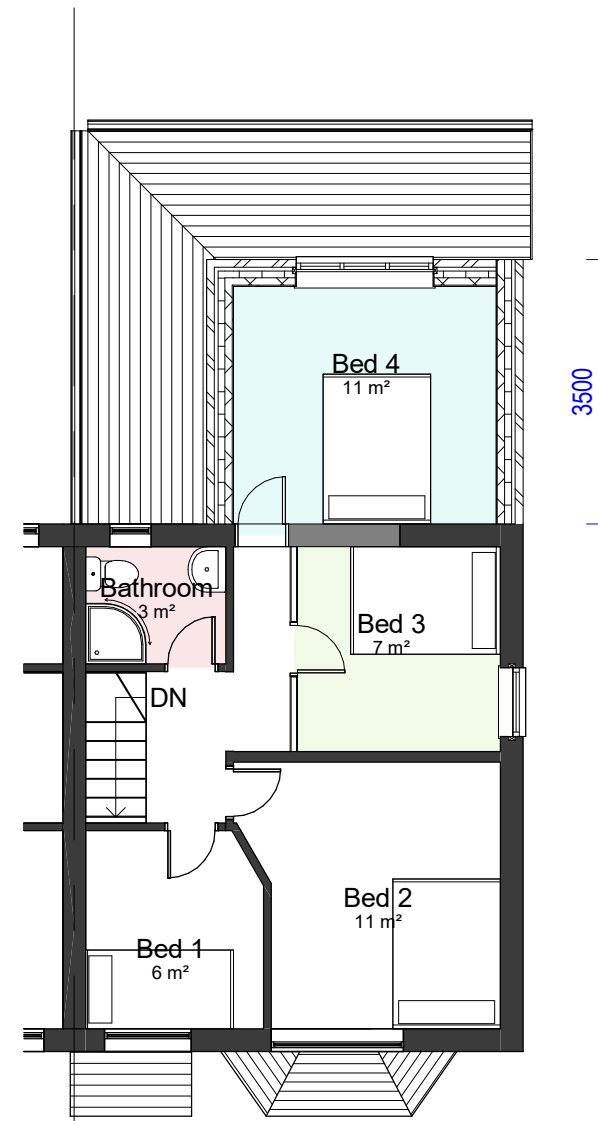

01-P-First Floor
1 : 100

COPYRIGHT © ALL RIGHTS RESERVED BY VIKAS ALYAS LTD. DO NOT SCALE FROM DRAWING. DRAWING INDICATES DESIGN INTENT ONLY. REPORT ANY DISCREPANCIES TO CLIENT / VA LTD. NOT TO BE USED FOR CONSTRUCTION UNLESS STATED SO. TO BE READ IN CONJUNCTION WITH OTHER DRAWINGS OR SPECIFICATION WHERE PROVIDED.


ARCHITEK
BUILDING DESIGN CONSULTANCY

0161 511 8479


vikas@architek.uk
916 Stockport Road, Levenshulme, Manchester, M19 3AB

No.	Description	Date
P1	Issue to Planning	12.01.2023
P2	Amendments to planners concern	10.03.2023


PROJECT		ADDRESS		CLIENT		
Part Two/Single storey rear extension		291 Stanley Grove Manchester M18 7DP		Valiha Hussain		
Manchester City Council	PURPOSE OF ISSUE Planning	SHEET Proposed Floor Plans	Date 12.01.2023	Project number 1203	Scale (@ A3) 1 : 100	
			Drawn by VA	DRAWING NUMBER		REV
			Checked by VA	A104		P2

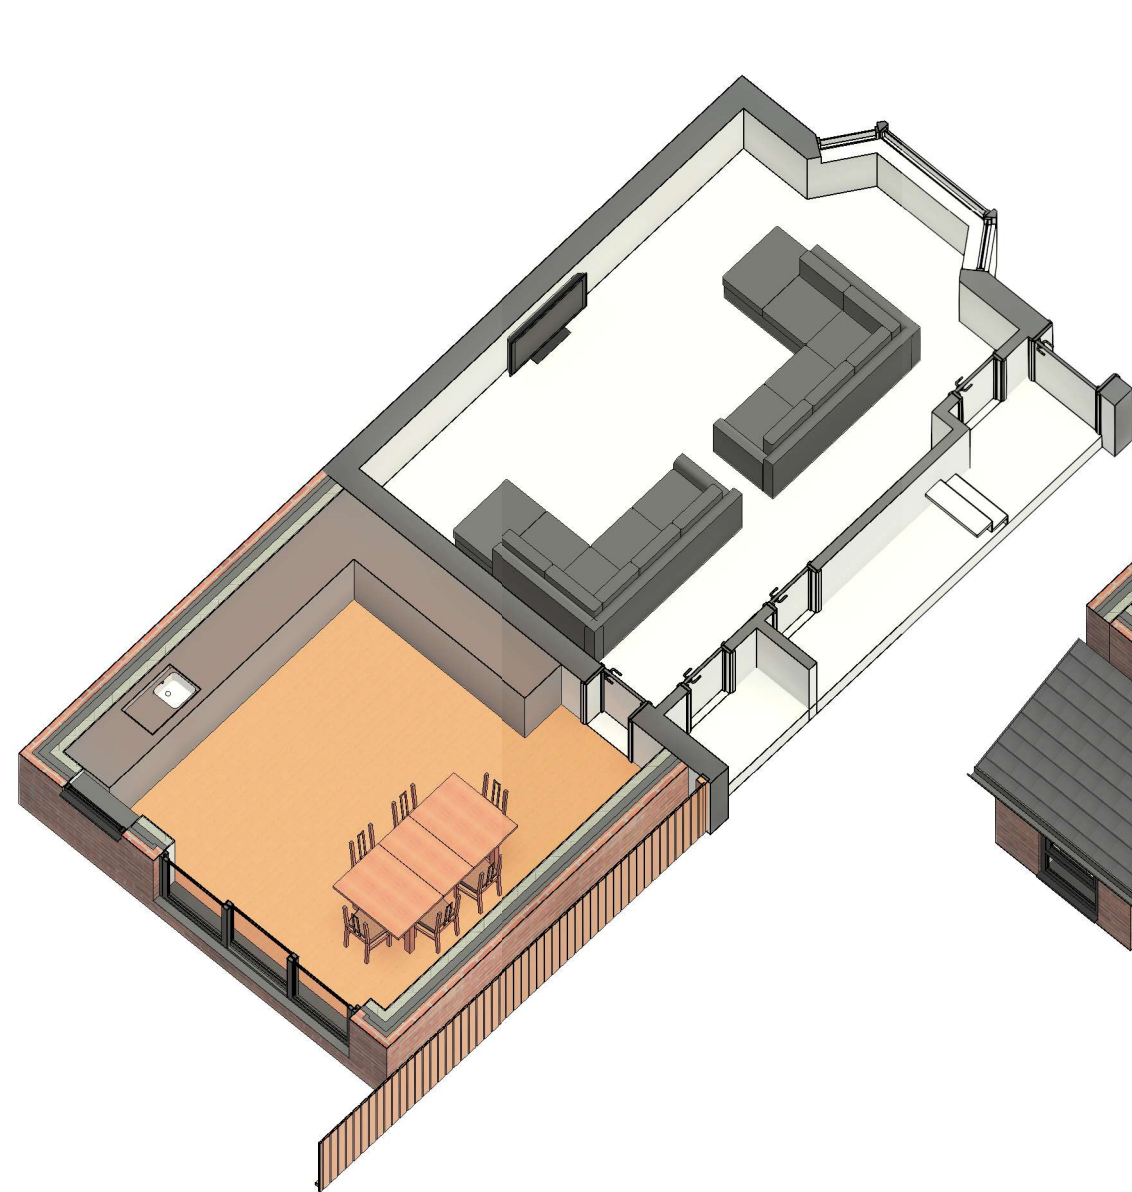

3D Ground Floor

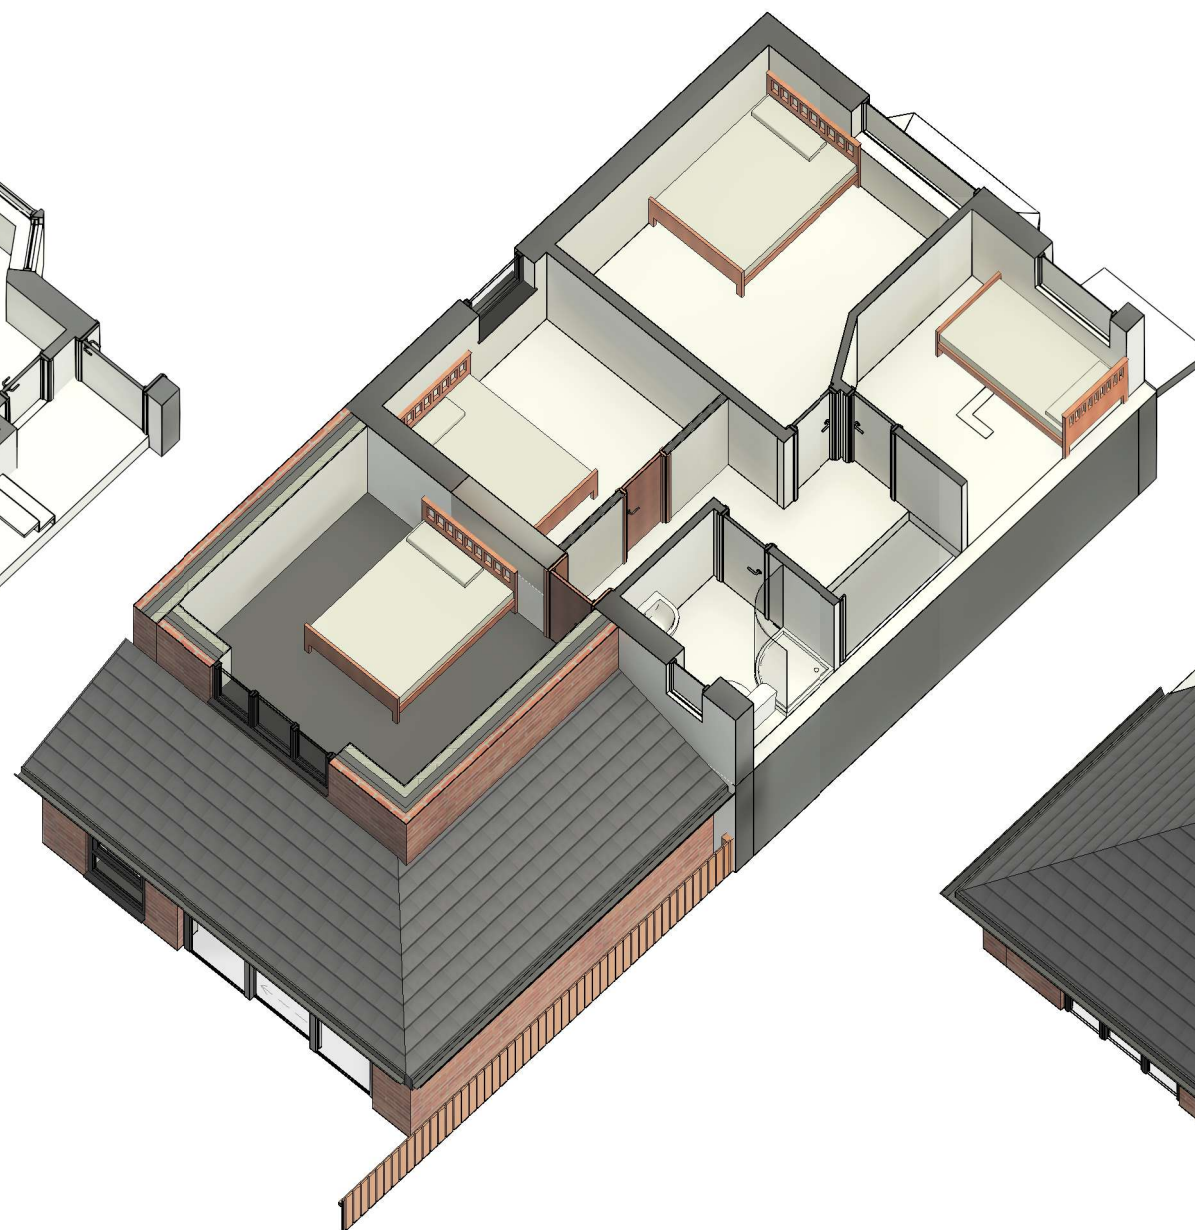

3D First Floor

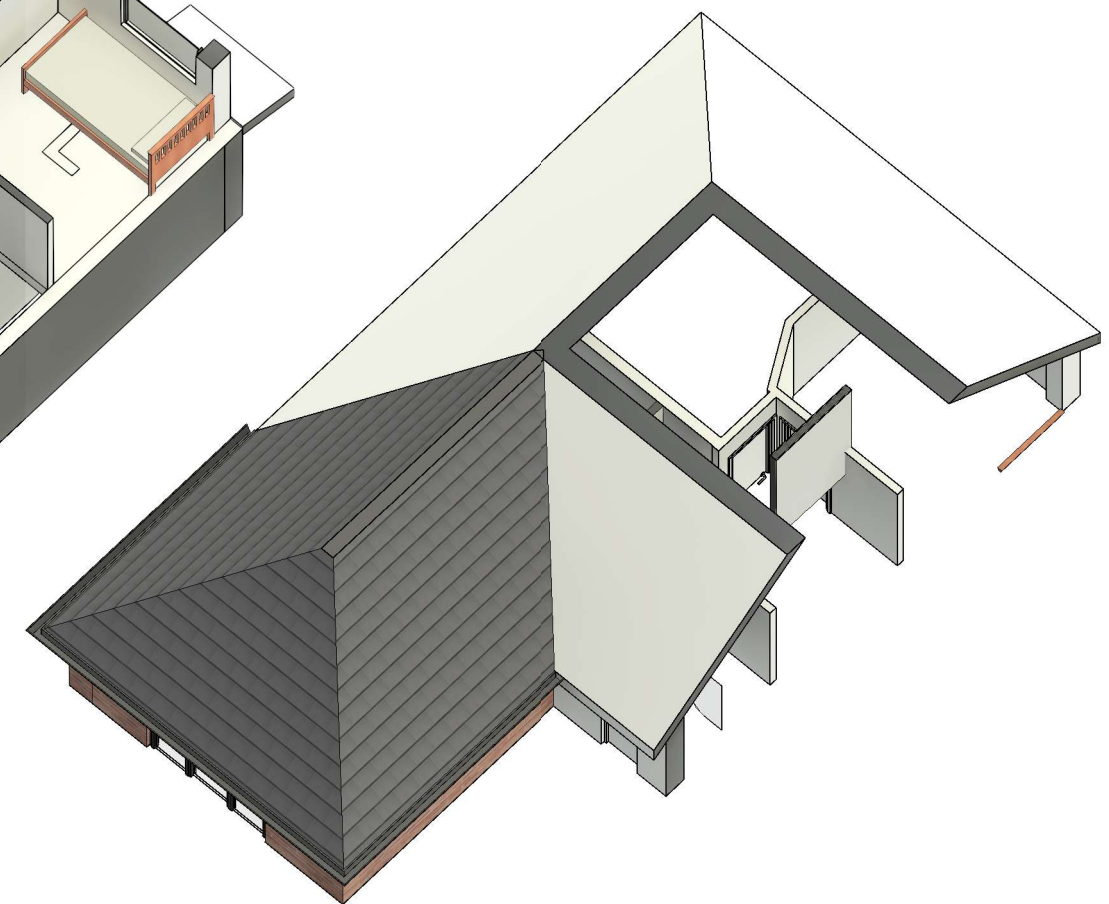

3D Roof

COPYRIGHT © ALL RIGHTS RESERVED BY VIKAS ALYAS LTD. DO NOT SCALE FROM DRAWING. DRAWING INDICATES DESIGN INTENT ONLY. REPORT ANY DISCREPANCIES TO CLIENT / VA LTD. NOT TO BE USED FOR CONSTRUCTION UNLESS STATED SO. TO BE READ IN CONJUNCTION WITH OTHER DRAWINGS OR SPECIFICATION WHERE PROVIDED.

ARCHITEK
BUILDING DESIGN CONSULTANCY

0161 511 8479
vikas@architek.uk
916 Stockport Road, Levenshulme, Manchester, M19 3AB

No.	Description	Date
P1	Issue to Planning	12.01.2023
P2	Amendments to planners concern	10.03.2023

PROJECT		ADDRESS		CLIENT			
Part Two/Single storey rear extension		291 Stanley Grove Manchester M18 7DP		Valiha Hussain			
		SHEET		Date 12.01.2023	Project number 1203	Scale (@ A3)	
Manchester City Council	PURPOSE OF ISSUE Planning	3D Floor Plans		Drawn by VA	DRAWING NUMBER		REV
				Checked by VA	A105		P2



3D Rear 1

COPYRIGHT © ALL RIGHTS RESERVED BY VIKAS ALYAS LTD. DO NOT SCALE FROM DRAWING. DRAWING INDICATES DESIGN INTENT ONLY. REPORT ANY DISCREPANCIES TO CLIENT / VA LTD. NOT TO BE USED FOR CONSTRUCTION UNLESS STATED SO. TO BE READ IN CONJUNCTION WITH OTHER DRAWINGS OR SPECIFICATION WHERE PROVIDED.

ARCHITEK
BUILDING DESIGN CONSULTANCY

0161 511 8479
vikas@architek.uk
916 Stockport Road, Levenshulme, Manchester, M19 3AB

No.	Description	Date
P1	Issue to Planning	12.01.2023
P2	Amendments to planners concern	10.03.2023

PROJECT		ADDRESS		CLIENT		
Part Two/Single storey rear extension		291 Stanley Grove Manchester M18 7DP		Valiha Hussain		
		SHEET		Date 12.01.2023	Project number 1203	Scale (@ A3)
Manchester City Council		PURPOSE OF ISSUE		Drawn by VA	DRAWING NUMBER	
Planning		3D Rear 1		Checked by VA	A106	REV P2

3D Impression 1



COPYRIGHT © ALL RIGHTS RESERVED BY VIKAS ALYAS LTD. DO NOT SCALE FROM DRAWING. DRAWING INDICATES DESIGN INTENT ONLY. REPORT ANY DISCREPANCIES TO CLIENT / VA LTD. NOT TO BE USED FOR CONSTRUCTION UNLESS STATED SO. TO BE READ IN CONJUNCTION WITH OTHER DRAWINGS OR SPECIFICATION WHERE PROVIDED.

ARCHITEK
BUILDING DESIGN CONSULTANCY

0161 511 8479

vikas@architek.uk
916 Stockport Road, Levenshulme, Manchester, M19 3AB

No.	Description	Date
P1	Issue to Planning	12.01.2023
P2	Amendments to planners concern	10.03.2023

PROJECT		ADDRESS		CLIENT		
Part Two/Single storey rear extension		291 Stanley Grove Manchester M18 7DP		Valiha Hussain		
		SHEET		Date 12.01.2023	Project number 1203	Scale (@ A3)
Manchester City Council		PURPOSE OF ISSUE		Drawn by VA	DRAWING NUMBER	
Planning		3D Impression		Checked by VA	A107	REV P2