




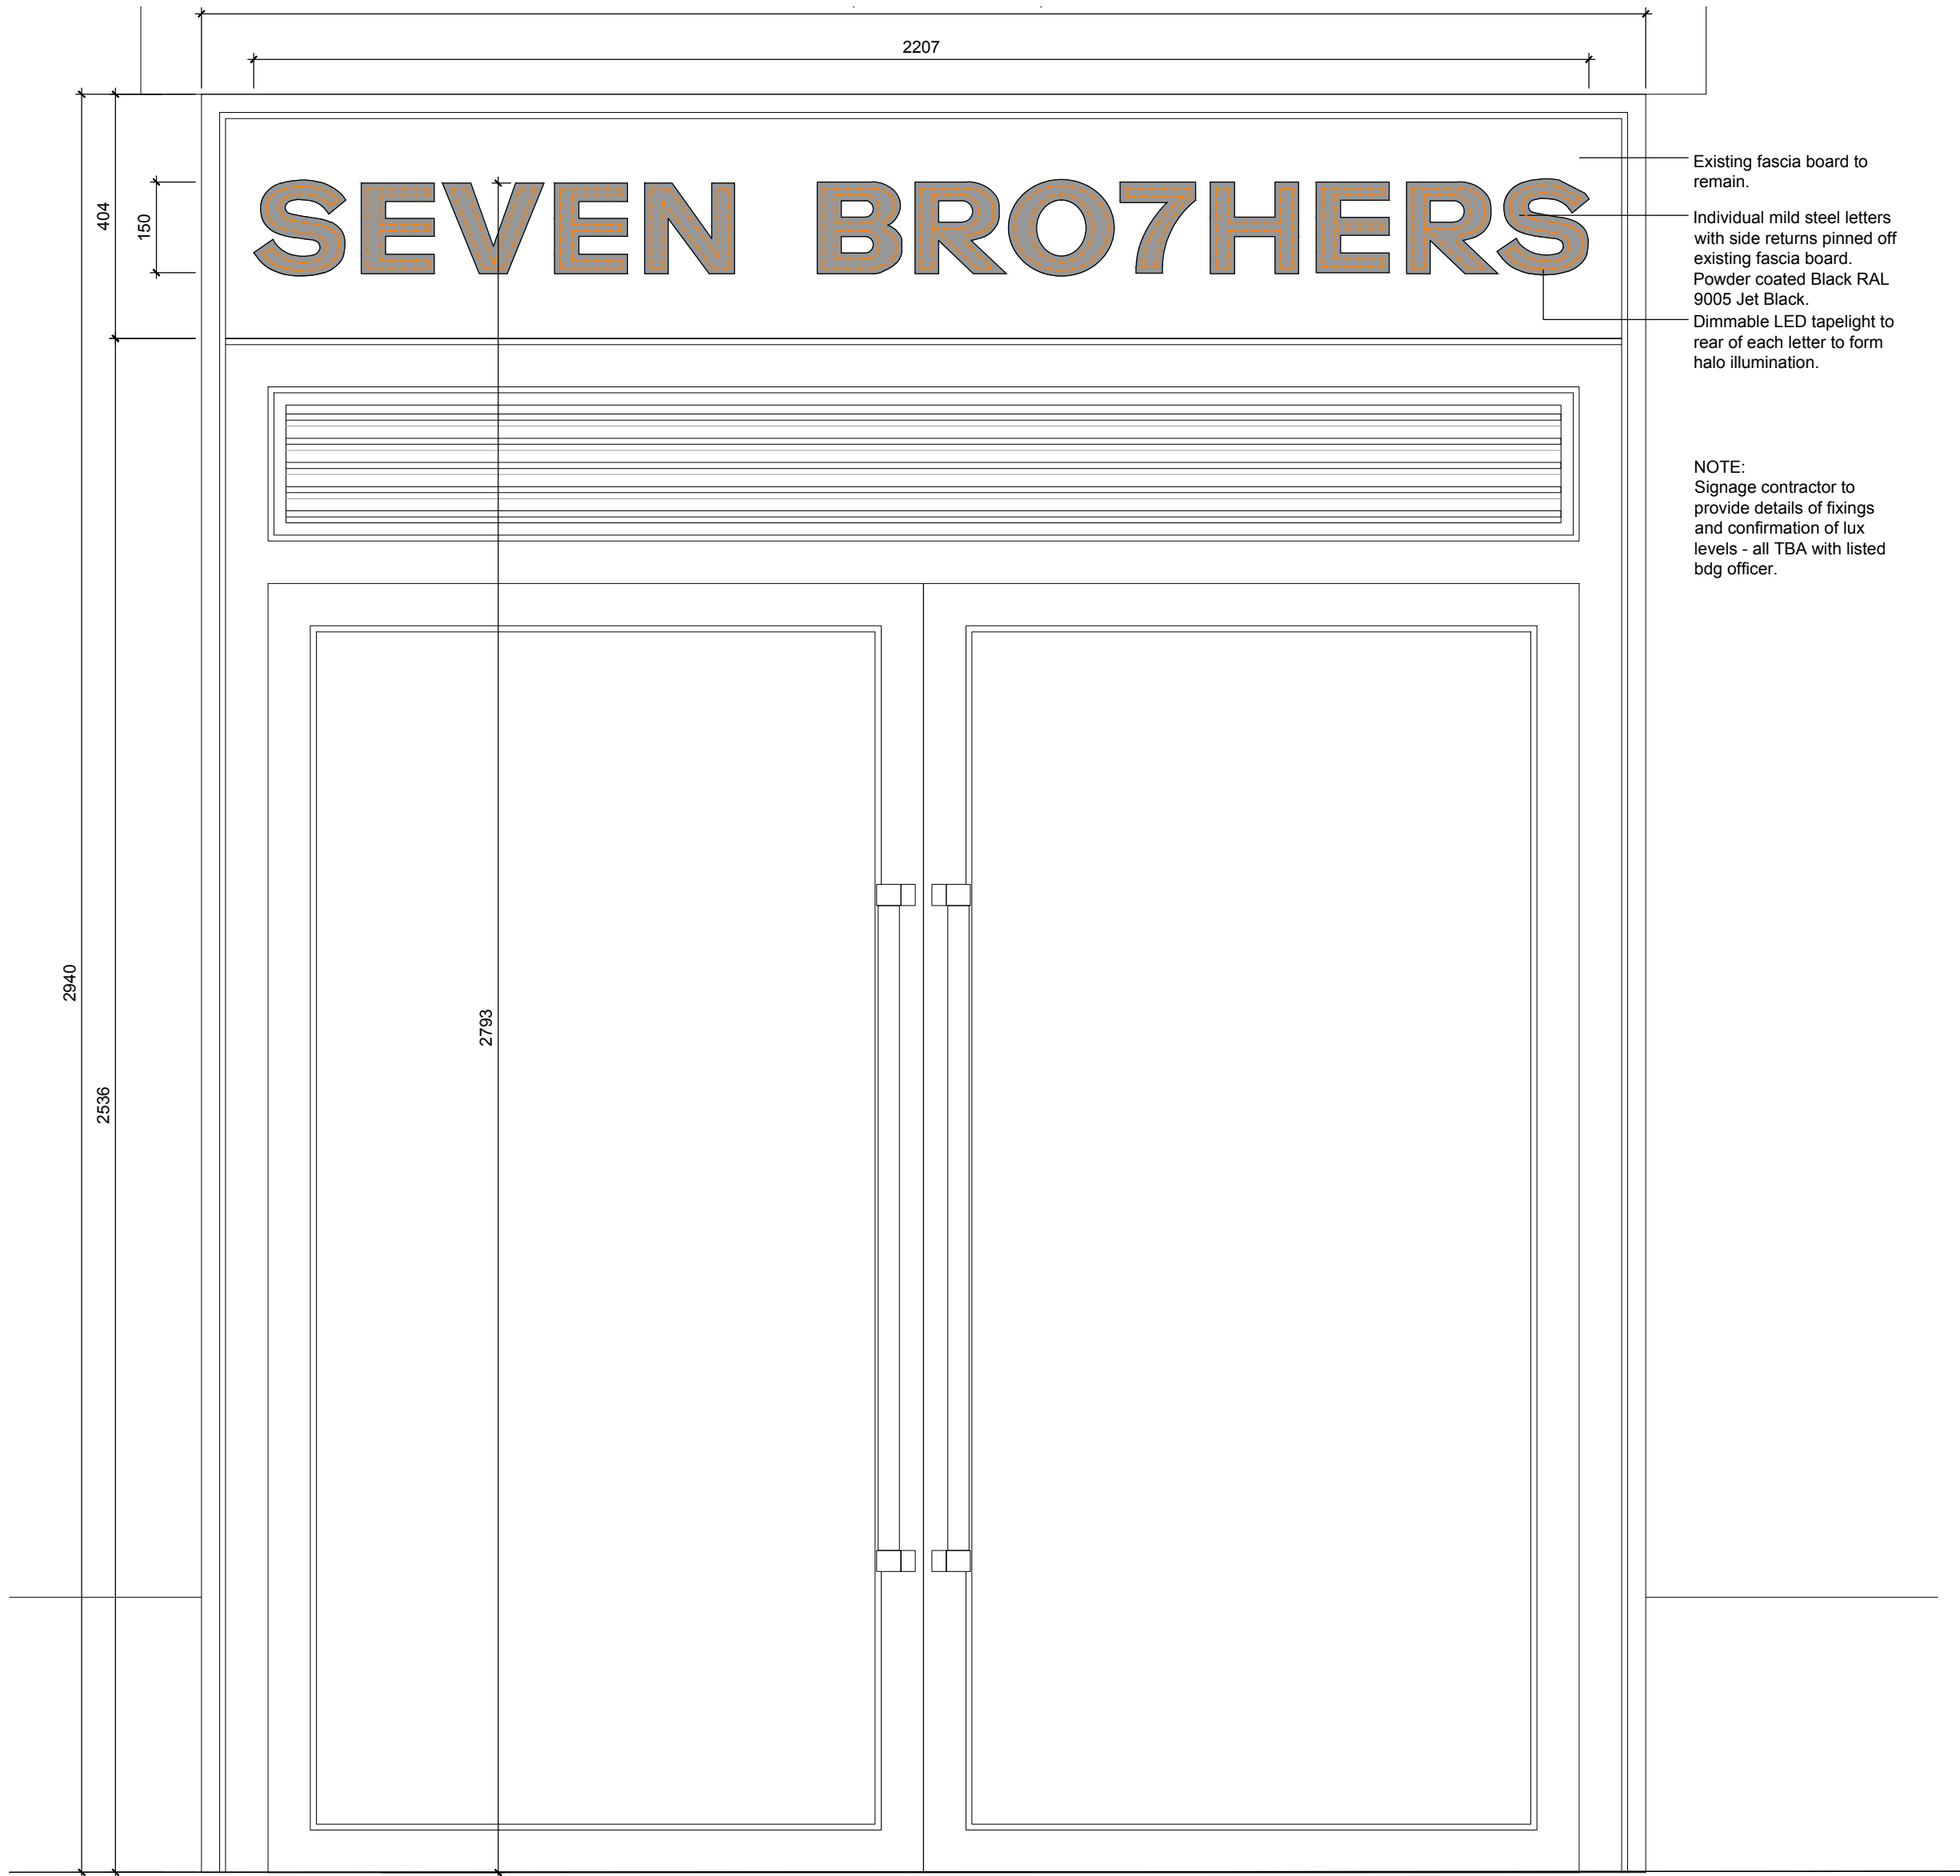



FASCIA SIGN FRONT ELEVATION  
Scale 1:10

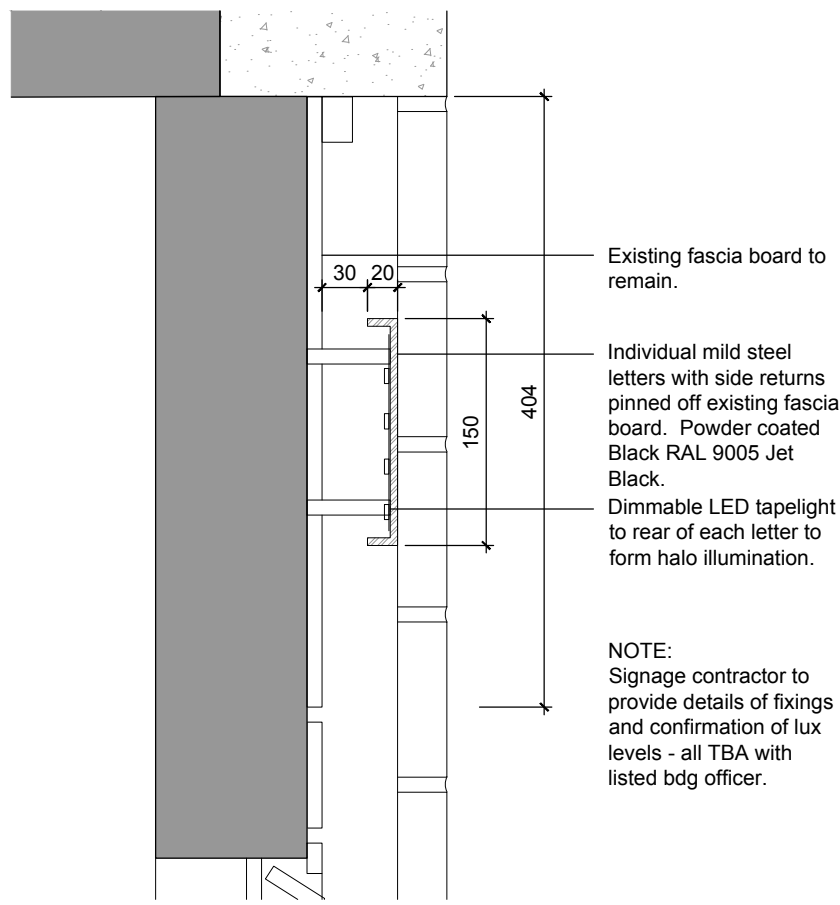

SECTION  
Scale 1:5

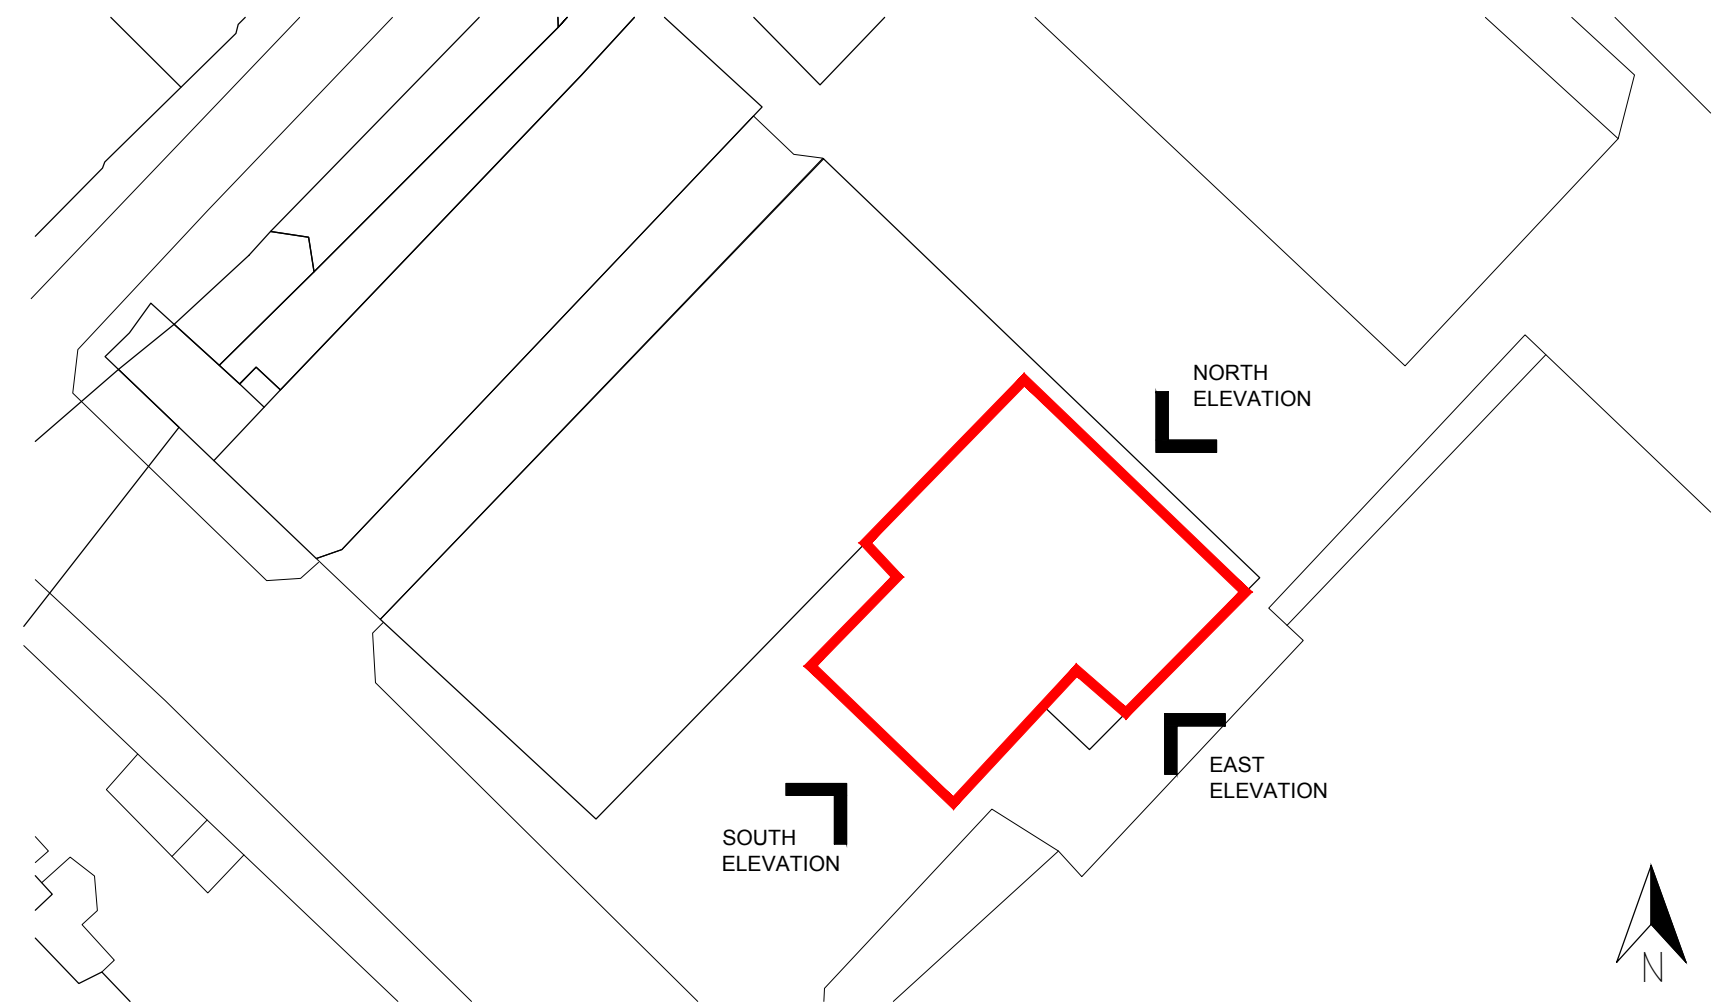

SITE PLAN  
Scale 1:500

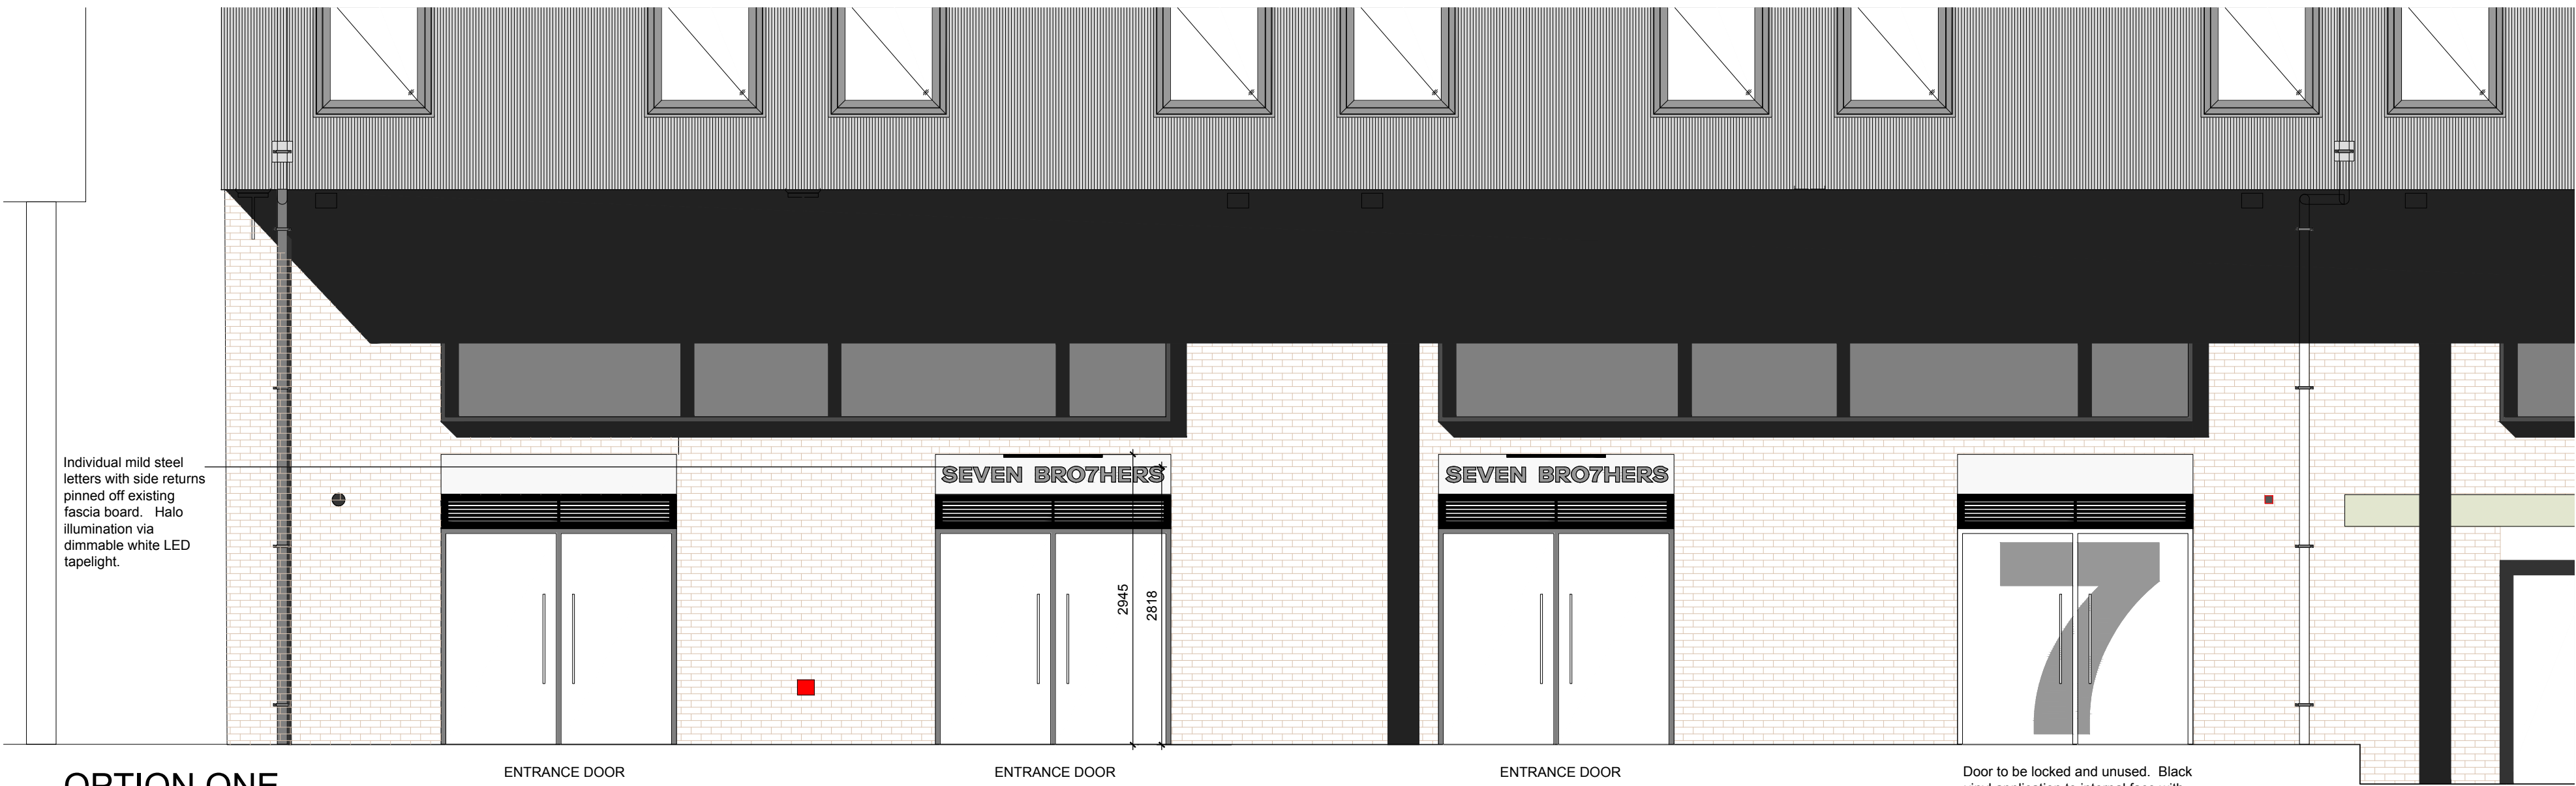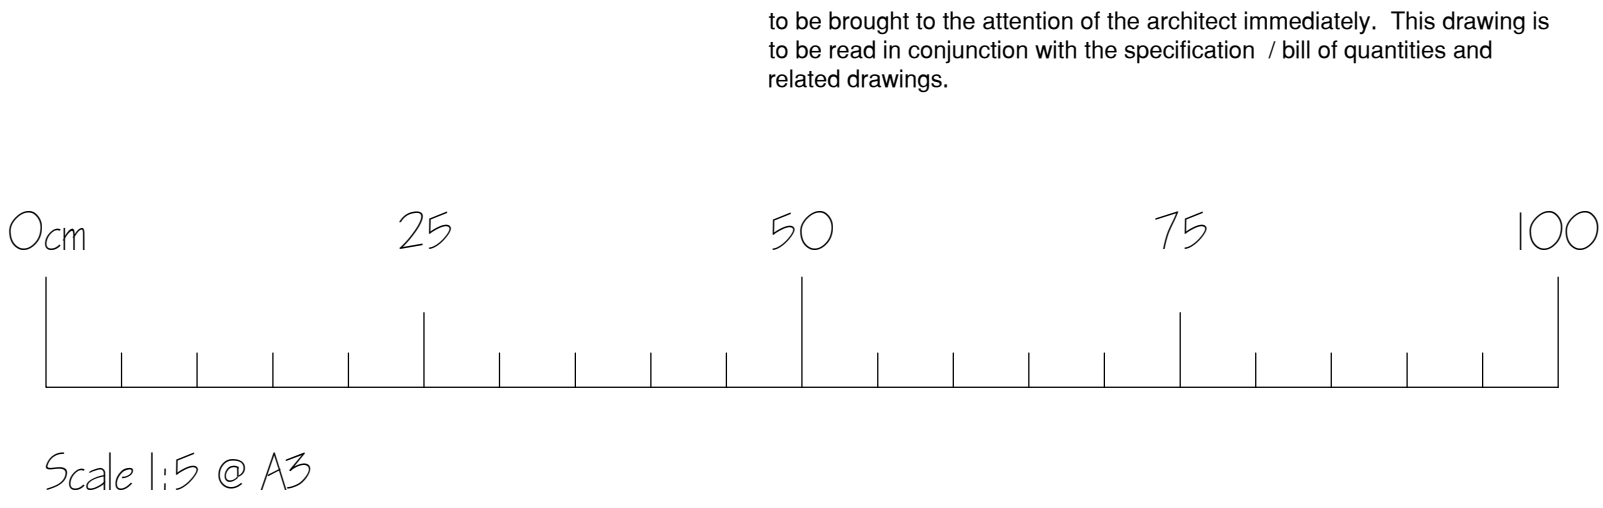

OPTION ONE  
NORTH ELEVATION  
Scale 1:50

|   |                                                                     |          |    |
|---|---------------------------------------------------------------------|----------|----|
| E | ADDED DETAIL                                                        | 26.06.23 | PM |
| D | 1NO. FASCIA SIGN OMITTED.                                           | 19.06.23 | PM |
| C | UPDATED SIGNAGE FOLLOWING SITE VISIT                                | 23.05.23 | PM |
| B | UPDATED SIGN DETAIL FOLLOWING COMMENTS FROM LISTED BUILDING OFFICER | 19.05.23 | PM |
| A | UPDATED SIGN DETAILS FOLLOWING SITE MEETING                         | 14.04.23 | PM |
| - | FIRST ISSUE                                                         | 03.04.23 | PM |

|                                                             |                      |                 |
|-------------------------------------------------------------|----------------------|-----------------|
| ISSUE                                                       |                      |                 |
| FOR PLANNING                                                |                      |                 |
| DESIGN STUDIO                                               |                      |                 |
| t: 07817 392870 polly.512designstudio@gmail.com             |                      |                 |
| CLIENT:<br>SEVEN BRO7HERS                                   |                      |                 |
| PROJECT ADDRESS:<br>KAMPUS G5<br>MINSULL STREET, MANCHESTER |                      |                 |
| TITLE:<br>PROPOSED NORTH ELEVATION                          |                      |                 |
| JOB NO:<br>7B05                                             | SCALE:<br>1:100 @ A1 | DRAWN BY:<br>PM |
| DWG NO:<br>PE01.01                                          | REV:<br>E            |                 |