




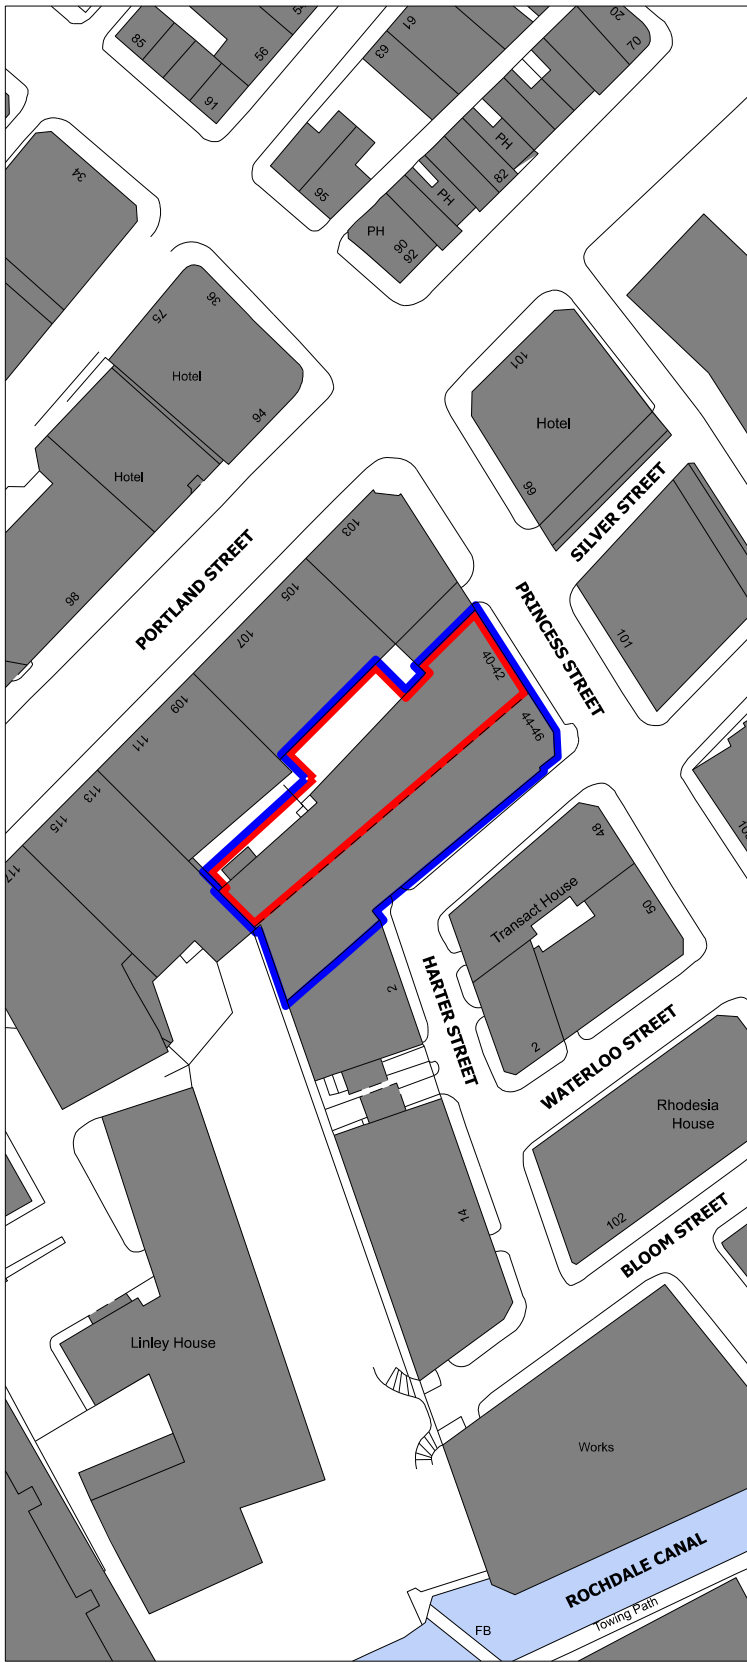

Location Plan (1:1250)

 

Site boundary to which the application relates
Buildings/property owned by the applicant

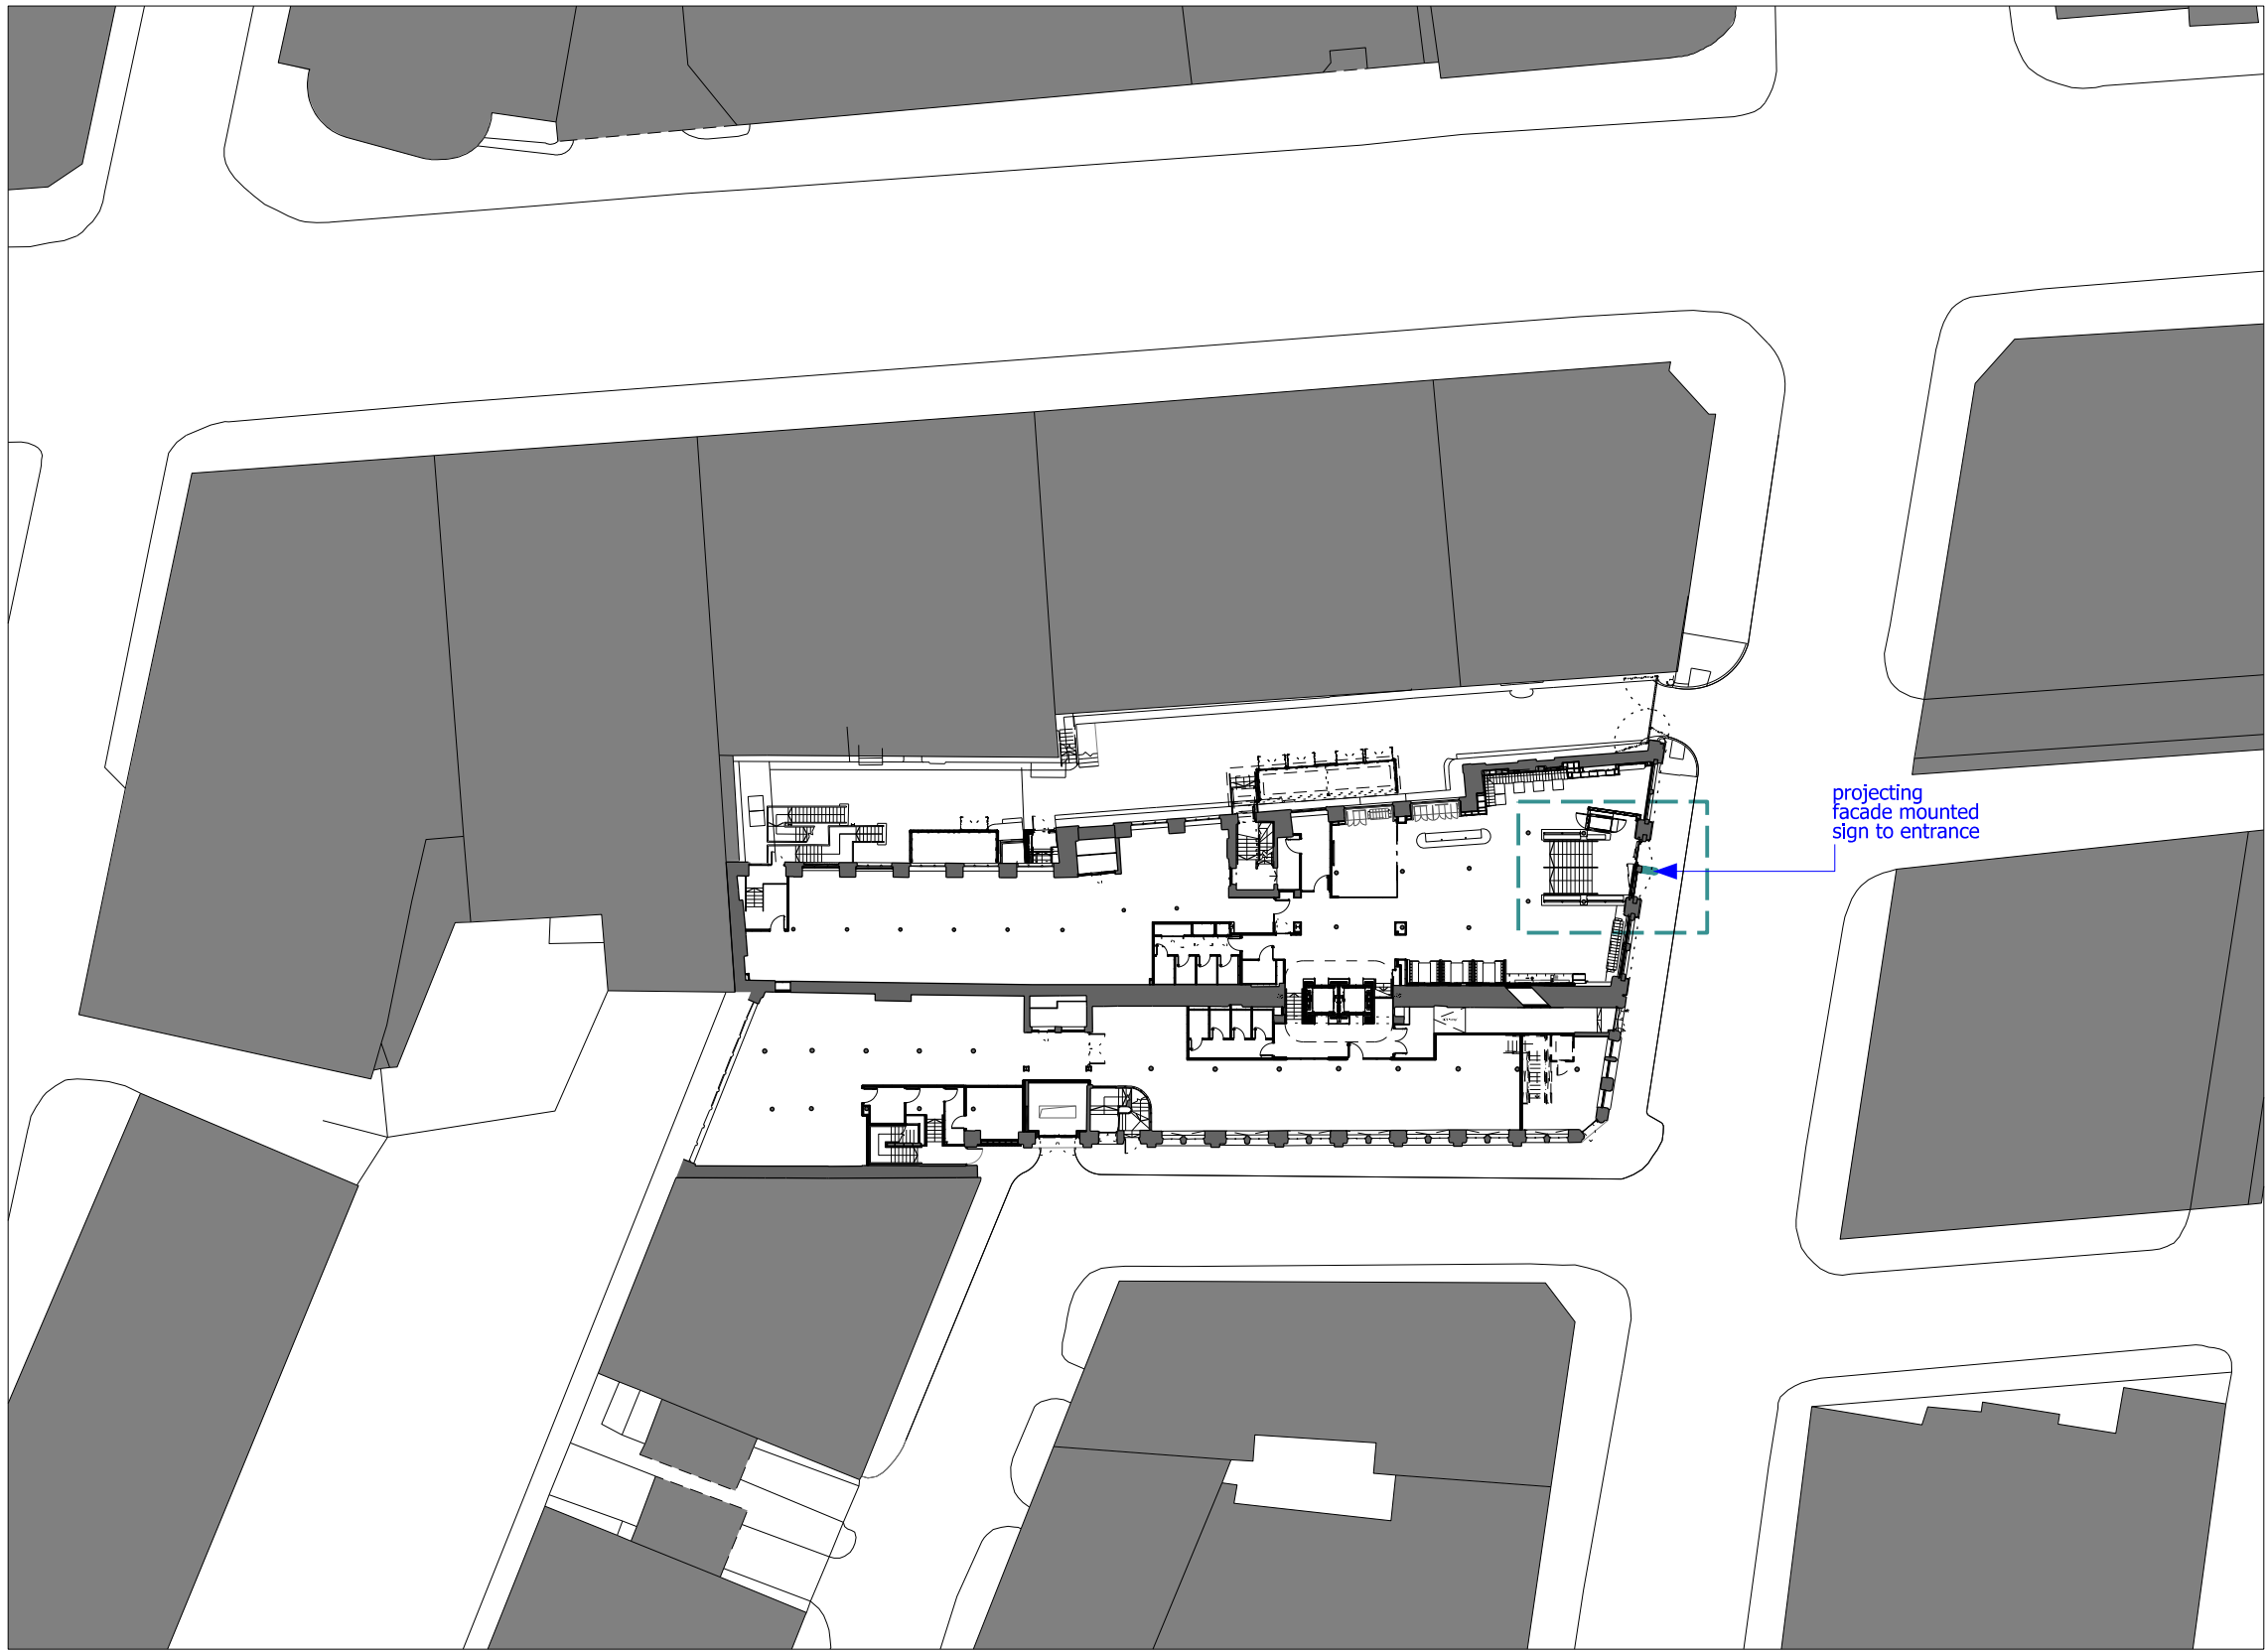

Site Plan (1:500)



Signage locations

bridge
architects

address 14 Old Mill Street, Manchester, M4 6DZ
directors Russell Bridge RIBA ARB Victoria Hilton ARB

phone 0161 879 2828 **web** www.bridgearchitects.com
company # 07793934 **email** info@bridgearchitects.com

revision notes

project 40-46 Princess Street
client Wittington Investments
job no. 0247
drawing no. al(79)100

drawing title
drawing scale
drawing created
drawing rev

Proposed Building Signage - Location Plan
1:1250/1:500 @ A3
March 2023
P01

bridge
architects

Do not scale from this drawing - use figured dimensions only.
This design and drawing is the copyright of bridge architects ltd and
may not be reproduced in any form without prior written consent.
Issue of the drawing does not impart any real or implied copyright licence.