





① GA Section A-A Through Site (PNG)
1:100

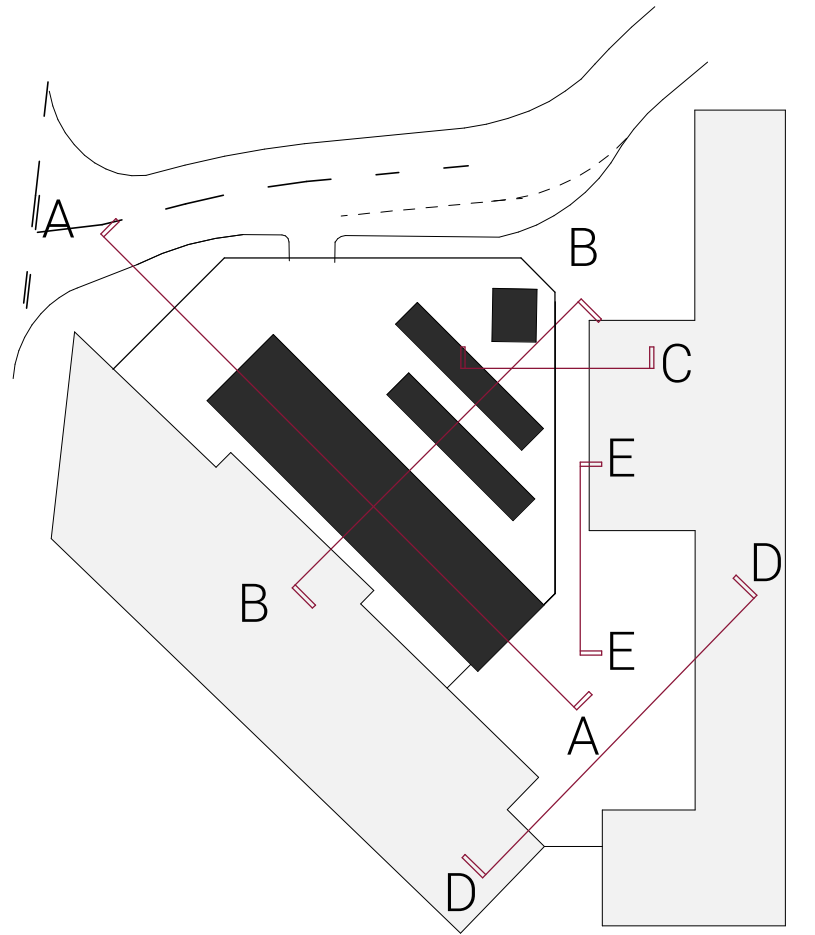

○ Plan legend for Proposed Sections
1:600



② GA Section B-B Through Site (PNG)
1:100

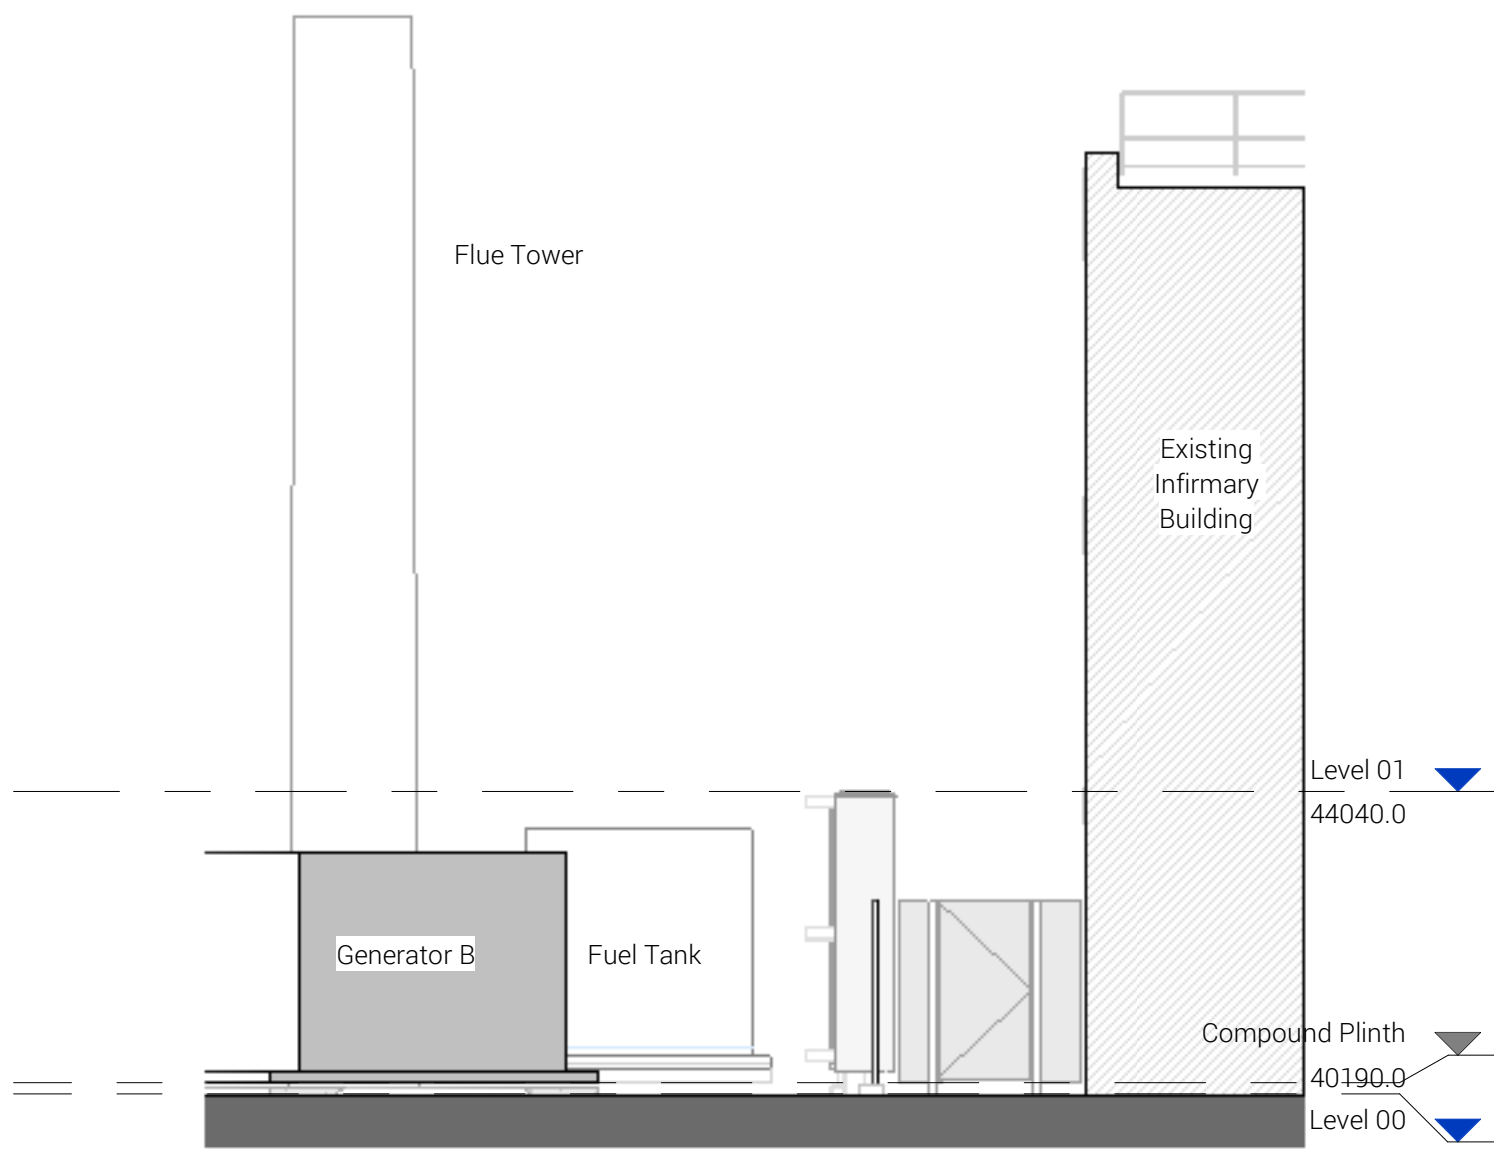

③ GA Section CC - Boundary with existing hospital (PNG)
1:100

GENERAL NOTES:

- DAY Architectural Ltd accepts no responsibility for any costs, losses or claims whatsoever arising from these drawings, specifications and related documents unless there is full compliance with the Client or any unauthorised user of the following:
1. All boundaries, dimensions and levels are to be checked on site before construction and any discrepancies reported to the Architect / Designer.
 2. Partial Service: Any discrepancies with site or other information is to be advised to the Architect / Designer and direction and / or approval is to be sought before the implementation of the detail.
 3. Block and site plans are reproduced under license from the Ordnance Survey.
 4. Do not scale this drawing.
 5. For the purpose of coordination, all relevant parties must check this information prior to implementation and report any discrepancies to the Architect / Designer.

REV	DESCRIPTION	DATE	REV BY
P1	Design changes for LPA/Chiller location	16.05.23	AK

CLIENT IHP	   
PROJECT Project RED - Electrical Infrastructure	

DRAWING Proposed Sections							
SCALE As indicated @ A1						FIRST ISSUED 25/10/22	
PROJECT 1188-21		CLIENT REF RED		DRAWN BY AK		CHECKED BY JC	
ORIGIN DAY	VOLUME 02	LEVEL XX	TYPE DR	ROLE A	NUMBER 070207	REVISION P1	
SUITABILITY PLANNING							

DAY

DAY Architectural Ltd.
Studio 1, Lancaster Buildings
77 Deansgate, Manchester, M3
2BW
T: 0161 834 9703
W: www.day-architectural.com