



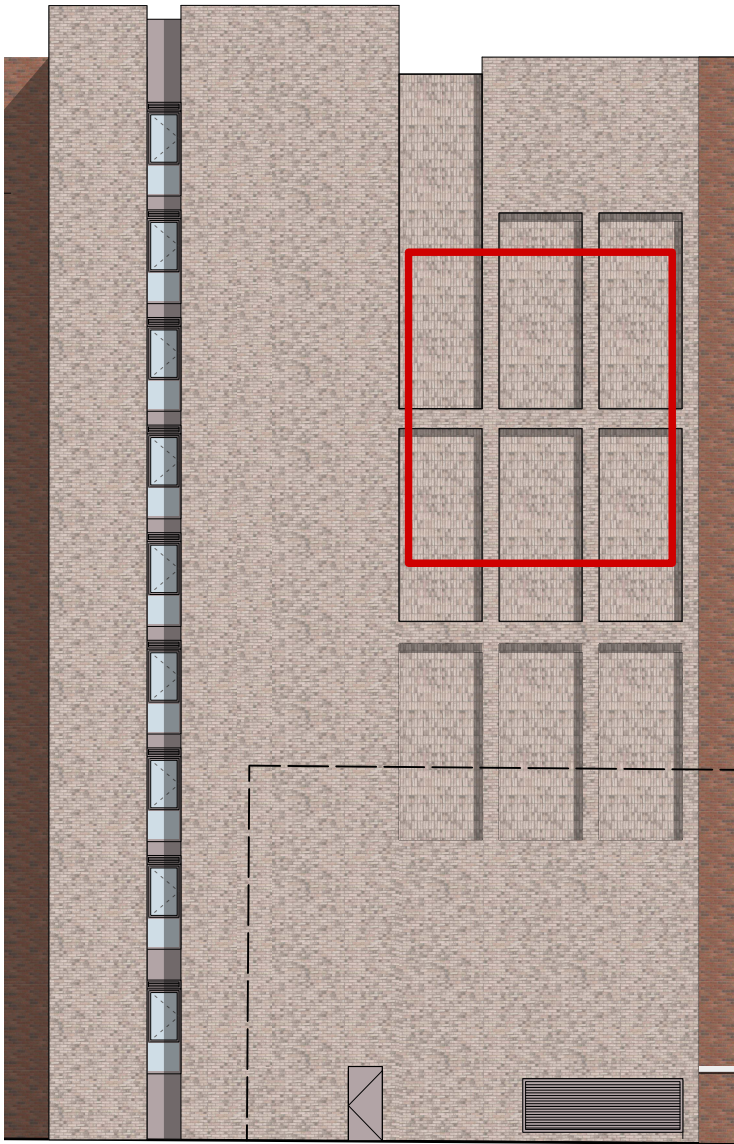


DUCIE STREET KEY ELEVATION

1:200 @ A3

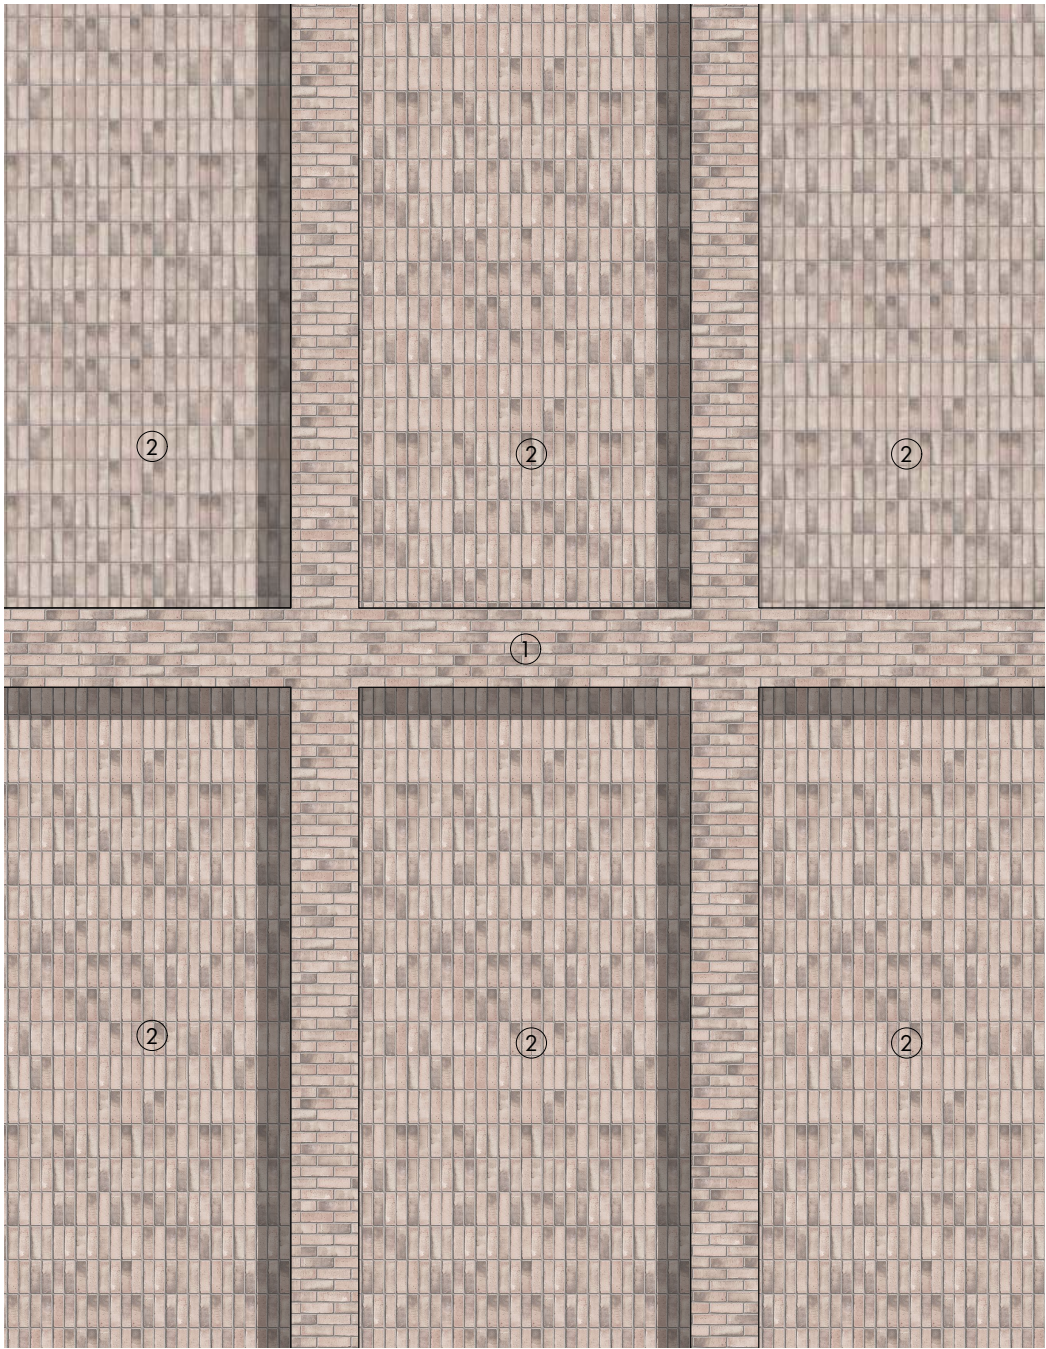

PROPOSED DUCIE STREET BAY STUDY

1:50 @ A3

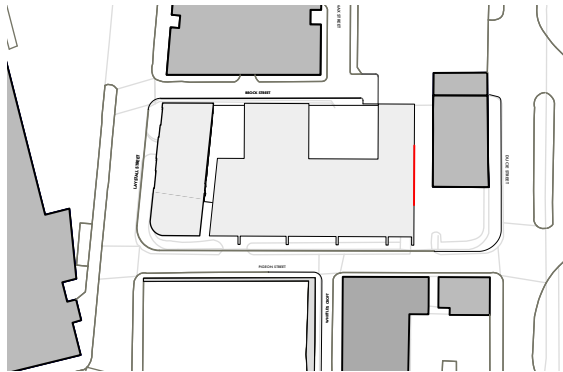

KEY SITE PLAN



- ① BRICK TO FORM EXPRESSED GRID IN STRETCHER BOND.
- ② RECESSED STACK BONDED BRICK

OMIArchitects

PROJECT Laystall St
DATE FEB' 21
SCALE 1:50
DWG No. 1383 / L 0122

PROPOSED SECONDARY ELEVATION BAY STUDY
DUCIE, PIGEON