

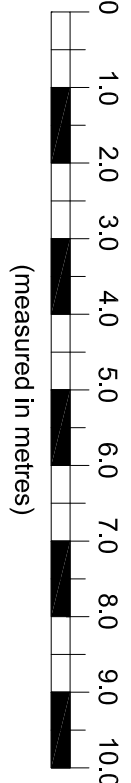


The Contractor is responsible for checking dimensions and any discrepancy, to be verified with the Architects before proceeding. Figured dimensions to be worked to only. Subject to all Local Authority and Statutory approvals.
DO NOT SCALE

PLANNING

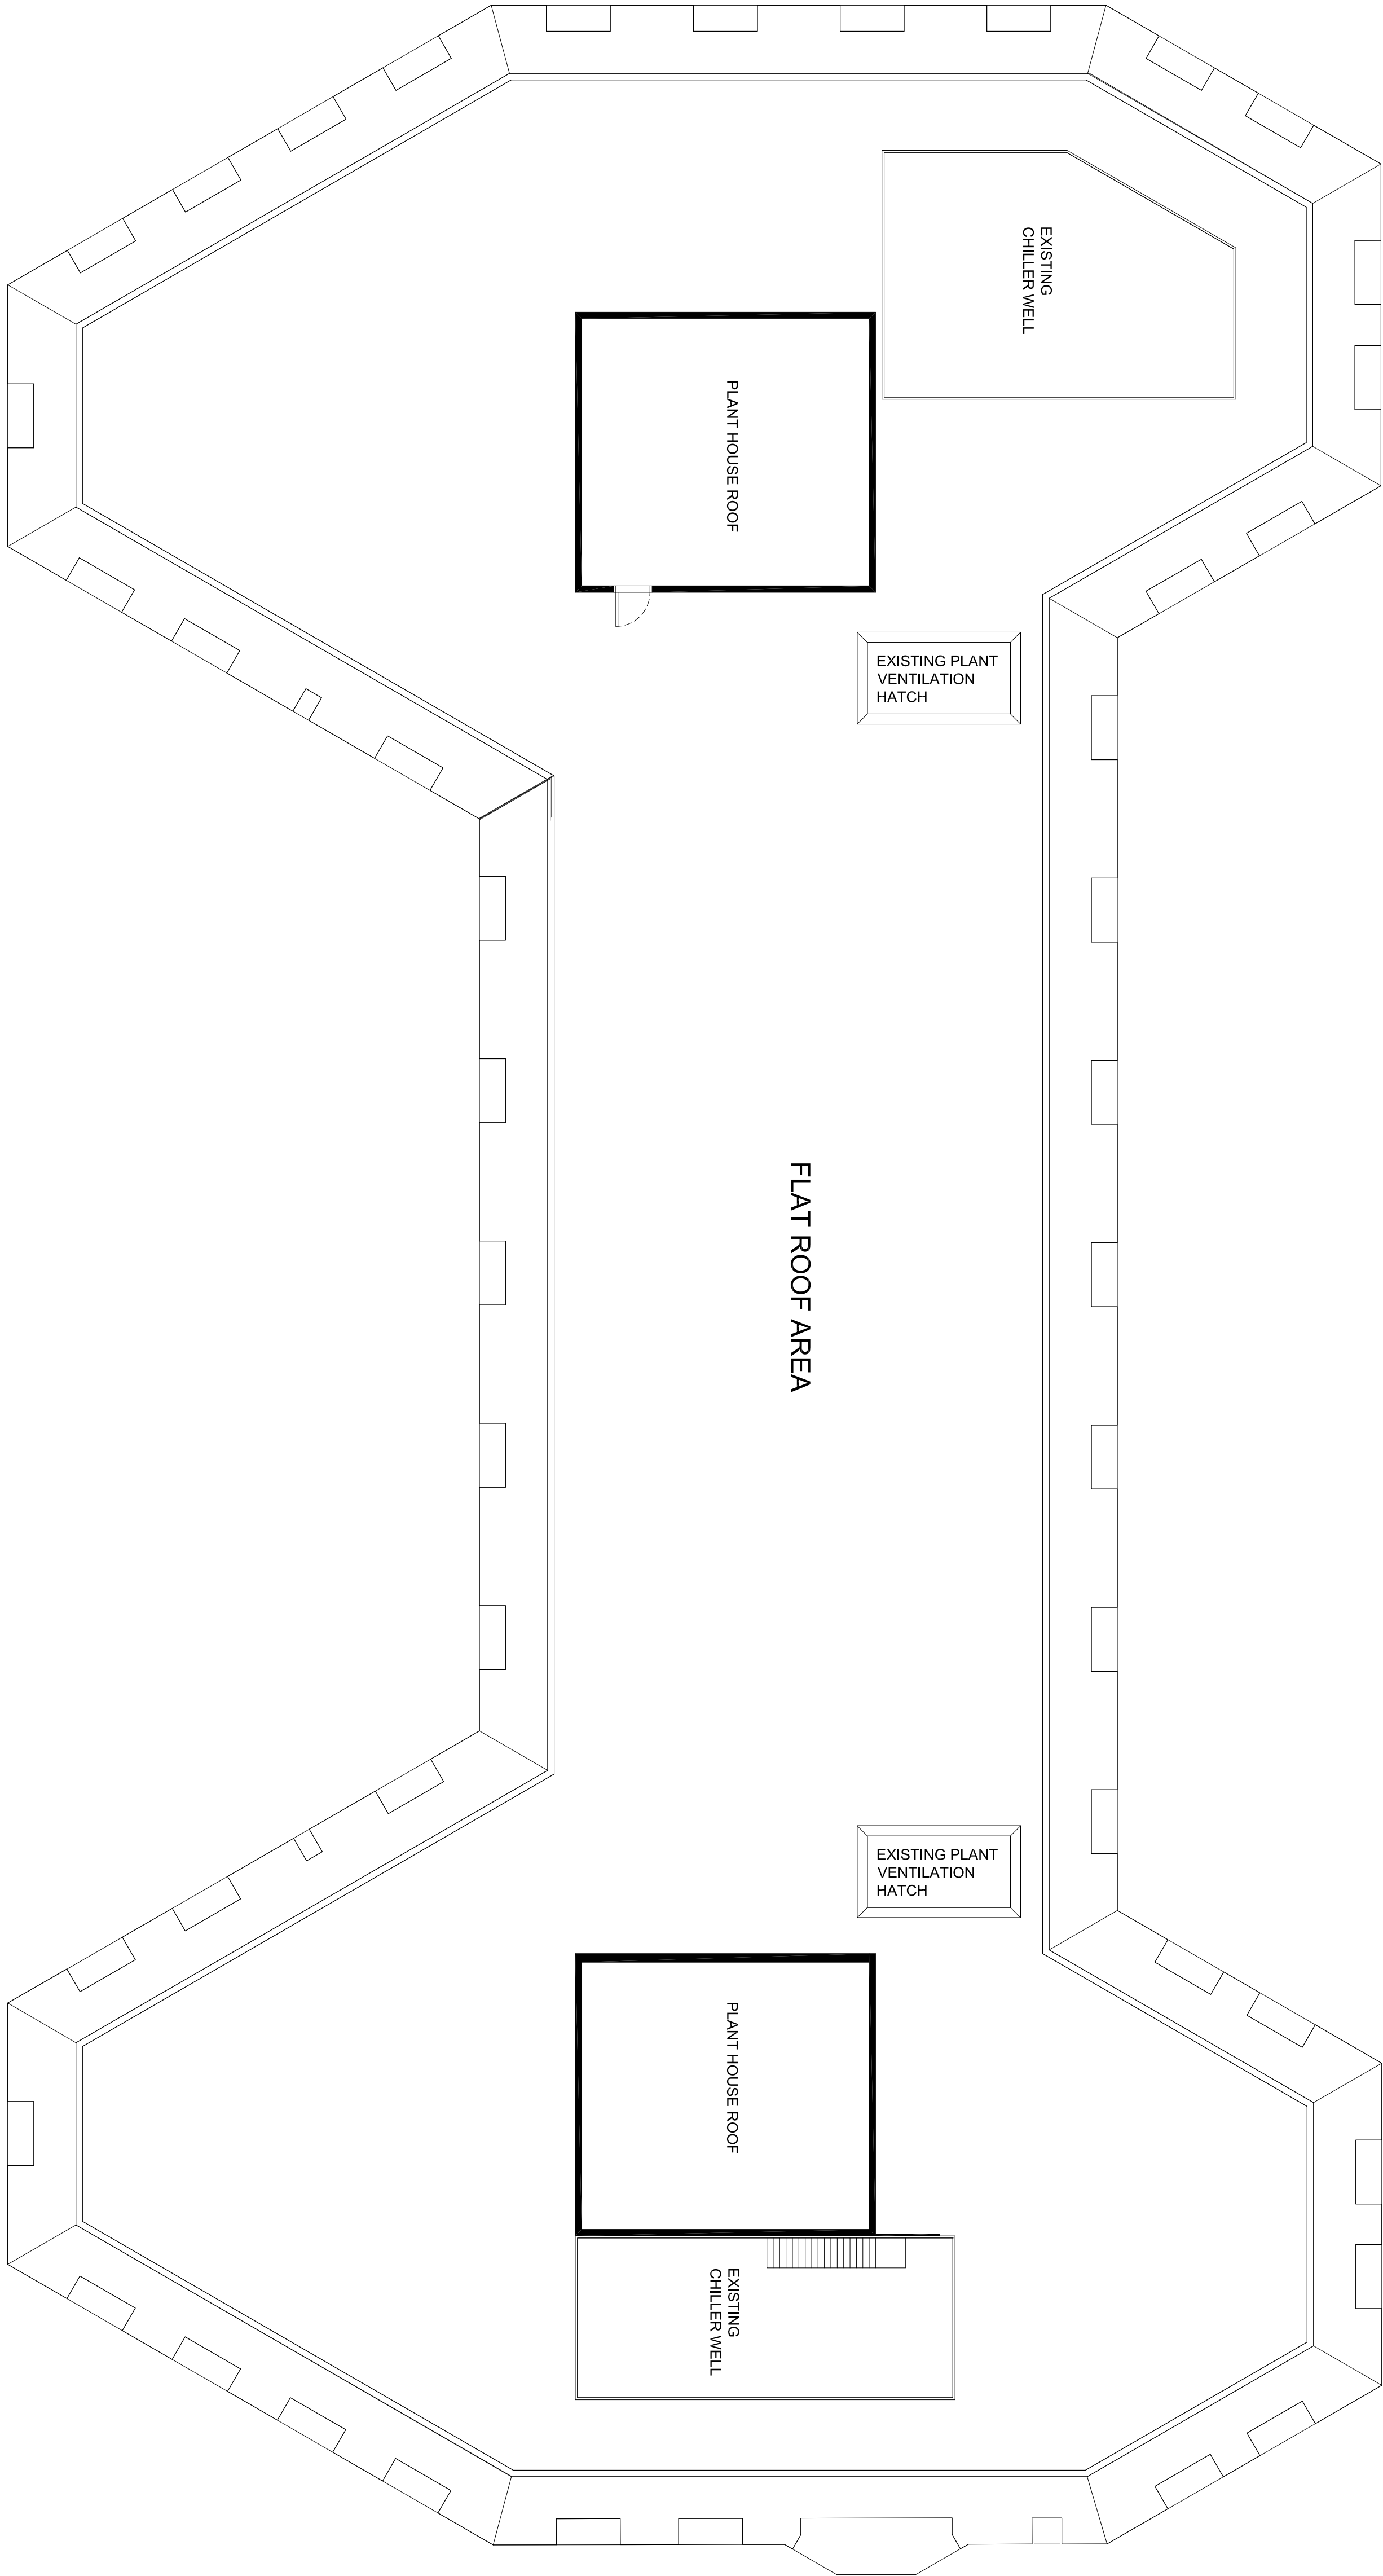

1:100

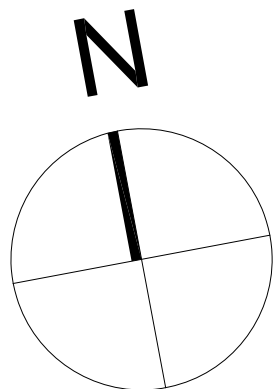

REV	DESCRIPTION	DATE
A	ANNOTATION UPDATED	01.06.23

EMERSON HOUSE, MEYERS LANE,
ALDERLEY EDGE,
CHESHIRE SK9 7LF
Tel: (01625) 588400, Fax: (01625) 588276



Location
55 KING STREET
MANCHESTER

Title
EXISTING ROOF PLAN

Scale	Ref	Checked	Date
1:100 @ A1	L.P.S.		13.03.23

drawing no.

55-PL-2023A