




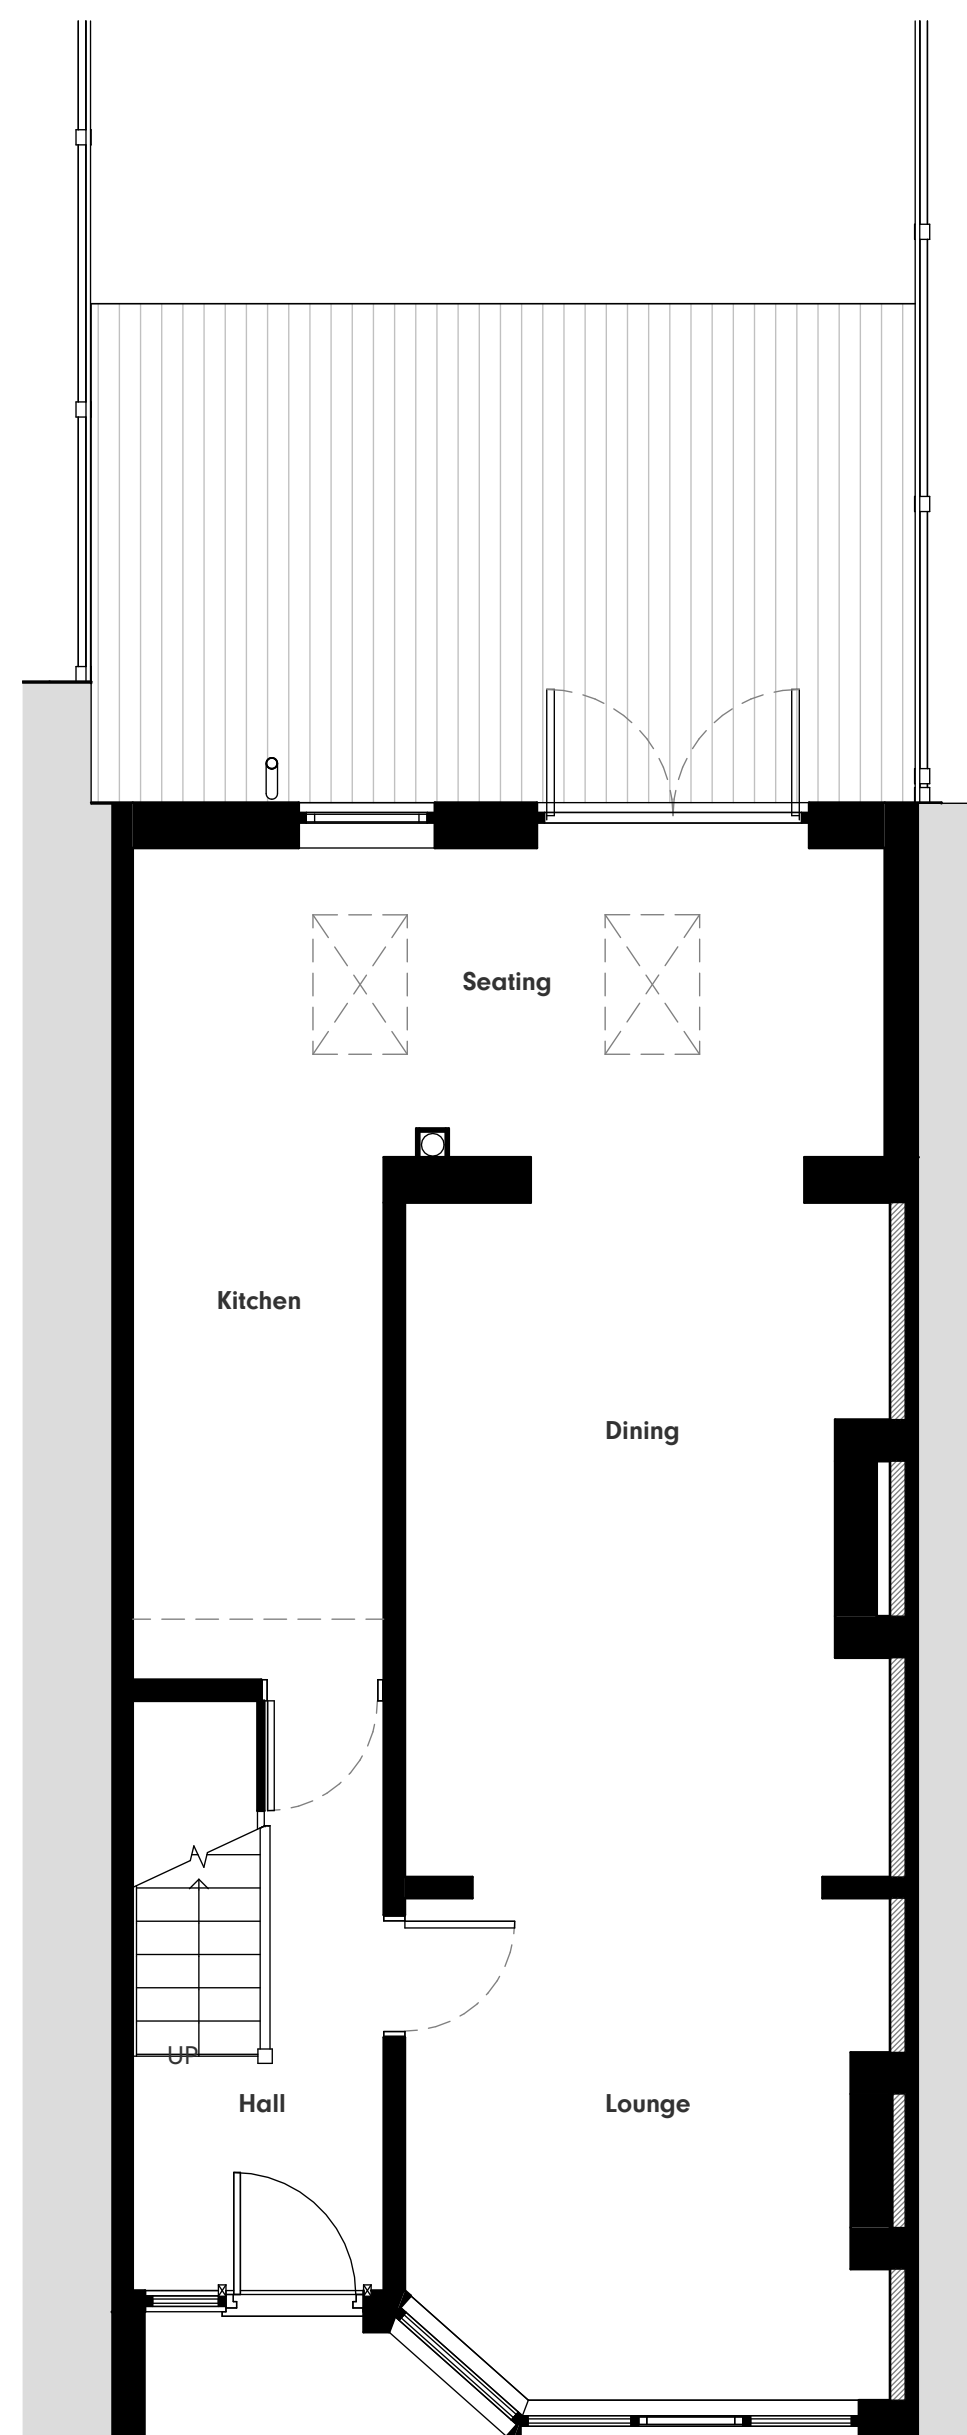



Existing Ground Floor Plan

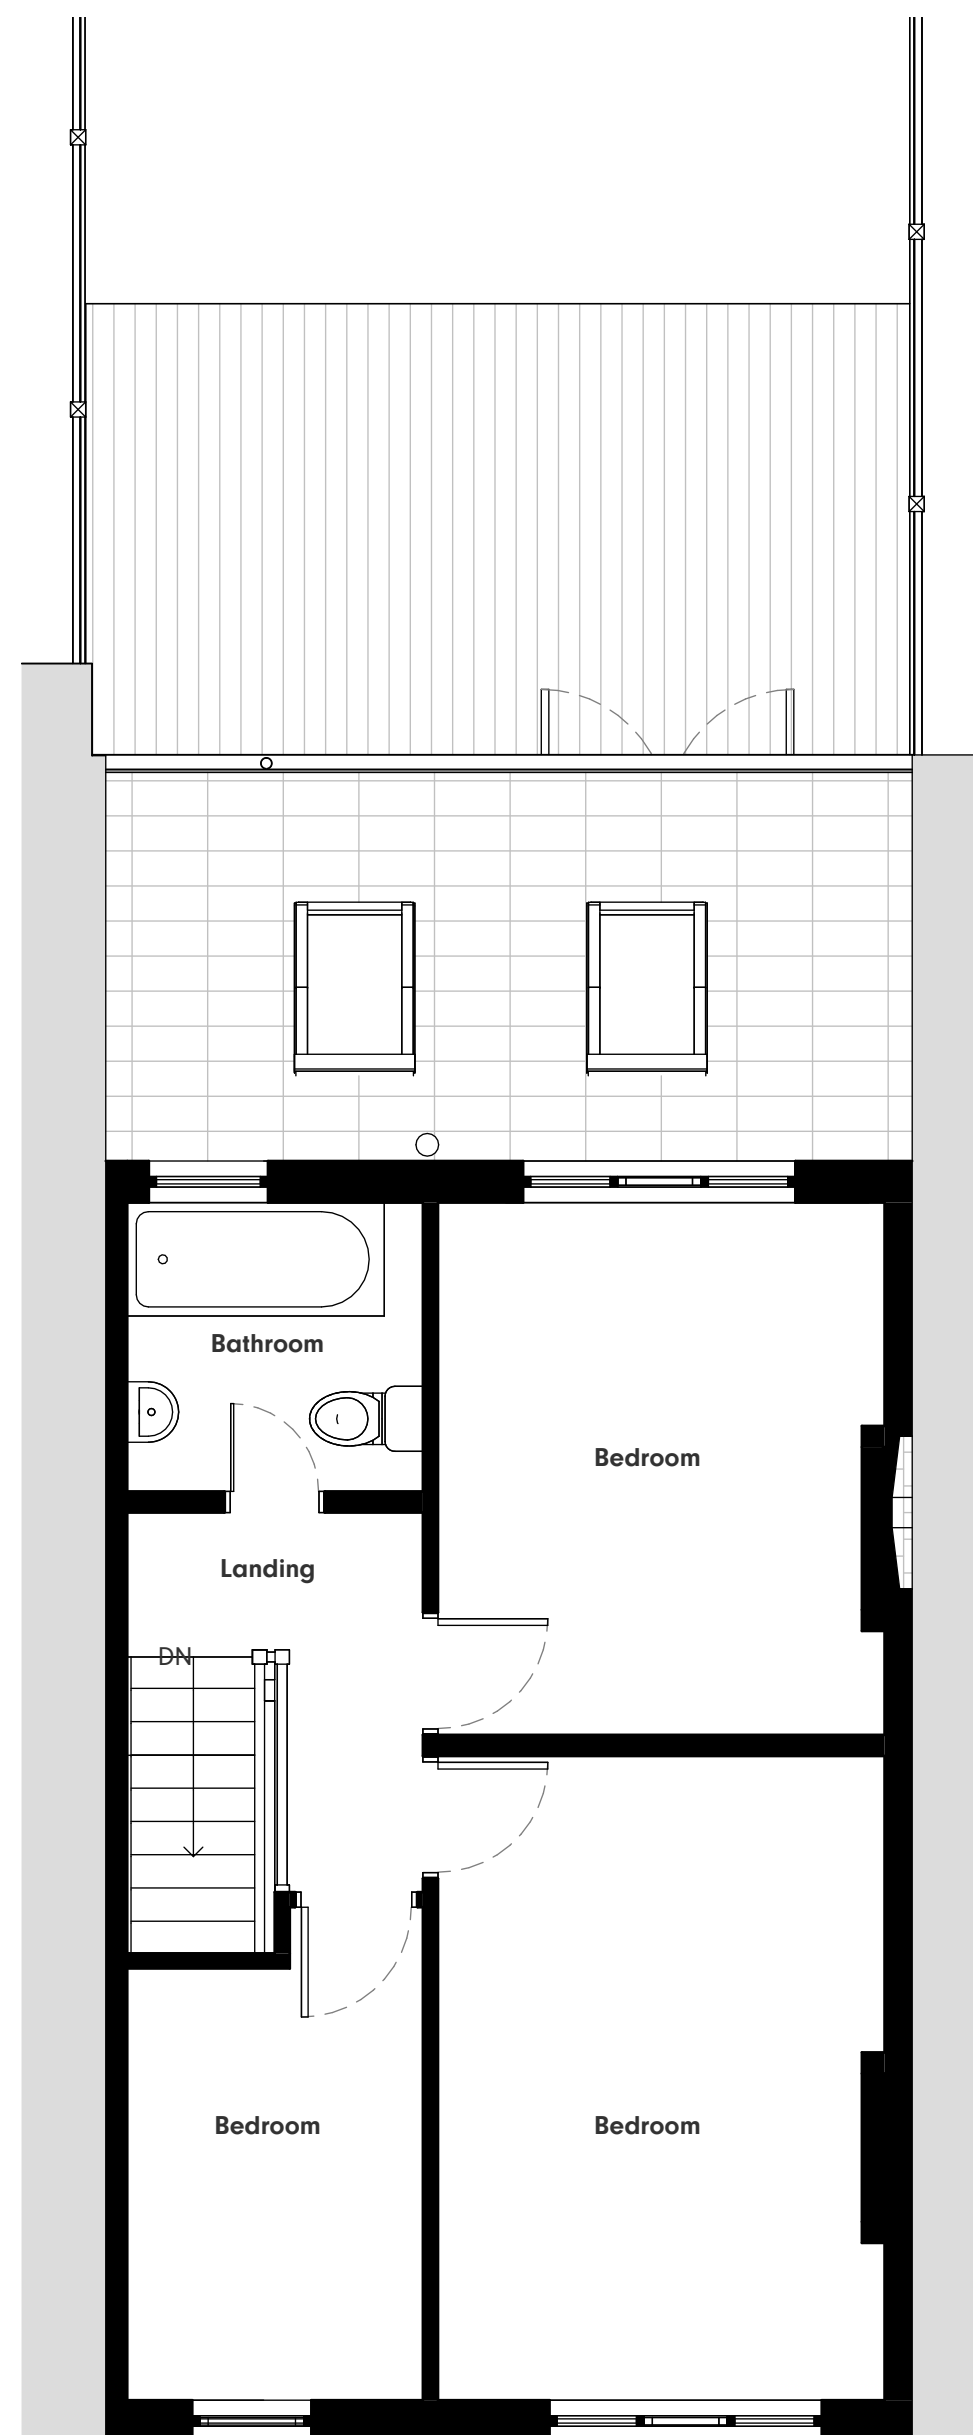

Existing First Floor Plan

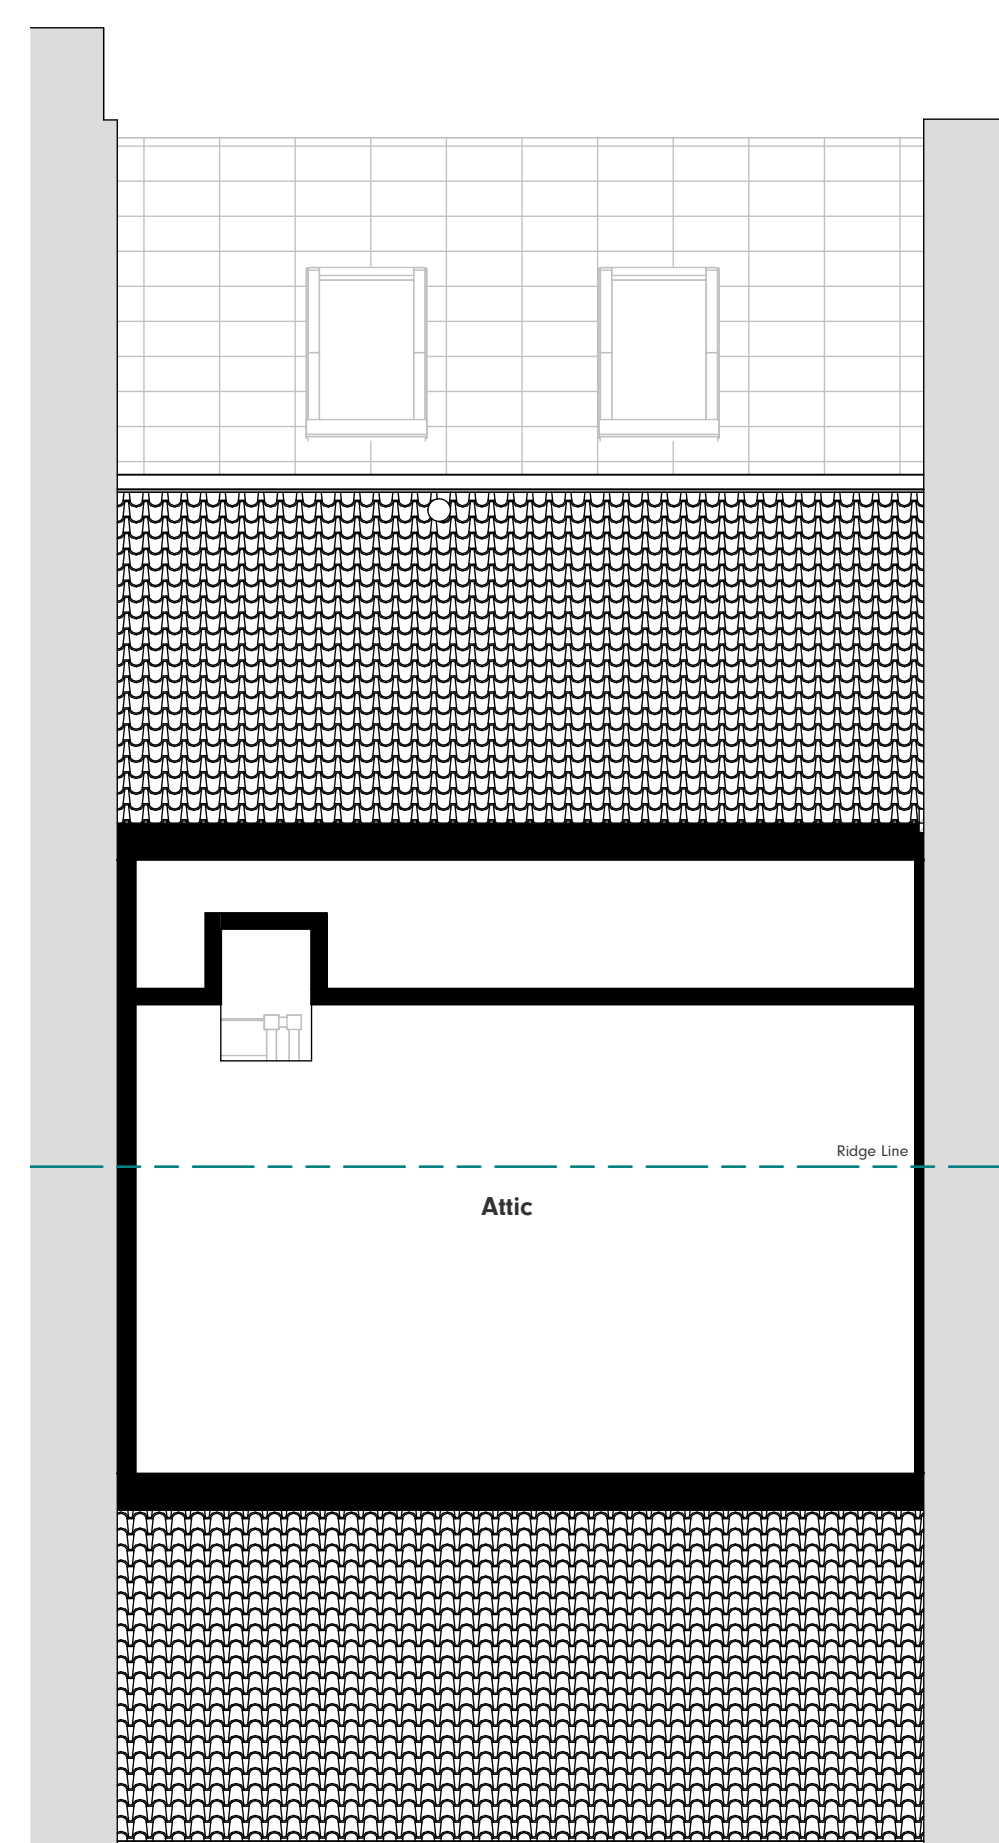

Existing Attic Plan

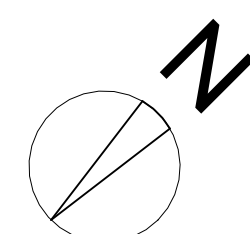 [illegible]

This drawing is © Architecture Unknown Limited and is not to be copied, reproduced or re-distributed either in whole or in part without the prior written permission of the originator.

The originator shall have no responsibility for any liability, loss, cost, damage or expense arising from or resulting from any use of this document other than for its intended purpose on this project.

This drawing shall be read in conjunction with all other relevant drawings, specifications and associated documentation. Any discrepancies, errors or omissions are to be reported to the originator before proceeding with work.

All dimensions are to be checked on site by the contractor prior to proceeding with any work.



Sheet:			
EXISTING FLOOR PLANS			
Client: FRANCES BANNISTER			
Project: 10 BRADWELL AVENUE M20 1XJ			
Drawn by: DK		Date: APRIL 22	Size: A1
Checked by: AU		Date: APRIL 23	
Scale: 1 : 50		Drawing no. 21.078.301	Rev: P1