


Dimensioning

Figured dimensions only to be taken from these designs and drawings. Work to annotated dimensions only. All dimensions to be checked on site. Architectural designers to be informed immediately of any discrepancies before work proceeds. Drawings are to be read in conjunction with relevant specifications, structural engineers and service engineers' drawings.

NOTE

All architectural drawings produced by Miel Architecture. Saleem Architects is acting as planning consultant/agent.

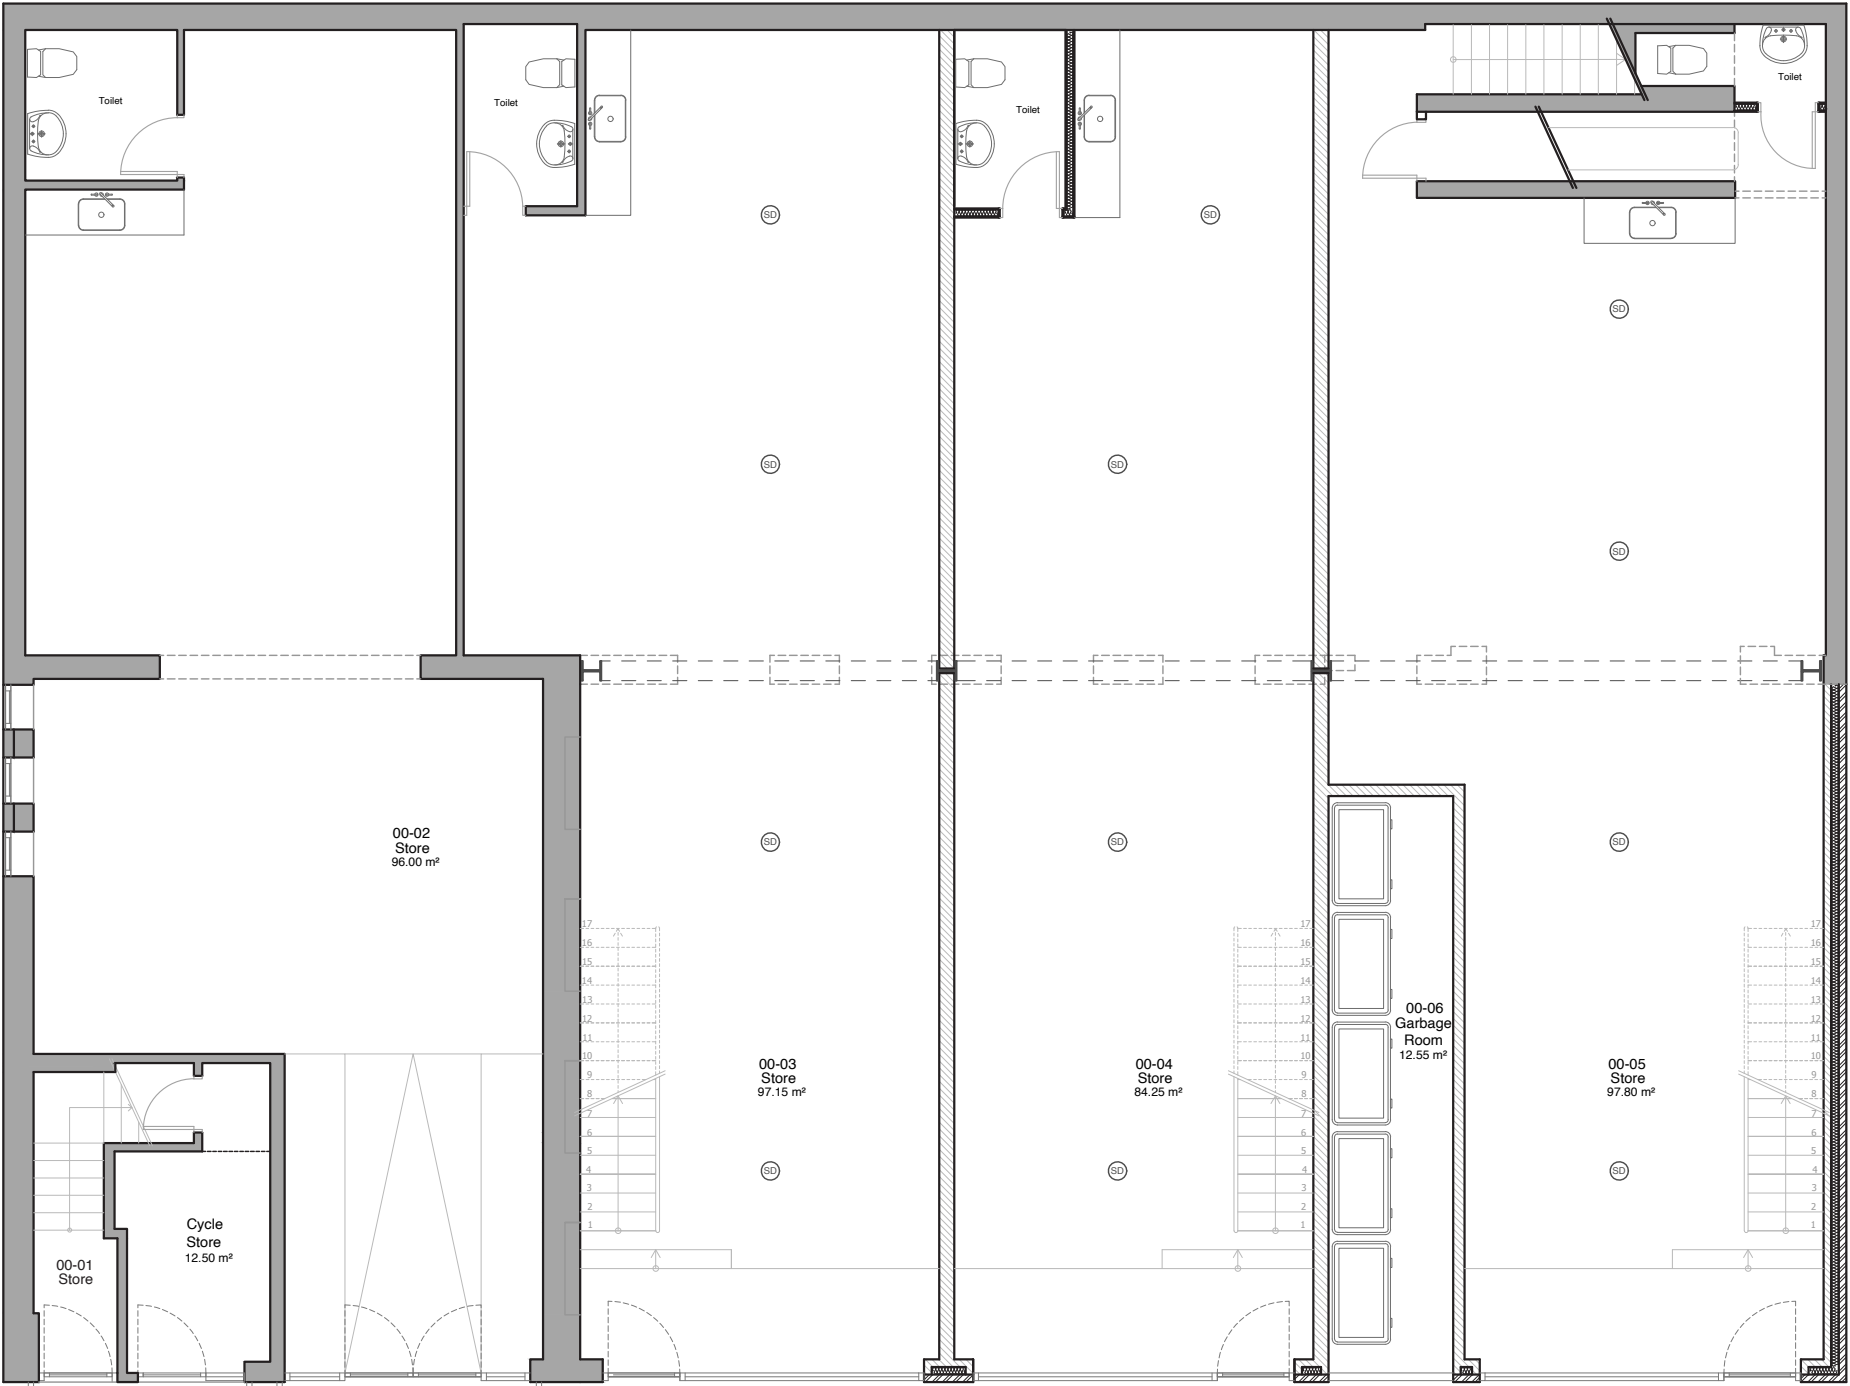

PROPOSED GROUND FLOOR PLAN
1:100 @ A3
0m 1m 3m 5m

Rev	Date	Description
-	12/04/23	Issued to client for comments
A	13/04/23	Issued for Planning



SALEEM
ARCHITECTS

Architecture | Masterplanning | Graphics

CLIENT:	Property Owner	REV:	A
PROJECT:	76 Sherborne Street, Cheetham M8 8HT	DATE:	Apr 2023
TITLE:	Proposed Ground Floor Plan	DRAWING NO.	Sheet 6