


PROPOSED SECTION AA



0 1m 2m 3m 4m 5m 10m

SCALE 1:100 IN METRES

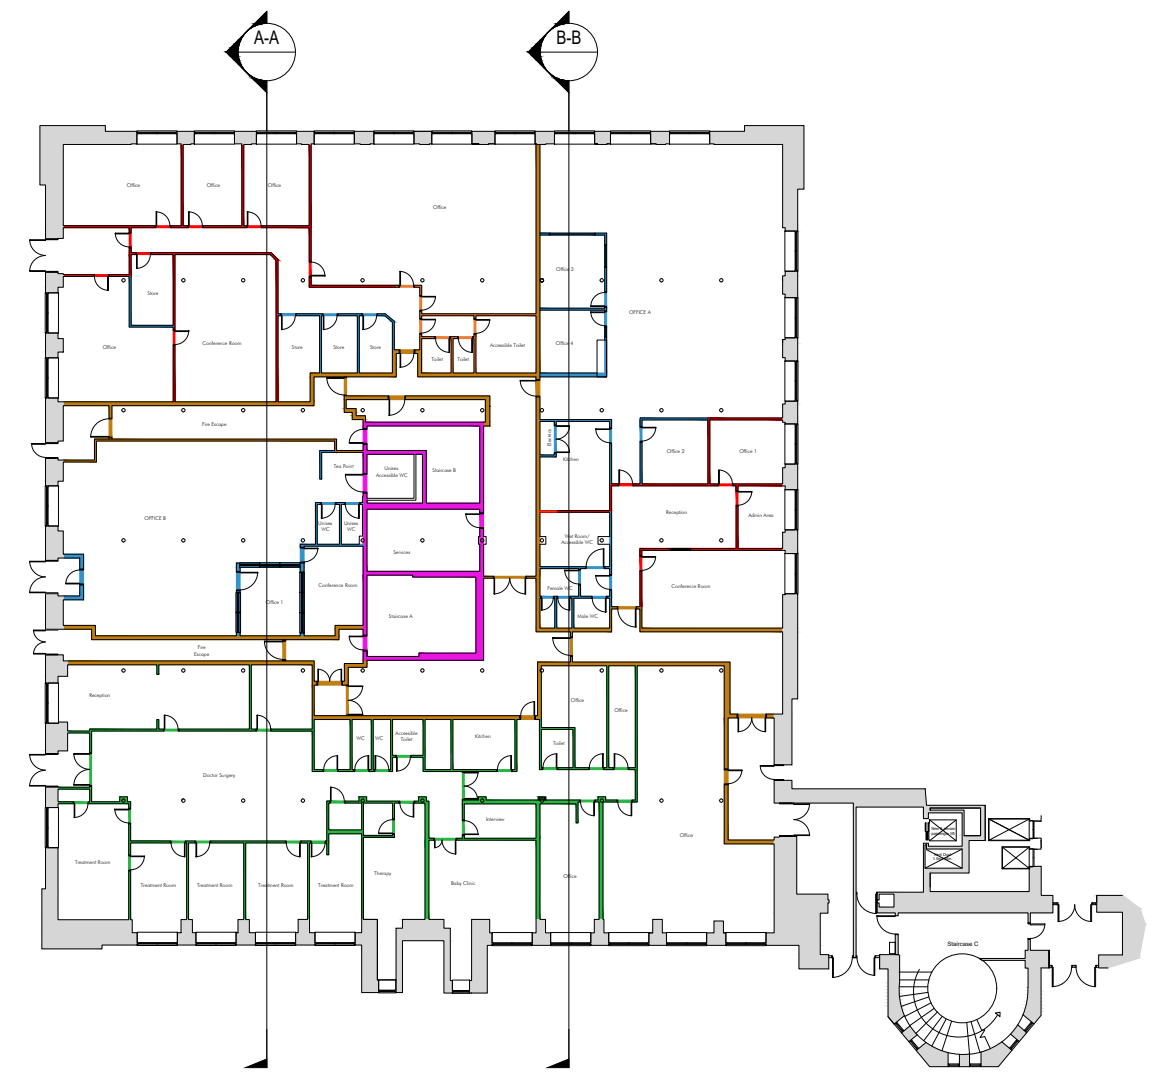

PROPOSED GROUND FLOOR KEY PLAN
SCALE 1:200



PHD	REV B - RENUMBERED, UPDATED INLINE WITH FLOOR PLAN UPDATES	17/5/23	
AM	REV A DEMOLITION SECTION ADDED TO DRAWING	JAN 23	
BN	DRAWN	DEC 22	
DRAWN	REVISION	DATE	YER
 ALLISON PIKE ARCHITECTS & DESIGNERS			
7 Buxton Road West, Disley, Stockport, Cheshire, SK12 2AE. Website: www.allisonpike.com Telephone: 01663 763000 Facsimile: 01663 766772 Email: studio@allisonpike.com © Allison Pike Partnership Limited.			
PROJECT MEDLOCK VICTORIA MILL MILES PLATTING			
TITLE EXISTING AND PROPOSED SECTION A-A			
SCALE 1:100@A1			
JOB No		DRAWING No	REV
MED02		AP328	B