


Ownership boundaries and title overlay drawings are produced using all reasonable endeavour and AGBCAD Services cannot be held responsible for any discrepancy of accuracy or scale of drawings supplied to them

KEY

EXTENT OF EXISTING DWELLING

EXTENT OF PROPOSED EXTENSION


SITE BOUNDARY

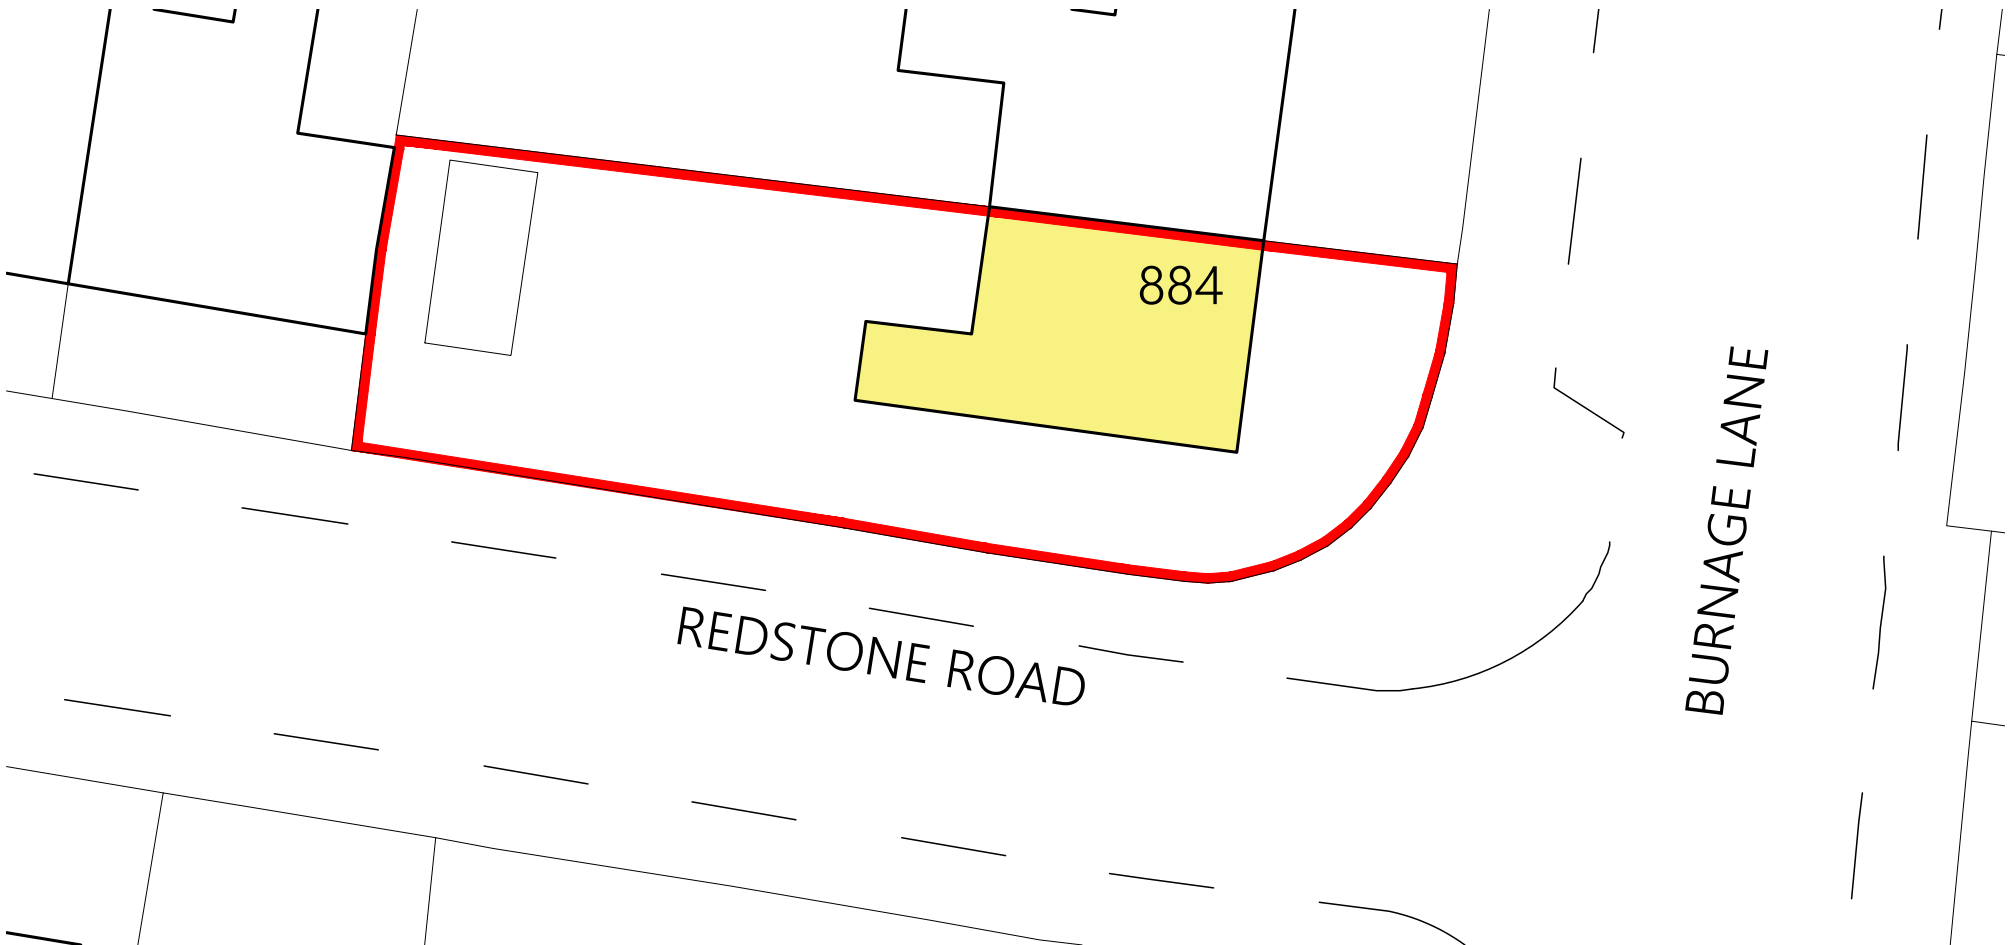

EXISTING BLOCK/SITE PLAN



PROPOSED BLOCK/SITE PLAN

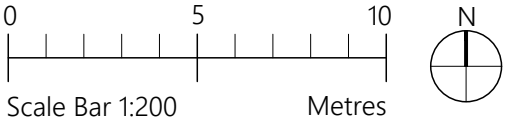

PROJECT	884 Burnage Lane Burnage M19 1RS		
CLIENT	M Zandi		
STATUS	Information		
DRAWING	Site/Block Plan		
DWG No.	2307B-006	REV	
SCALE	1:200@A1	DATE	July '23

AGB
CAD
SERVICES

website: www.agbcad.co.uk
email: info@agbcad.co.uk
telephone: 07912 090 125
DO NOT SCALE FROM THIS DRAWING