




LEGEND

SITE PLAN

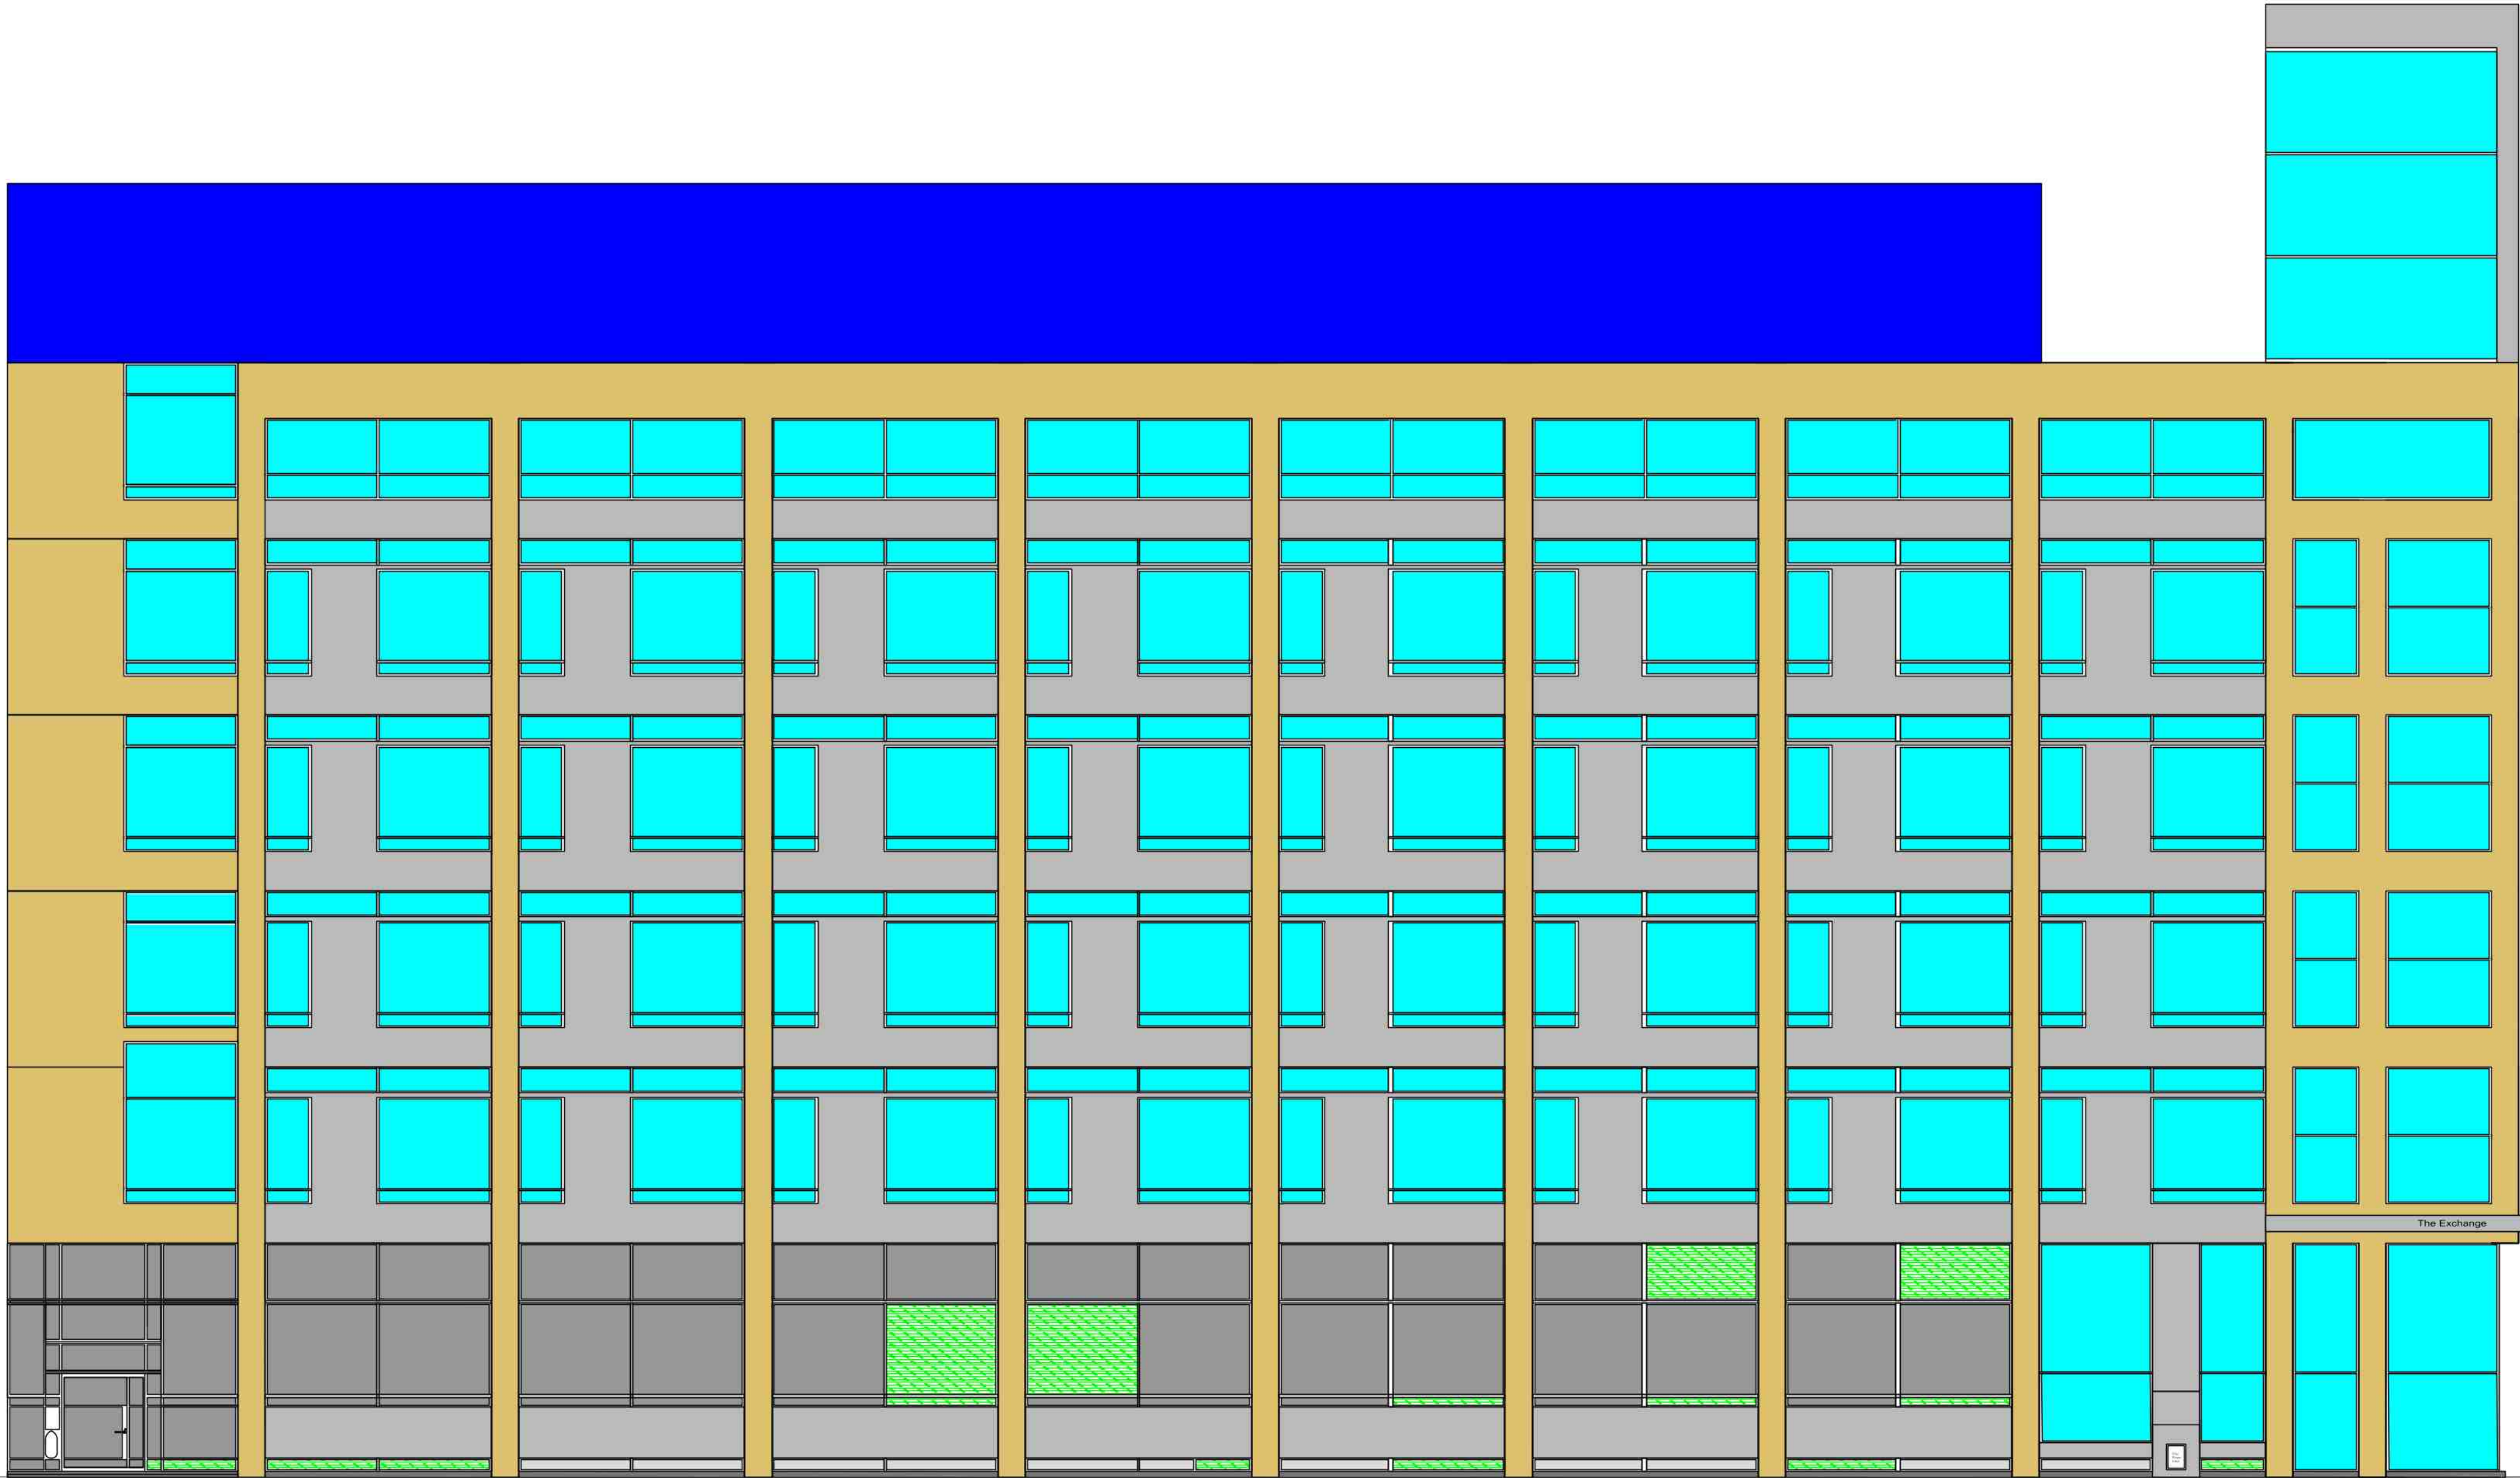

PROPOSAL


B	APPLIED DIMENSIONS RELATIVE TO PROPOSED LOUVRES	SC	19.06.23
A	INITIAL DRAFT PENDING APPROVAL	SC	28.02.23
ISSUE	CHANGE DESCRIPTION	MOD BY	DATE

AIRSYS (UK) Ltd.


245 EUROPA BOULEVARD, WARRINGTON,
CHESHIRE. WA5 7TN TEL: +44 (0)845 6099 950



DRAWN	SC	TITLE	BT RUTHERFORD TE GEORGE STREET WINDOWS PLANNING PERMISSION APPLICATION EXISTING BUILDING	ISSUE
CHECKED	CH			
DATE	28.02.23			
SCALE		DWG. SIZE	OP-004239-01	B
NTS		A1		

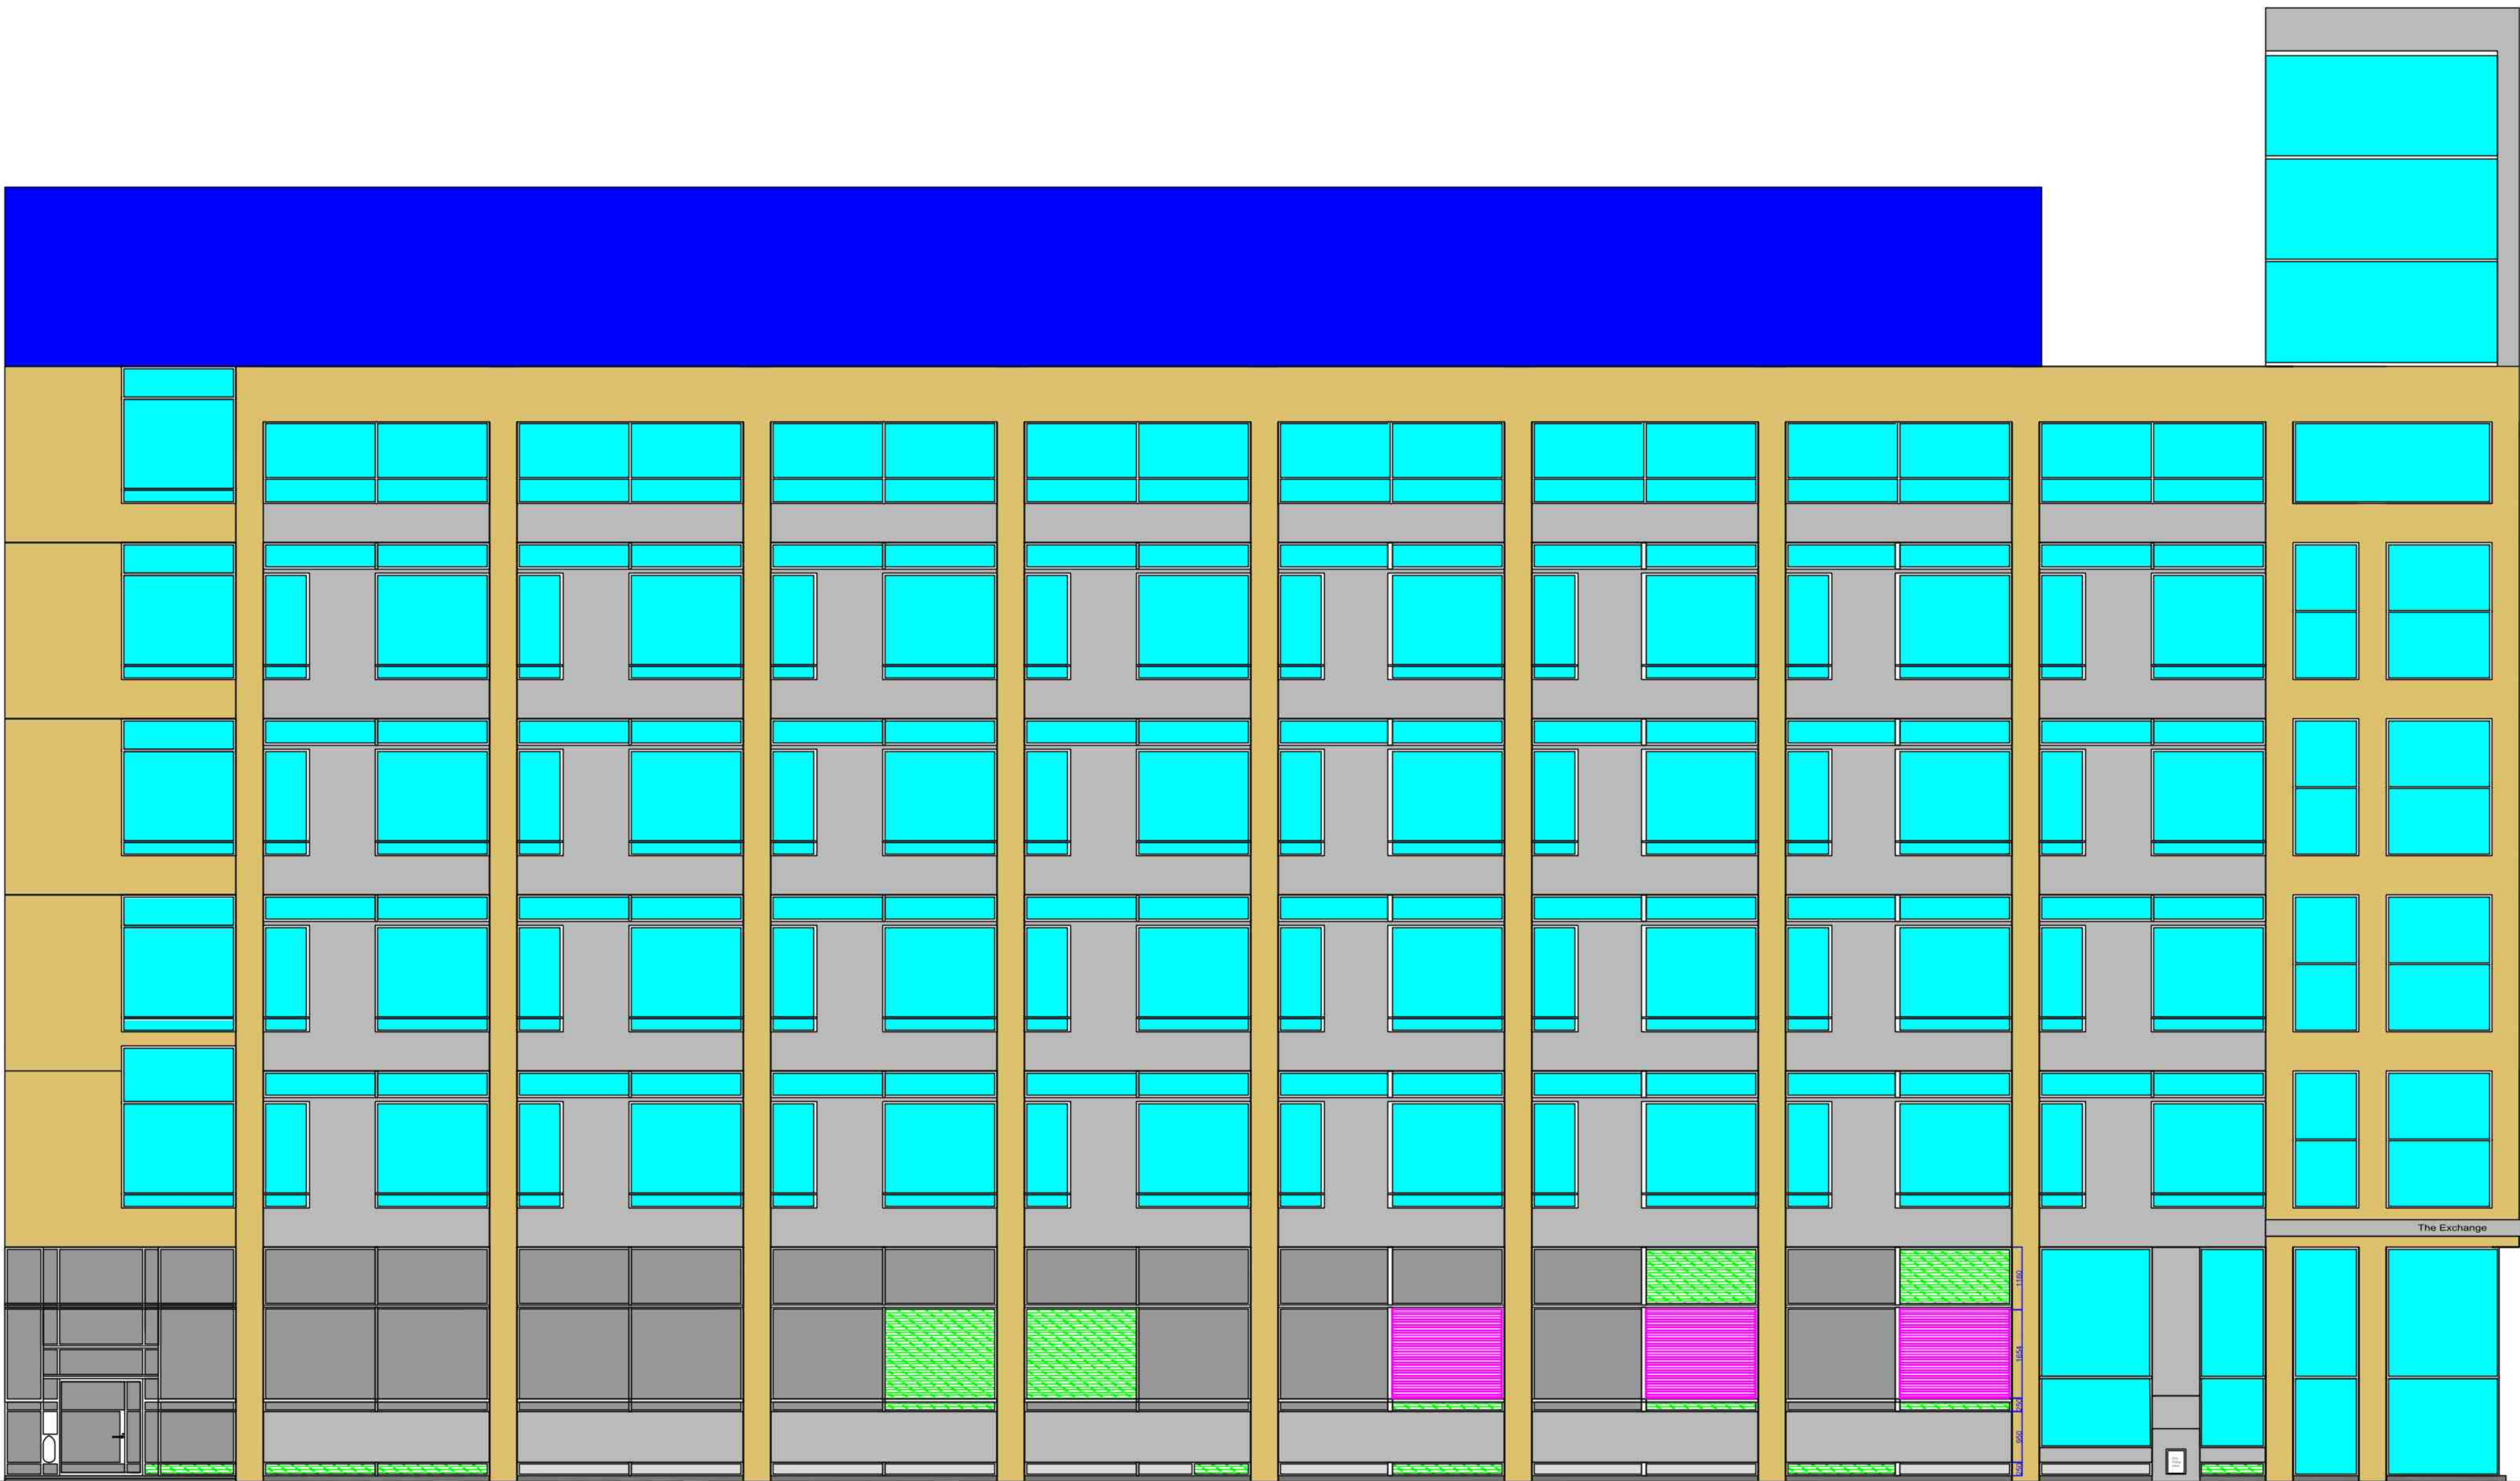


LEGEND

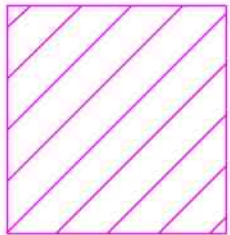

PROPOSED LOUVRE VENTILATION TO
REPLACE EXISTING WINDOWS AT
THE SPECIFIED LOCATIONS

SITE PLAN

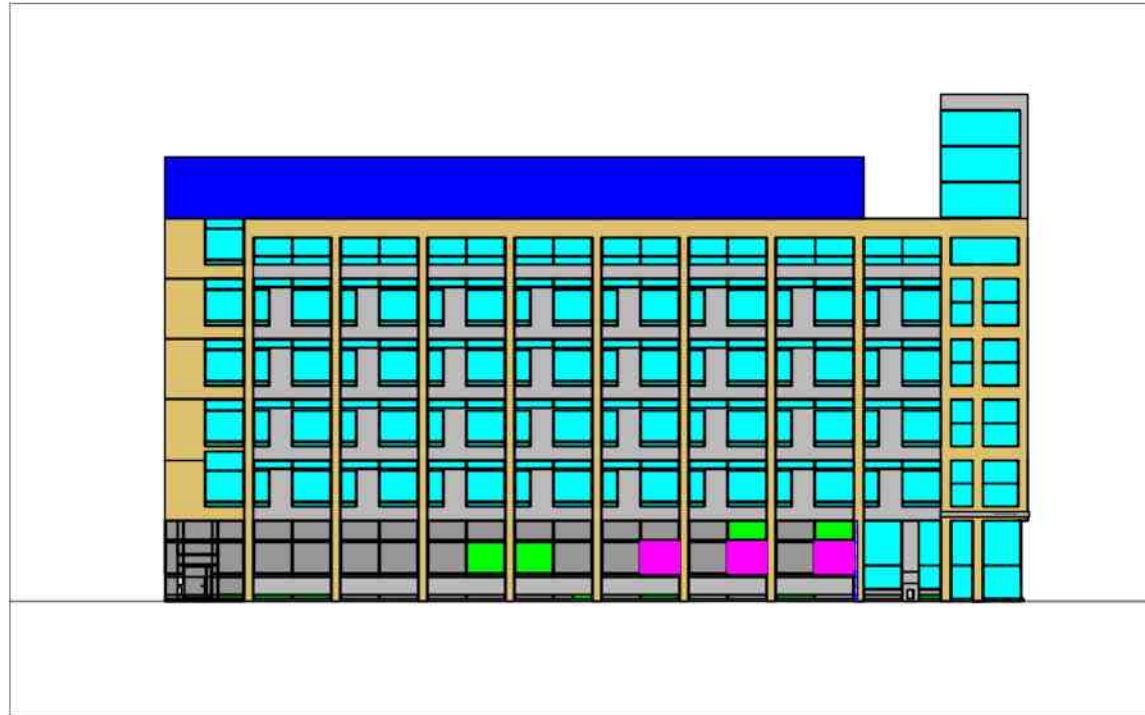

PROPOSAL


B	APPLIED DIMENSIONS RELATIVE TO PROPOSED LOUVRES	SC	19.06.23
A	INITIAL PROPOSAL	SC	28.02.23
ISSUE	CHANGE DESCRIPTION	MOD BY	DATE

AIRSYS (UK) Ltd.

245 EUROPA BOULEVARD, WARRINGTON,
CHESHIRE. WA5 7TN TEL: +44 (0)845 6099 950



DRAWN	SC	TITLE BT RUTHERFORD TE GEORGE STREET WINDOWS PLANNING PERMISSION APPLICATION 3 No. WINDOWS CONVERSION TO 3 No. LOUVRES	DWG. SIZE A1	SCALE NTS	OP-004239-02	ISSUE B
CHECKED	CH					
DATE	28.02.23					

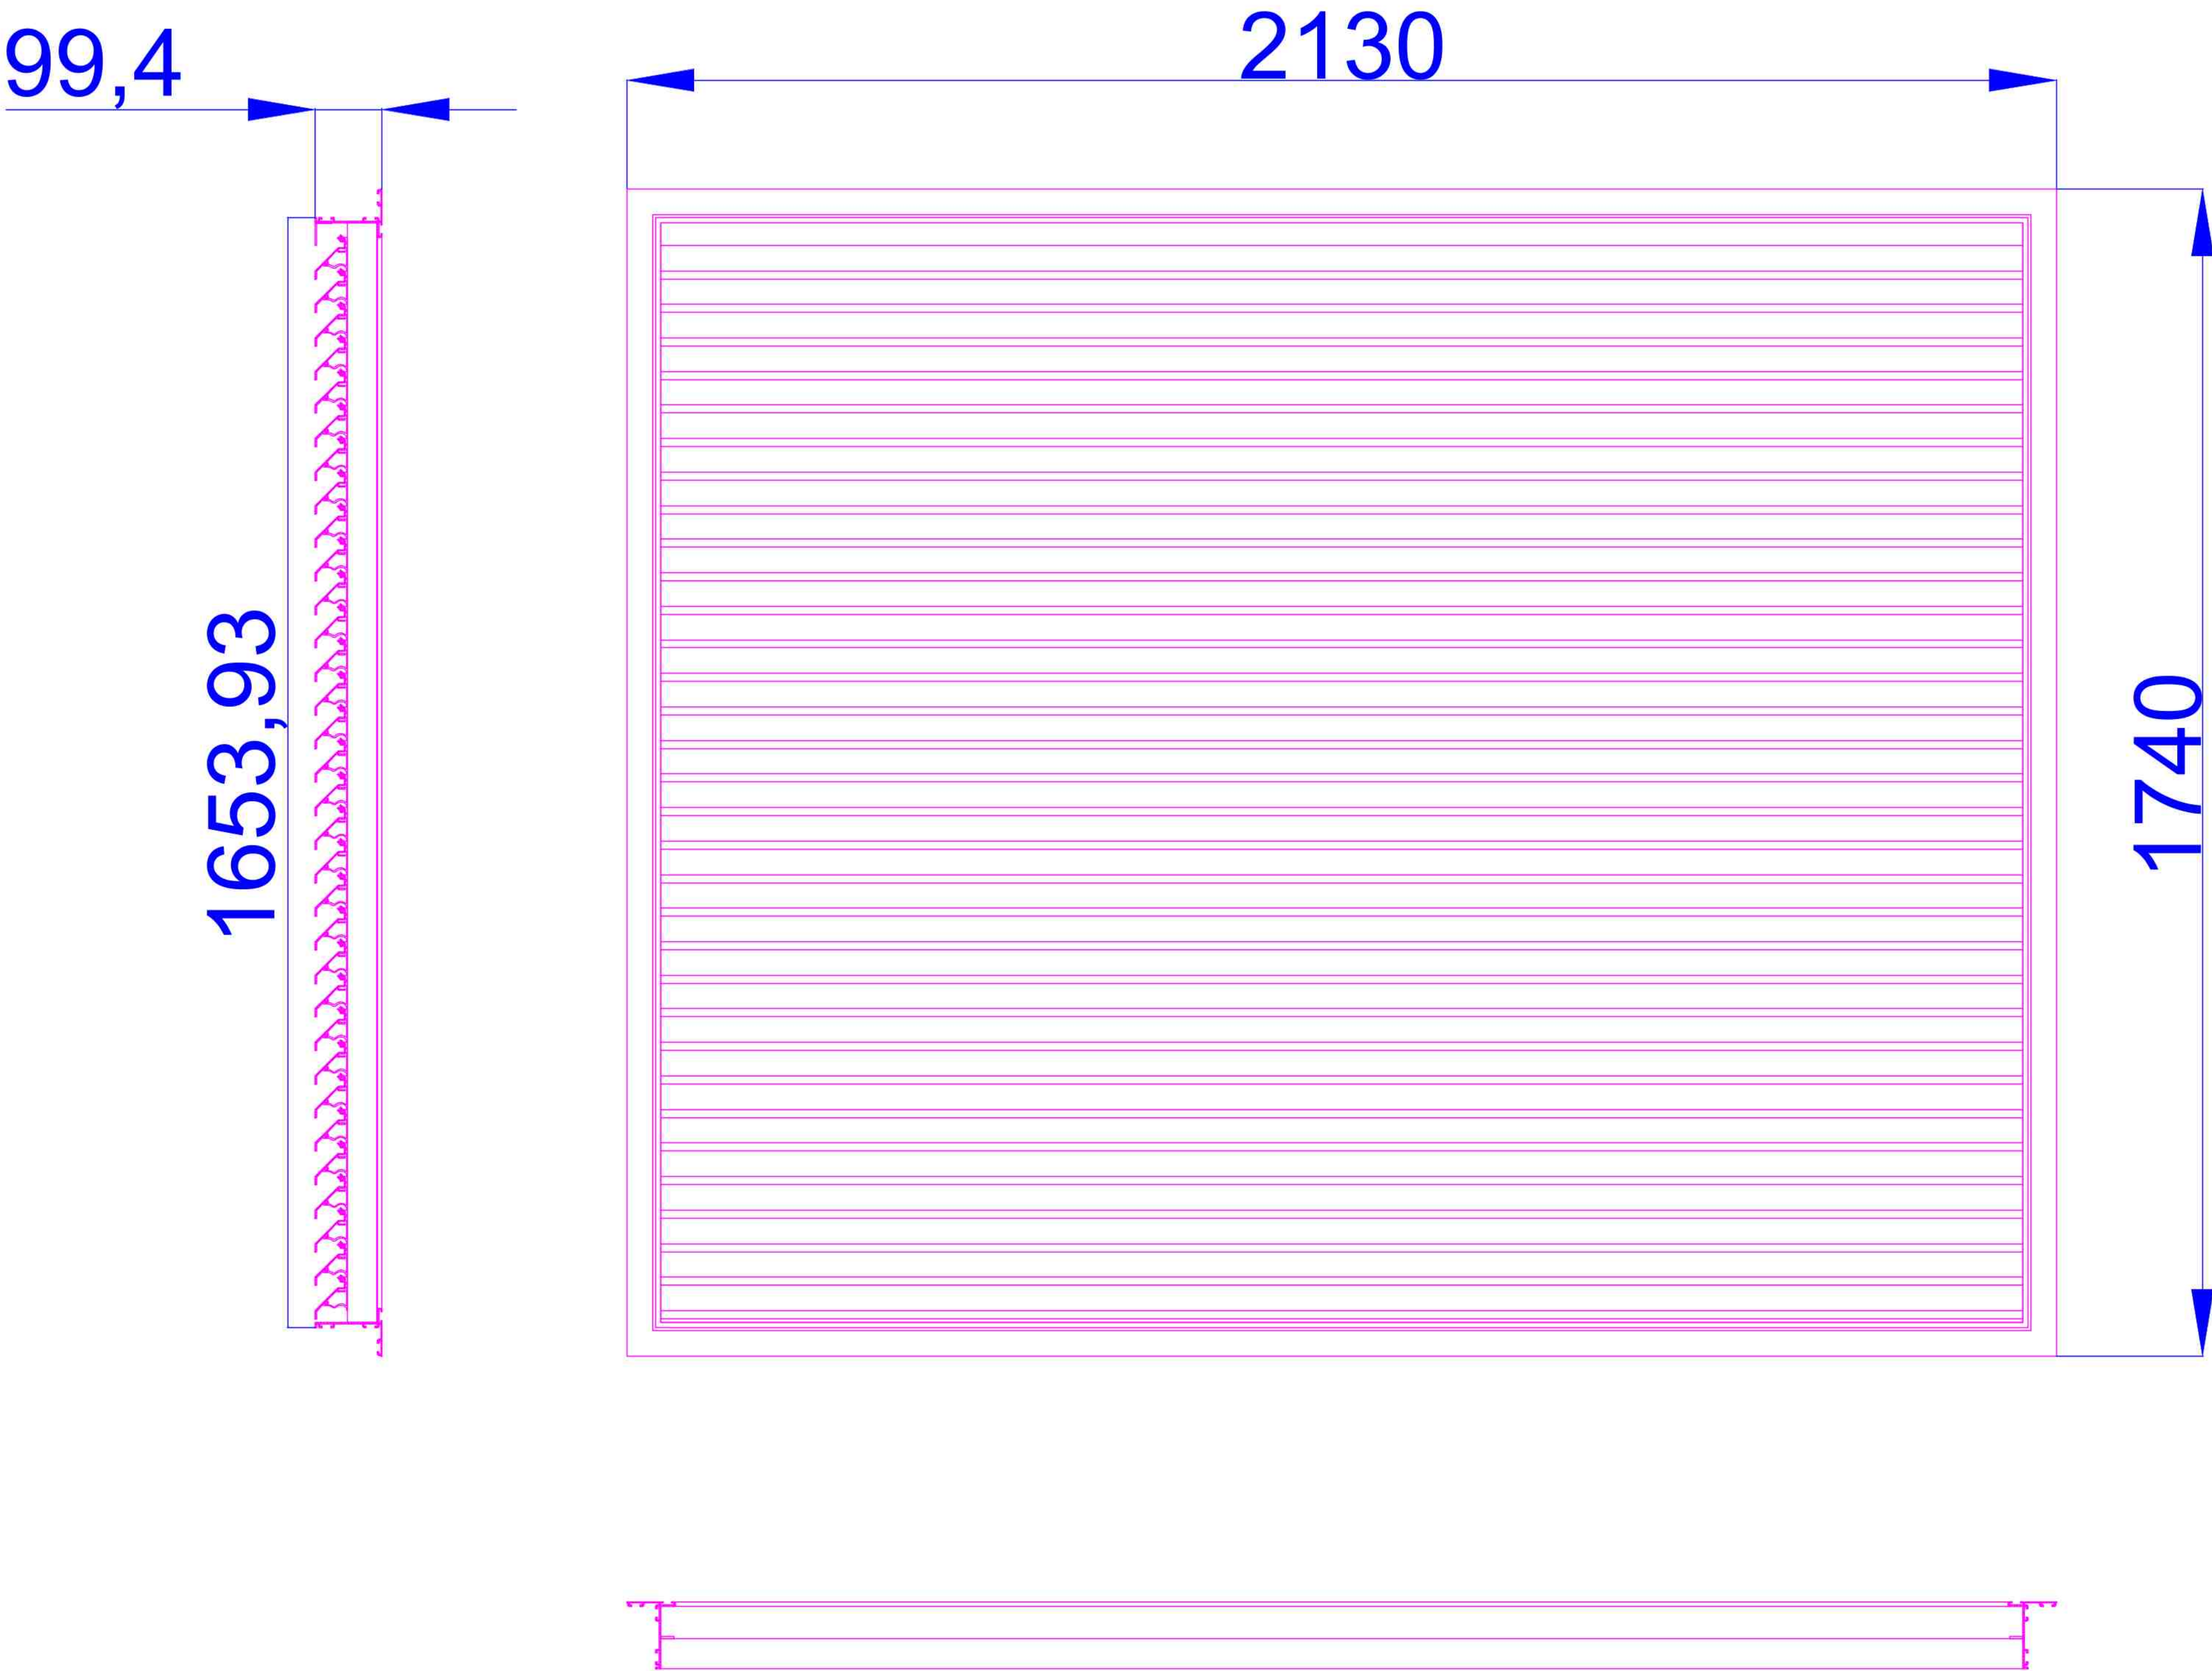


TYPE-BL050-F099R-P-BG
RAL 7016 ANTHRACITE GREY
REF: 2335313

DETAILED SPECIFICATION:

BL050-F099R-MU045-BGGS-B00-I0000-SPN: Rectangular Aluminium Louvres with 45mm deep blades at an incline of 45°, a front lip of 12mm, and pitched at 50mm spacing, set in a 99.4mm deep reverse flanged frame. Blades are fixed with clips to the frame jambs, and on 40mm x 30mm box mullions. These louvres are completed with; galvanised steel bird guard, with 12.7mm x 12.7mm apertures, attached to the rear of the blades. These louvres are; polyester powder coated in RAL 7016 with a coating thickness of 40 microns minimum, supplied as factory assembled panels and the dimensions shown are over flange sizes.

LEGEND

SITE PLAN

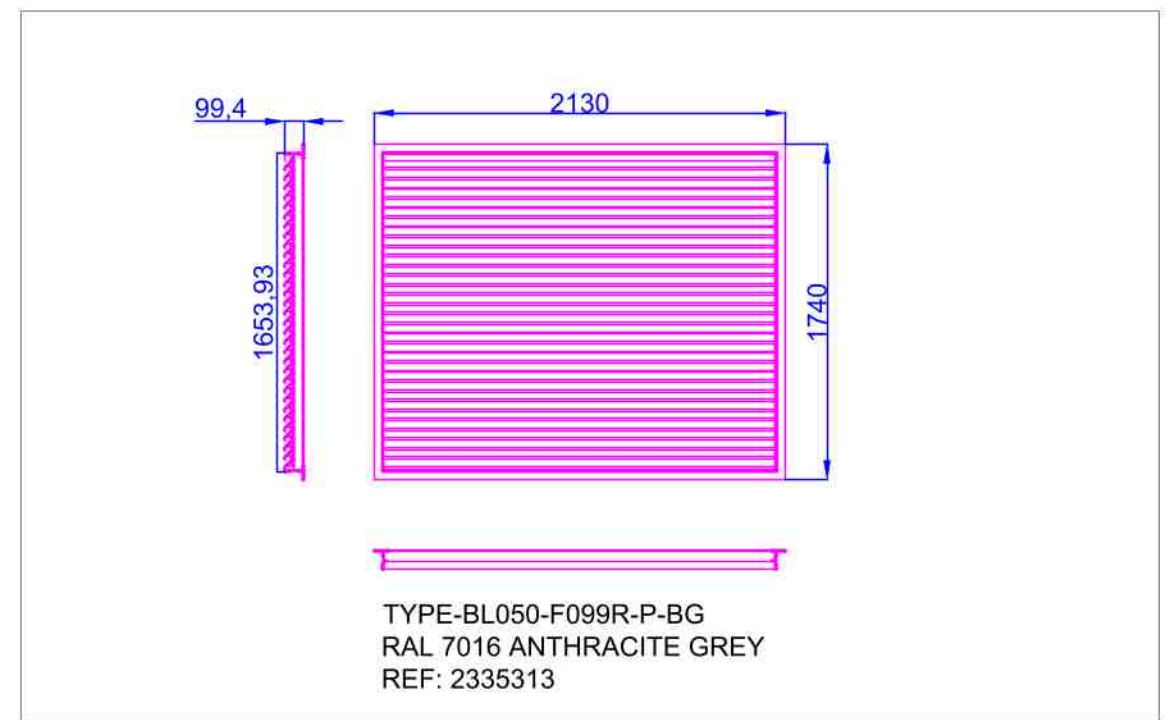

PROPOSAL

A		DETAILED SPECIFICATION OF LOUVRES.	SC	19.06.23
ISSUE		CHANGE DESCRIPTION	MOD BY	DATE
AIRSYS (UK) Ltd. 245 EUROPA BOULEVARD, WARRINGTON, CHESHIRE. WA5 7TN TEL: +44 (0)845 6099 950				
DRAWN		SC	TITLE	
CHECKED		TL	BT RUTHERFORD TE	
DATE		19.06.23	GEORGE STREET WINDOWS	
SCALE		DWG. SIZE	PLANNING PERMISSION APPLICATION	
NTS		A1	LOUVRE SPECIFICATIONS	
OP-004239-03			ISSUE	
			A	